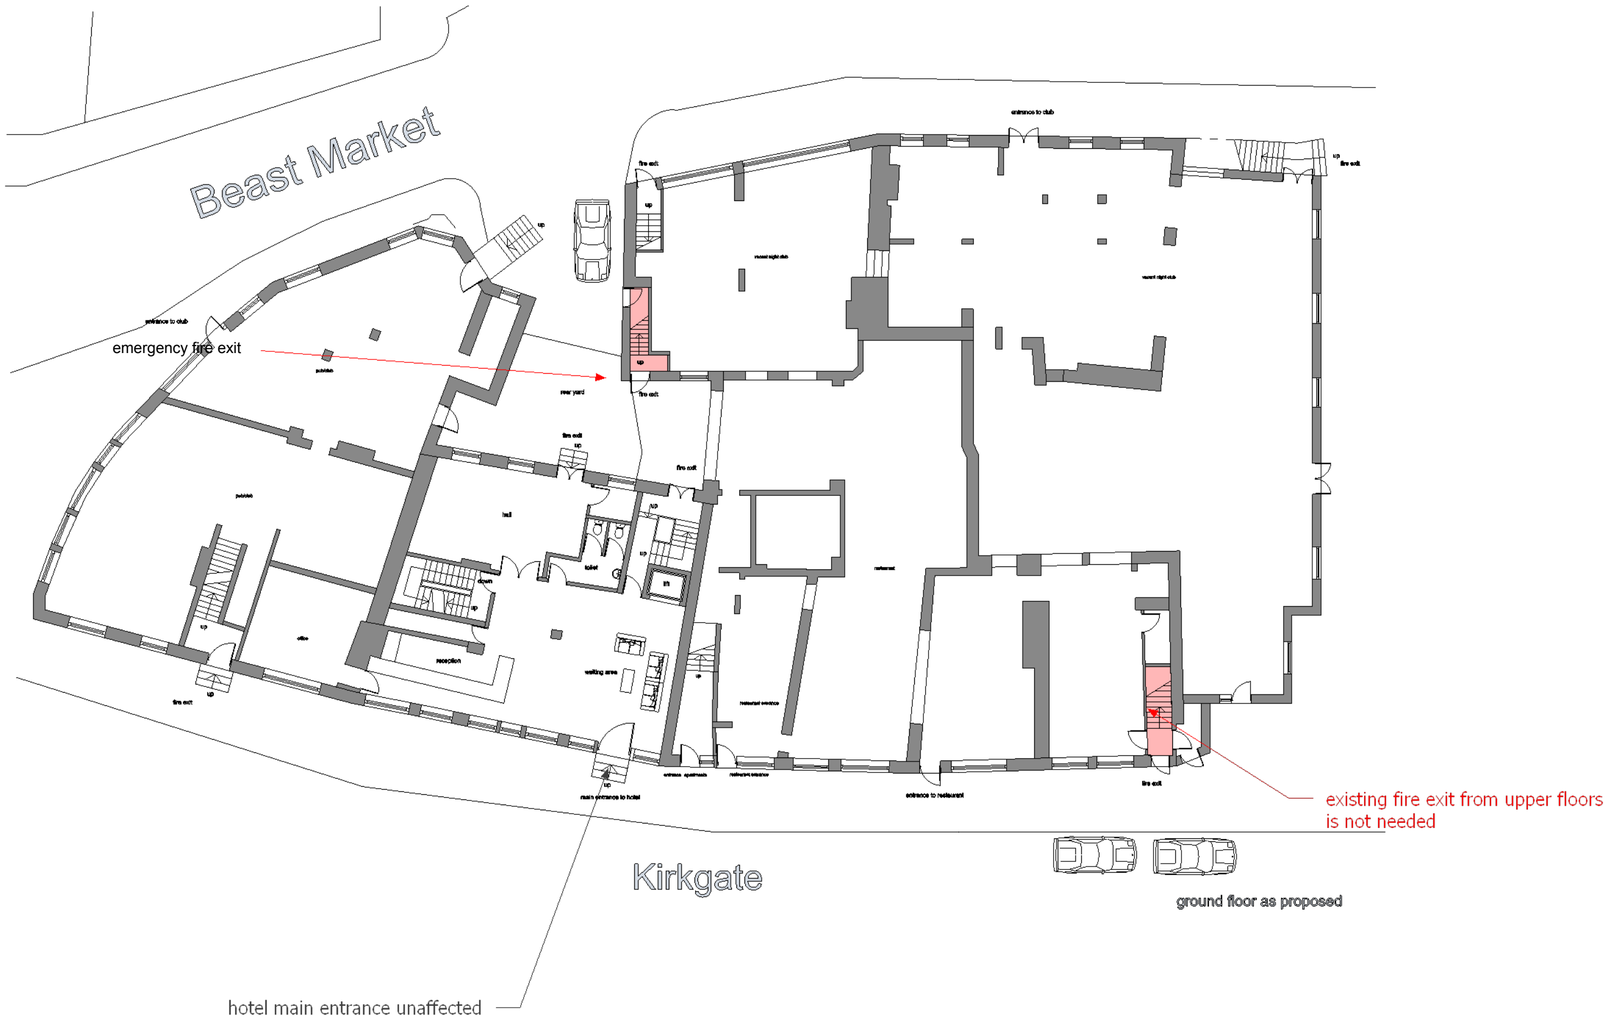

Jade3 Architecture Ltd

Jade3 Architecture Ltd, Studio 12, Silver Street, Wakefield WF1 1UY
Cellphone . 07535 740097 www.jade3architecture.co.uk

Huddersfield hotel
Huddersfield

Project No.	Project Title
2019 **Enquiry 46**	**proposed ground floor**

Drawn By	Reviewed By	Scale	Date
	MC	**1:200** **@A2 size**	**5/11/2020**

Drawn No.	Reviewed Title	Revision
116		

Important Notice
Do not scale off this drawing. Critical dimensions should be checked on site prior to works commencing. Dimensional conflicts should be brought to the company's attention as soon as they become apparent. Failure to do so could render the contractor liable for subsequent losses. Copyright in this drawing and any work executed from this drawing remains the property of Jade3 Architecture Ltd.

© Copyright Jade3 Architecture Ltd.