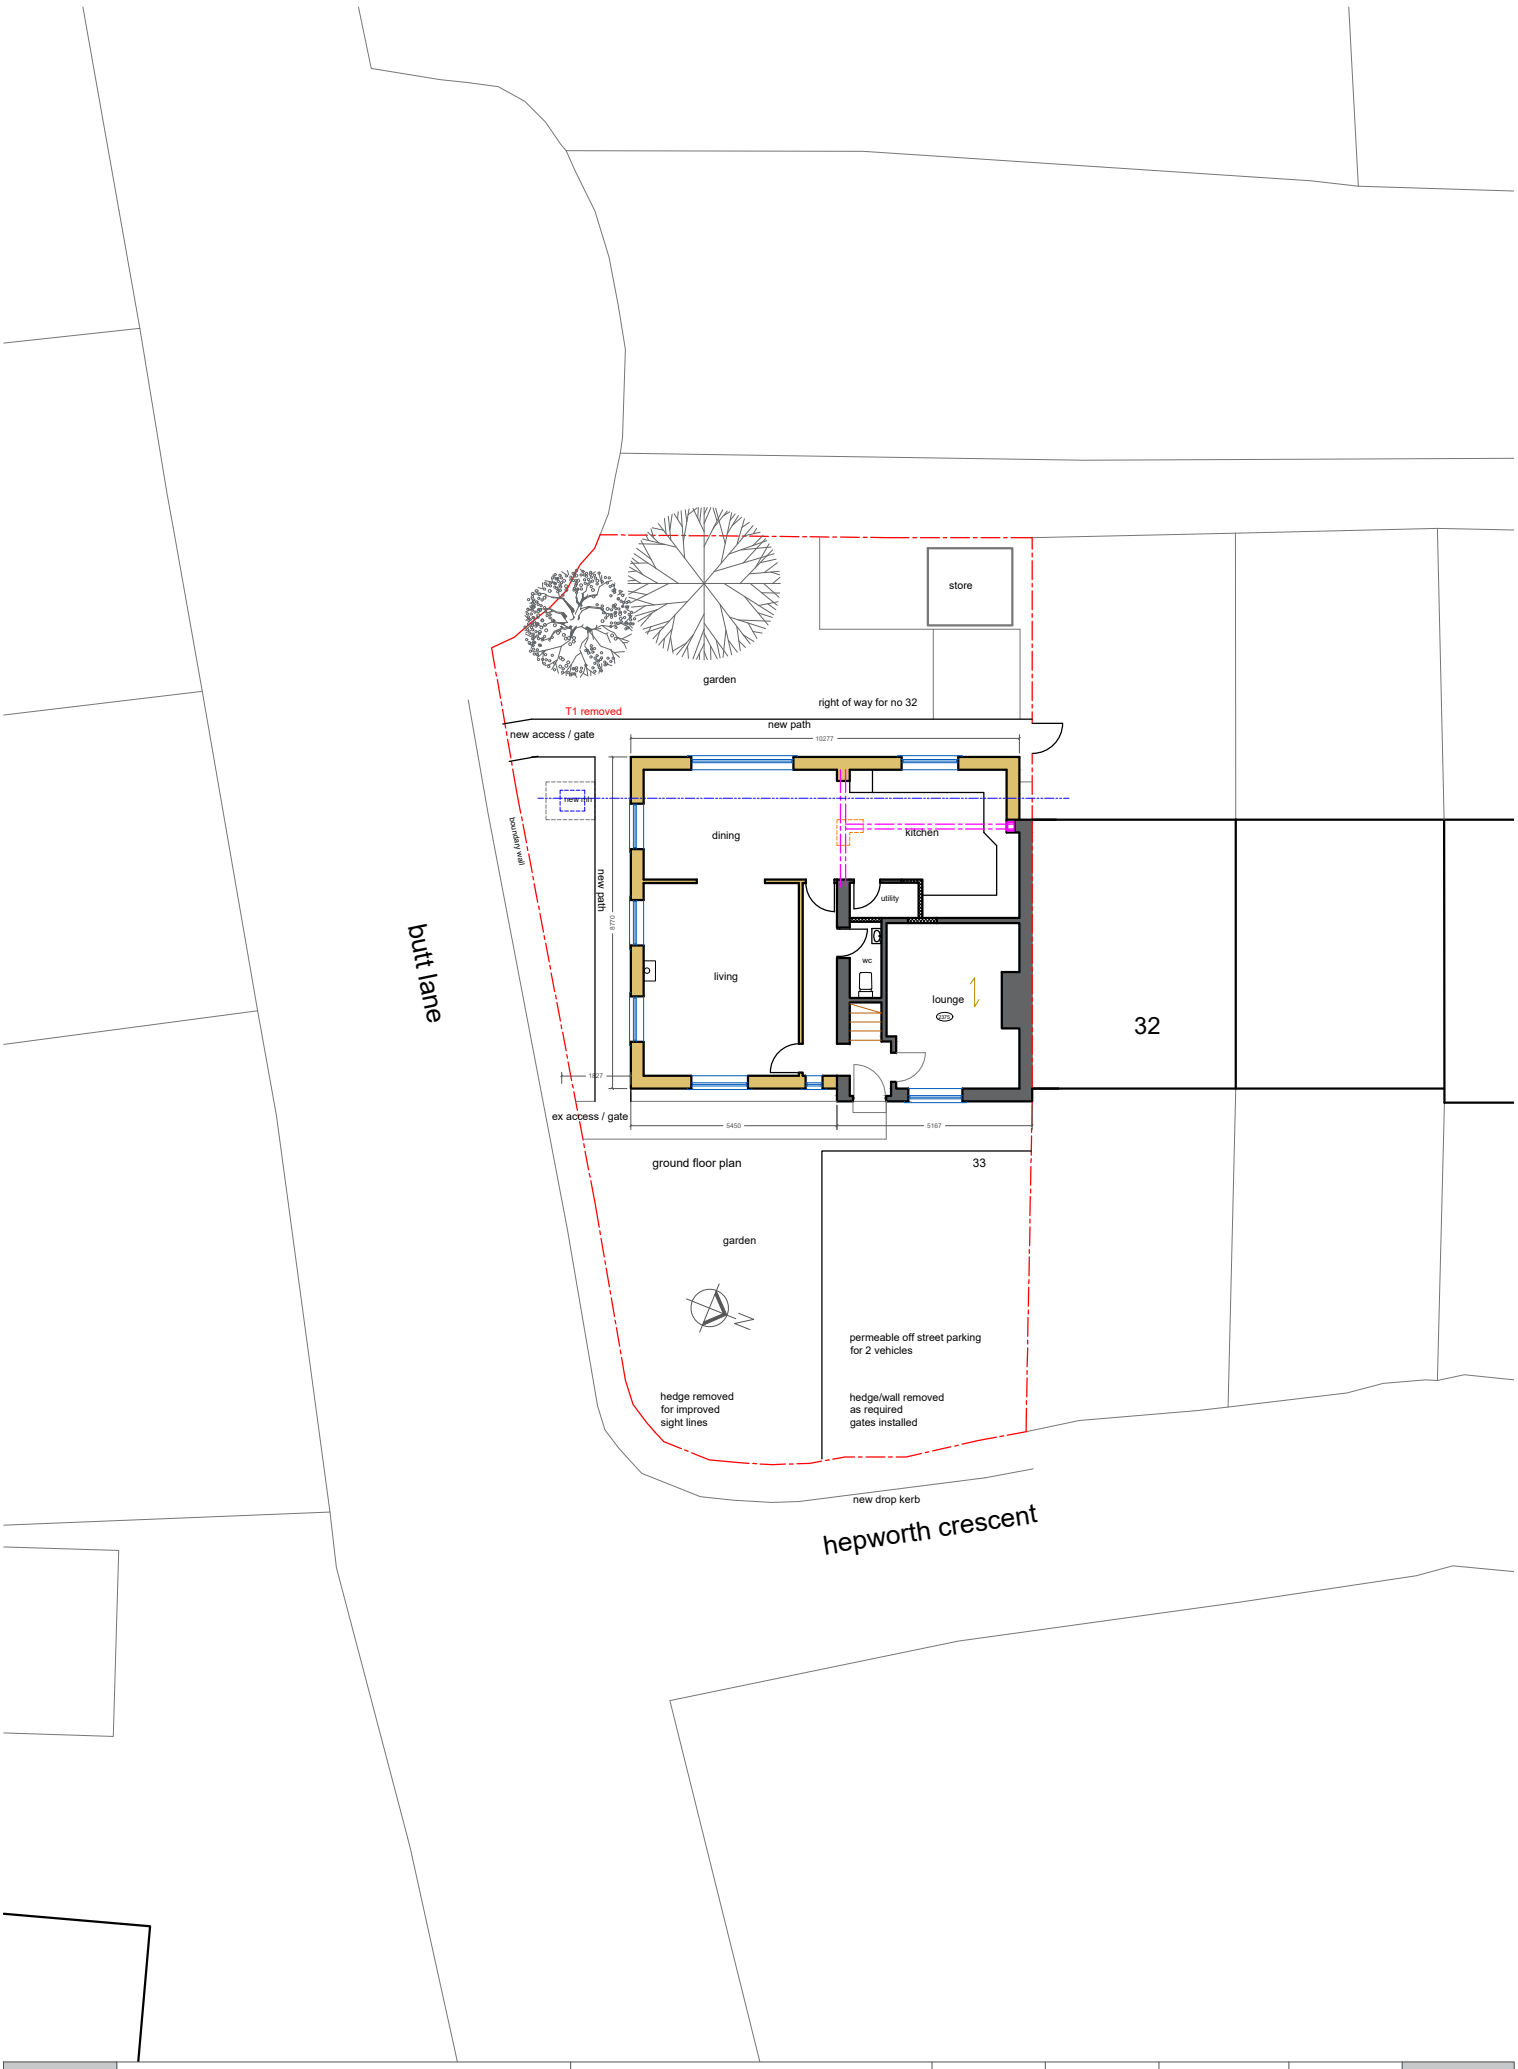

ML	Project: Side Extension 33 Hepworth Crescent, Hepworth HD9 1HU	Title: Proposed Site Plan #	Drg No: HC04.#	Scale: 1:200	Date: Nov 2020	Status: Planning