
Sheet size


A3

0m	Scale 1:50	4m
0m	Scale 1:100	8m
0m	Scale 1:200	16m
0m	Scale 1:500	40m
0m	Scale 1:1250	100m


(When to scale of original plan bar = 8cm)

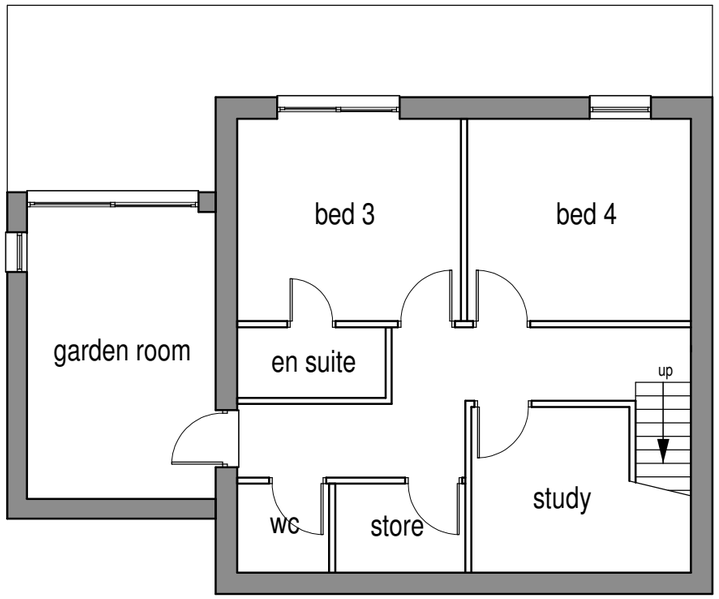

Ground floor layout.

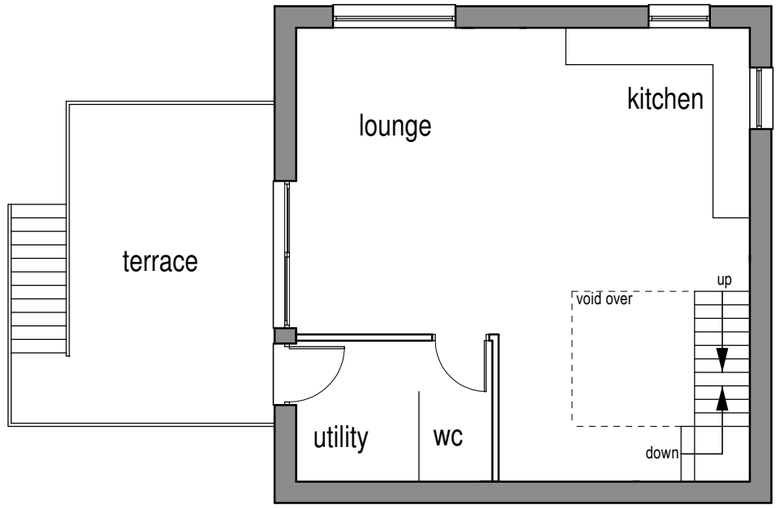

First floor layout.

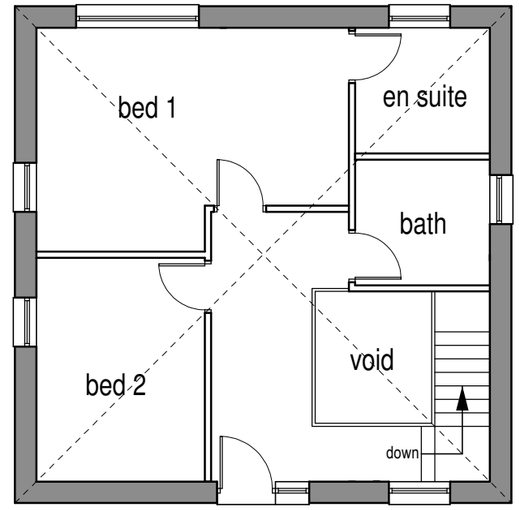

Second floor layout.

SIZE
7.4 x 7.4 internal = 54.76m² (588 ft²) per floor.

William Best RIBA
The Chapel House
22, Pole Gate, Scammonden.
HD3 3FW.
Tel 01484 845896.

Site at Lingards Road, Slaithwaite - Proposed Housing.

Client: SB Homes.

Title : House Type G Layouts.

Scale: 1:100	Drawn by	Date
	SAM	20/10/2020.

Drg No: 2019/572 - 112.