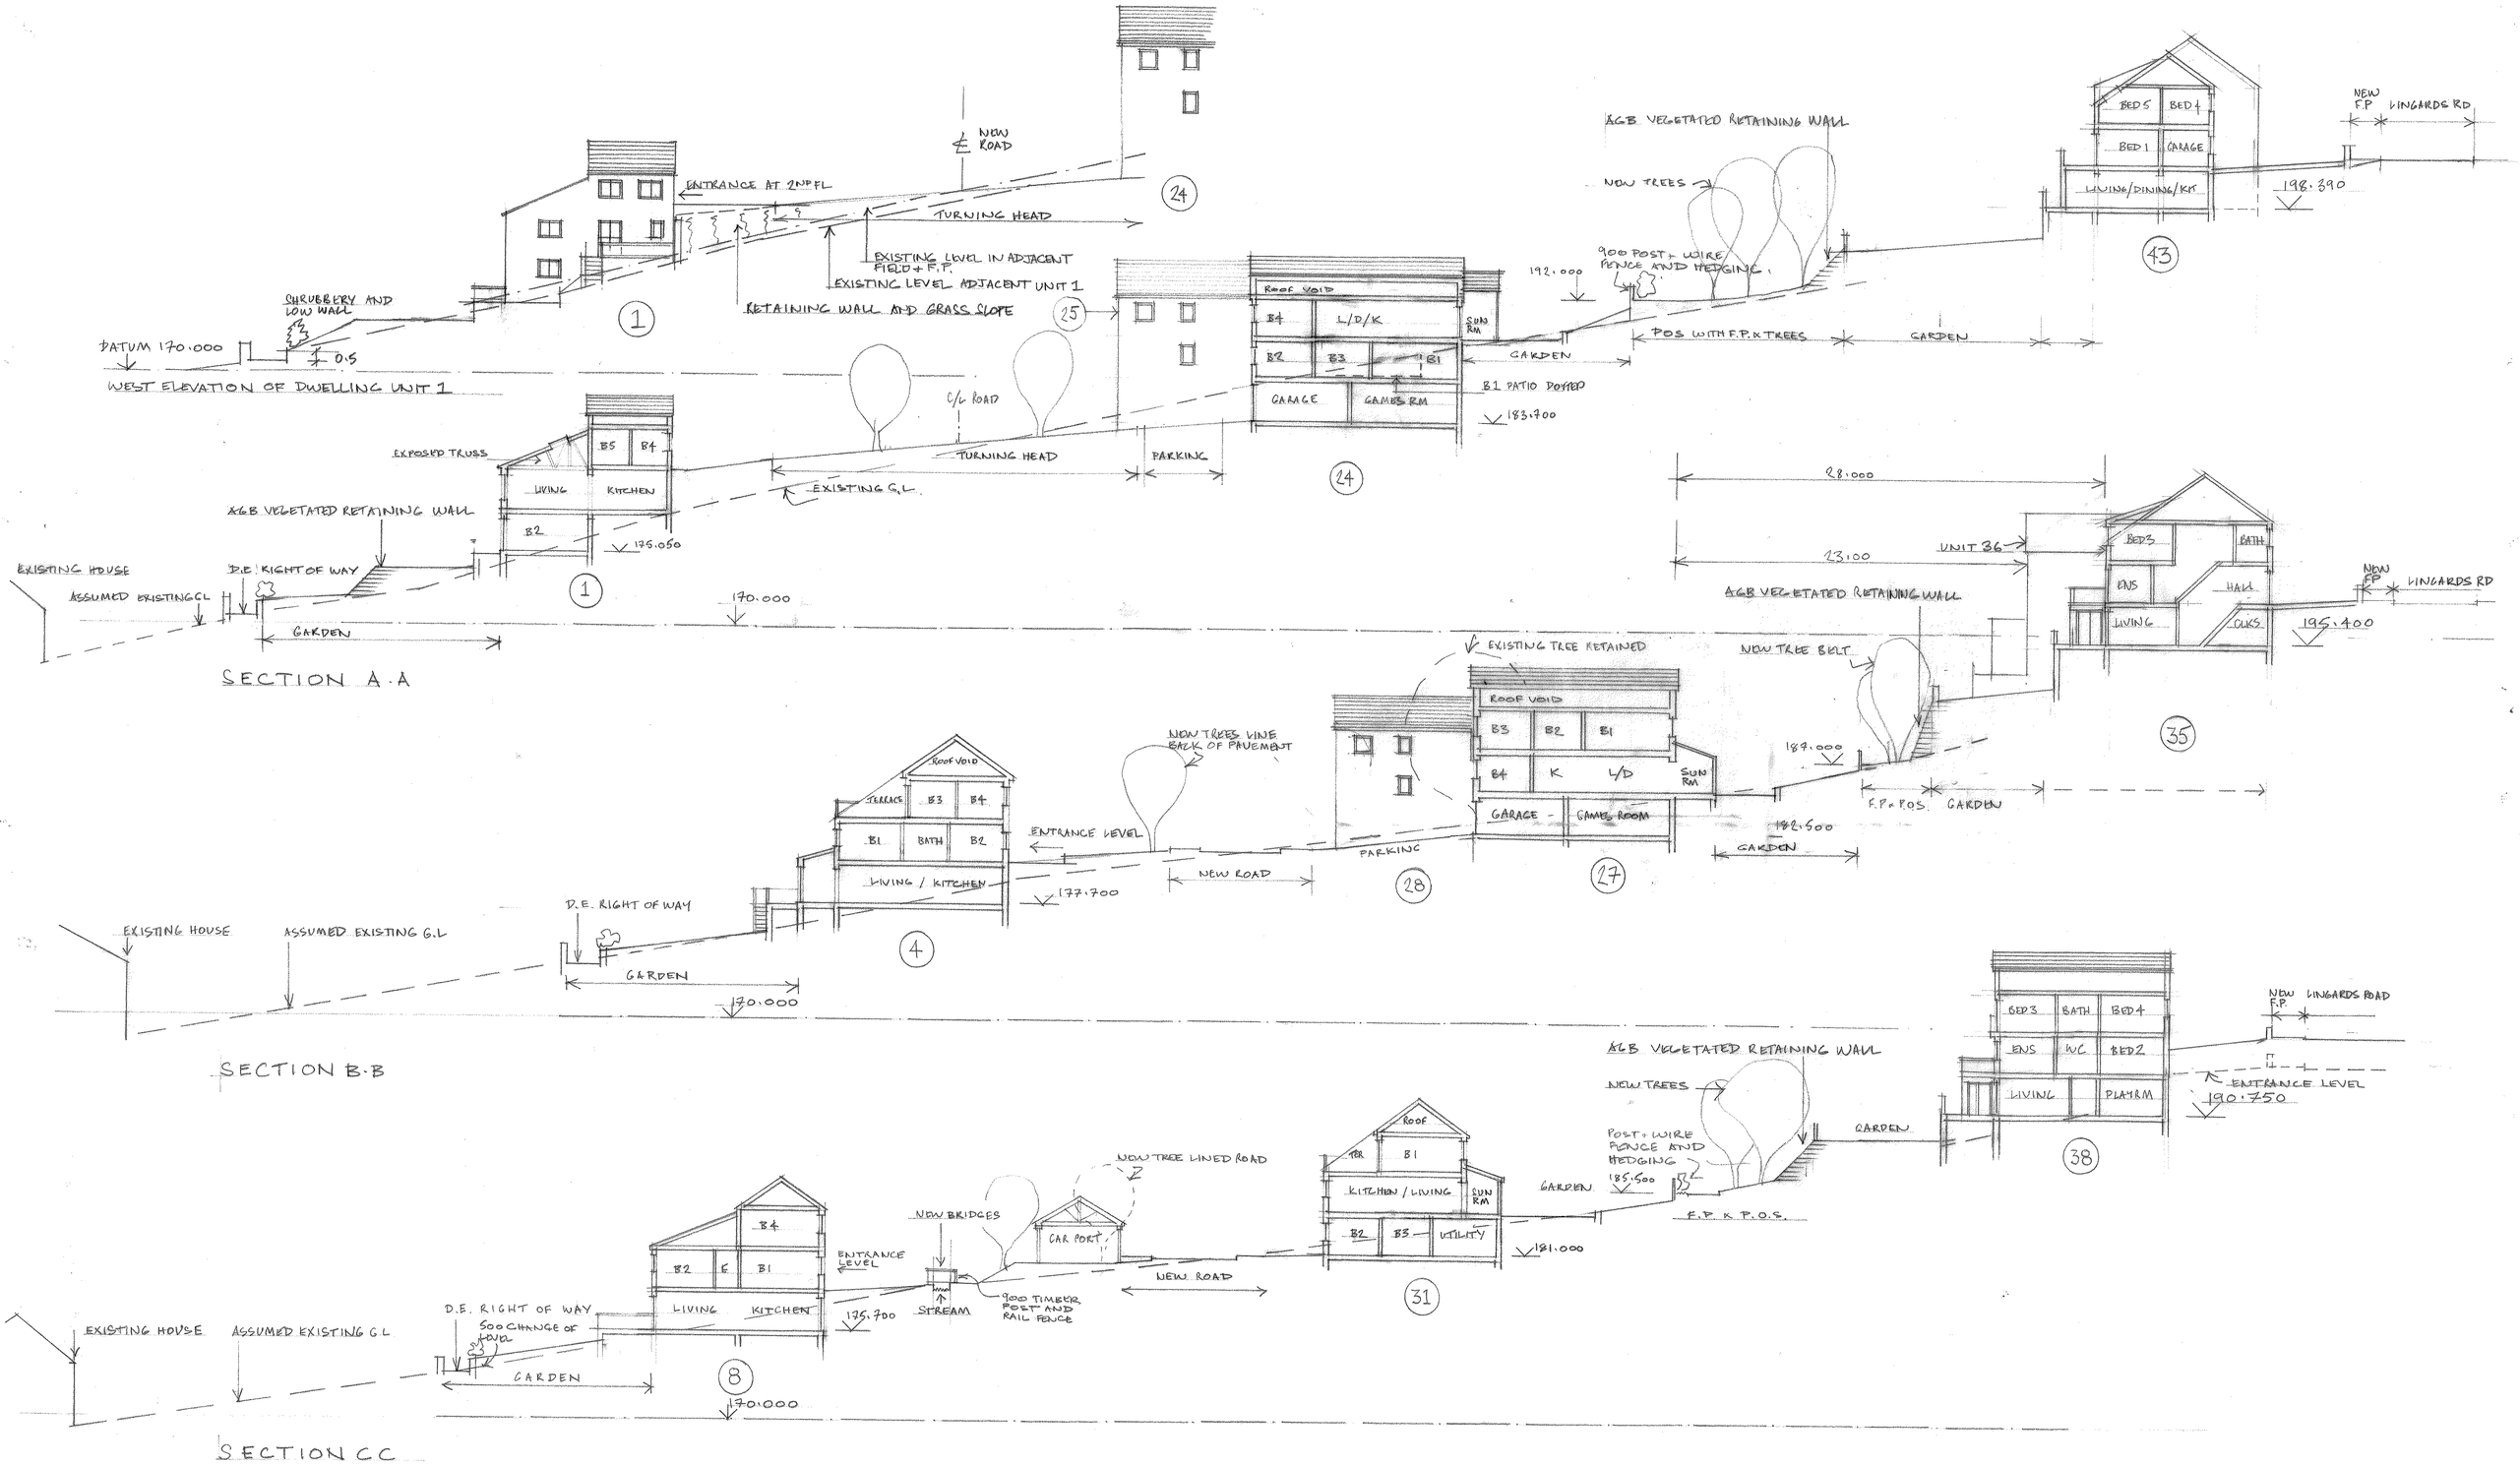

0 10 20

METRES AT A1 SIZE

REV B 21/09/22 ADDITIONAL DWELLING 43 ADDED
REV A 17/03/22 AMENDED LG FLOORS, LEVELS CHANGED, AREAS OMIT.

Project	Housing at Lingards Road, Slaithwaite		
Client	S B Homes Ltd		
Drawing	SITE SECTIONS A, B, C		
Scale	1:200	Date 13/10/2021	
Dwg No	2019 572 53	Rev	B

William Best RIBA
The Chapel House
22 Pole Gate
Scammonden
West Yorkshire
HD33FW
Tel 01484 845896