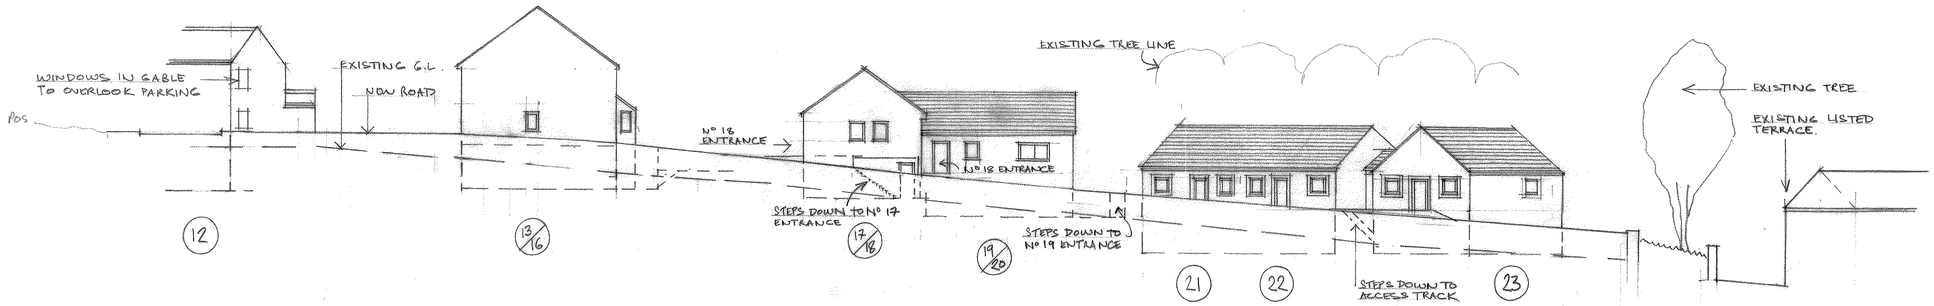

170.000

SECTION L-L

170.000

SECTION M-M

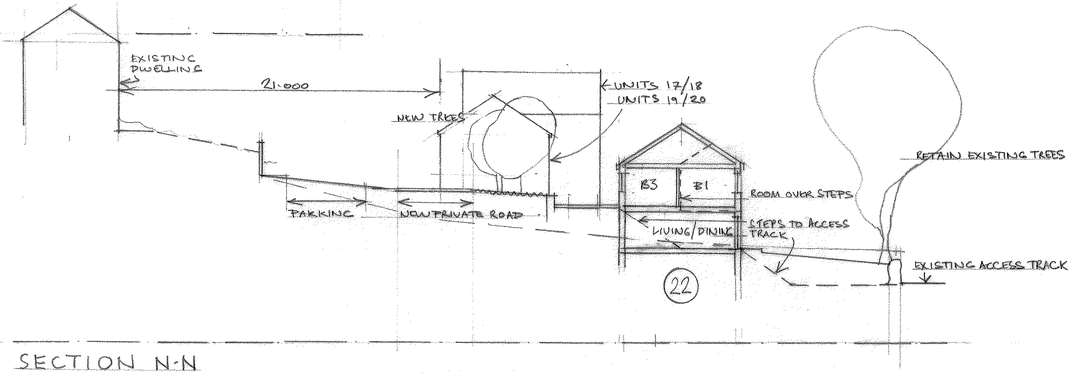

SECTION N-N

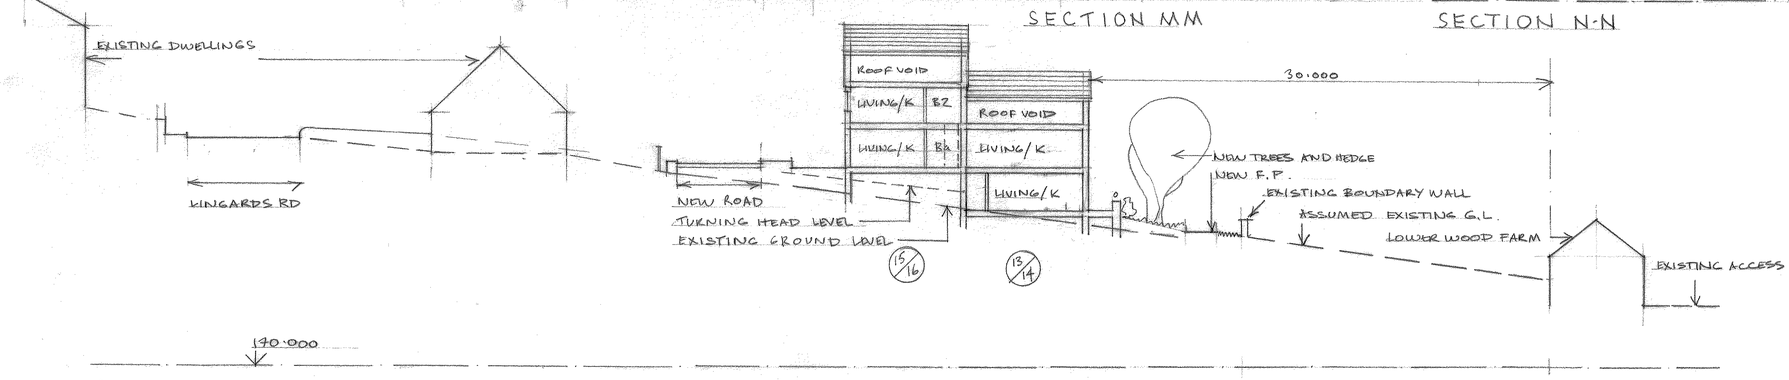

170.000

SECTION P-P

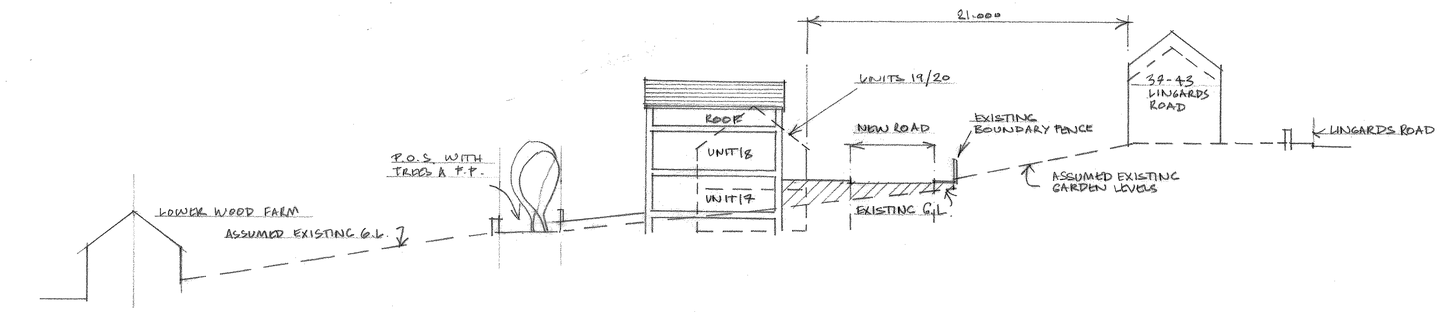

70.000

SECTION Q-Q

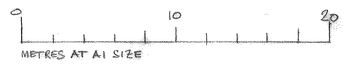

REV B 22/09/22 WINDOWS IN GABLE OF 12 SHOWN
REV A 16/03/22 ADDITIONAL SECTION Q ADDED
ADDITIONAL INF TO SECTION N.

Project	Housing at Lingards Road, Slaithwaite		
Client	S B Homes Ltd		
Drawing	SITE SECTIONS L, M, N, P, Q		
Scale	1:200	Date 13/10/2021	
Dwg No	2019 572 56	Rev B	

William Best RIBA
The Chapel House
22 Pole Gate
Scammonden
West Yorkshire
HD33FW
Tel 01484 845896