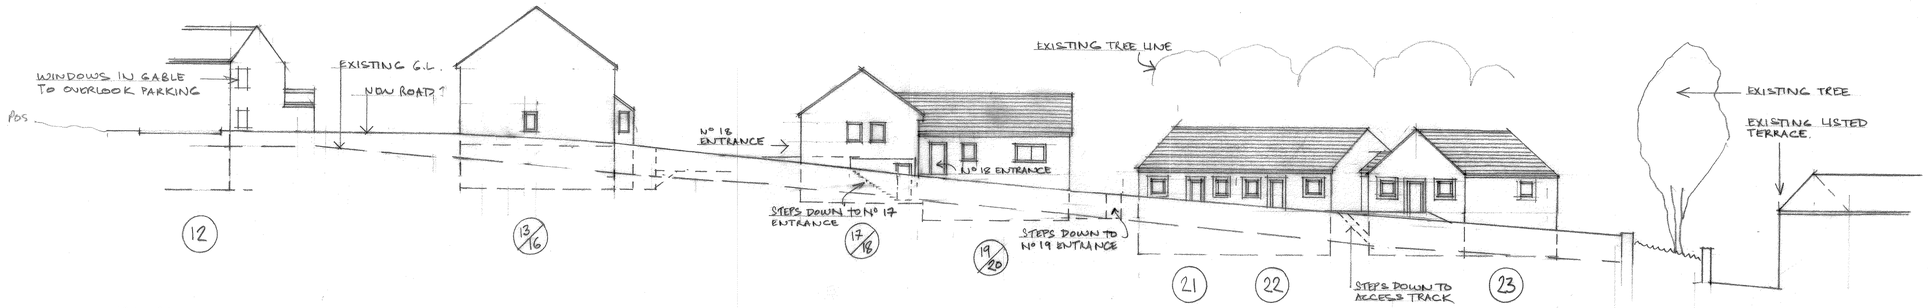

170.000

SECTION L-L

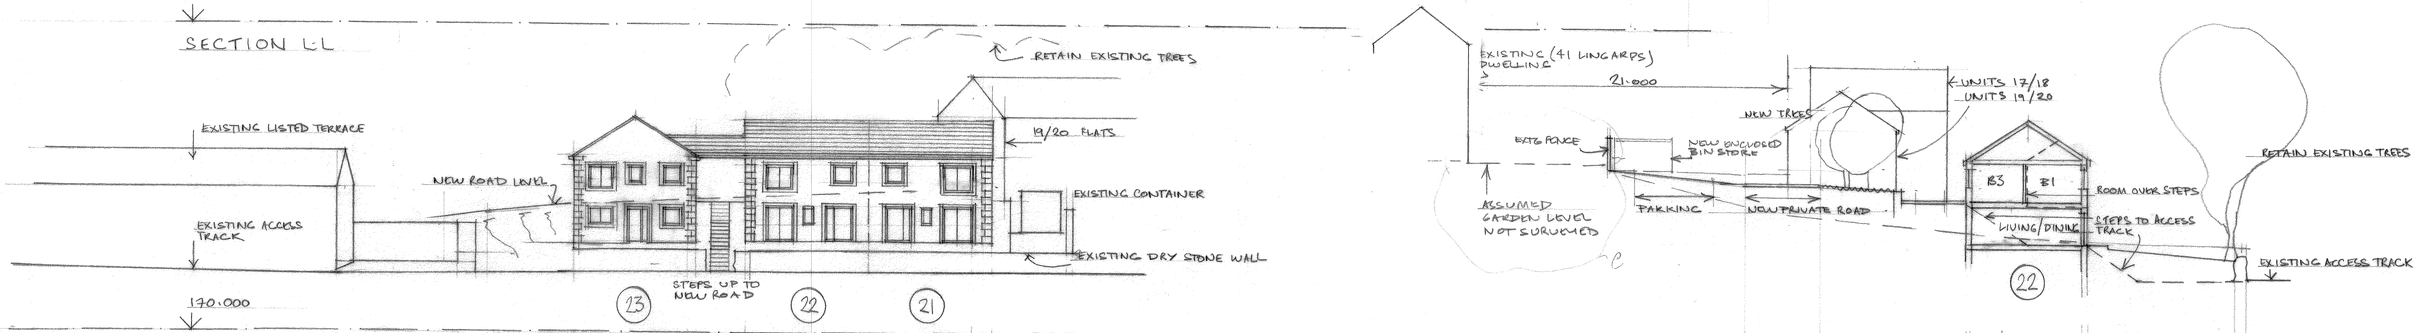

170.000

SECTION M-M

SECTION N-N

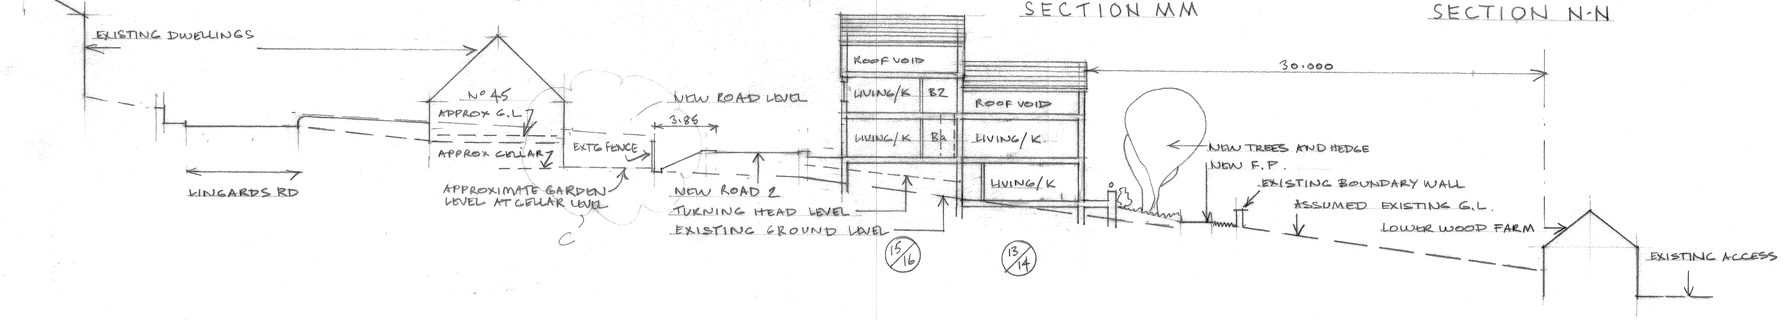

170.000

SECTION P-P

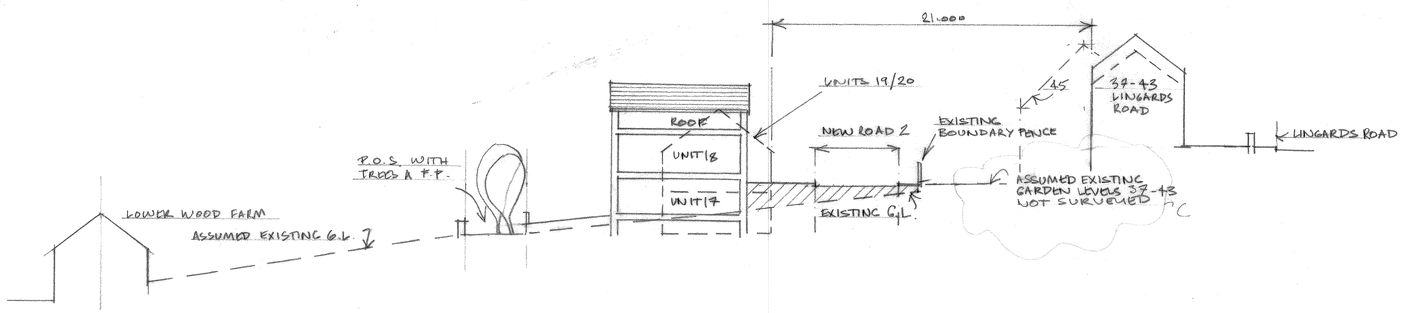

170.000

SECTION Q-Q

0 10 20
METRES AT A1 SIZE

REV C 23/11/22 AMENDED ROAD ALIGNMENT + LEVELS CORRELATED BETWEEN LEVELS - SECTIONS N, P, Q, L
REV B 22/09/22 WINDOWS IN GABLE OF 12 SHOWN
REV A 16/03/22 ADDITIONAL SECTION Q ADDED ADDITIONAL INF TO SECTION N

Project	Housing at Lingards Road, Slaithwaite		
Client	S B Homes Ltd		
Drawing	SITE SECTIONS L, M, N, P, Q		
Scale	1:200	Date 13/10/2021	
Dwg No	2019 572 56	Rev C	

William Best RIBA
The Chapel House
22 Pole Gate
Scammonden
West Yorkshire
HD33FW
Tel 01484 845896