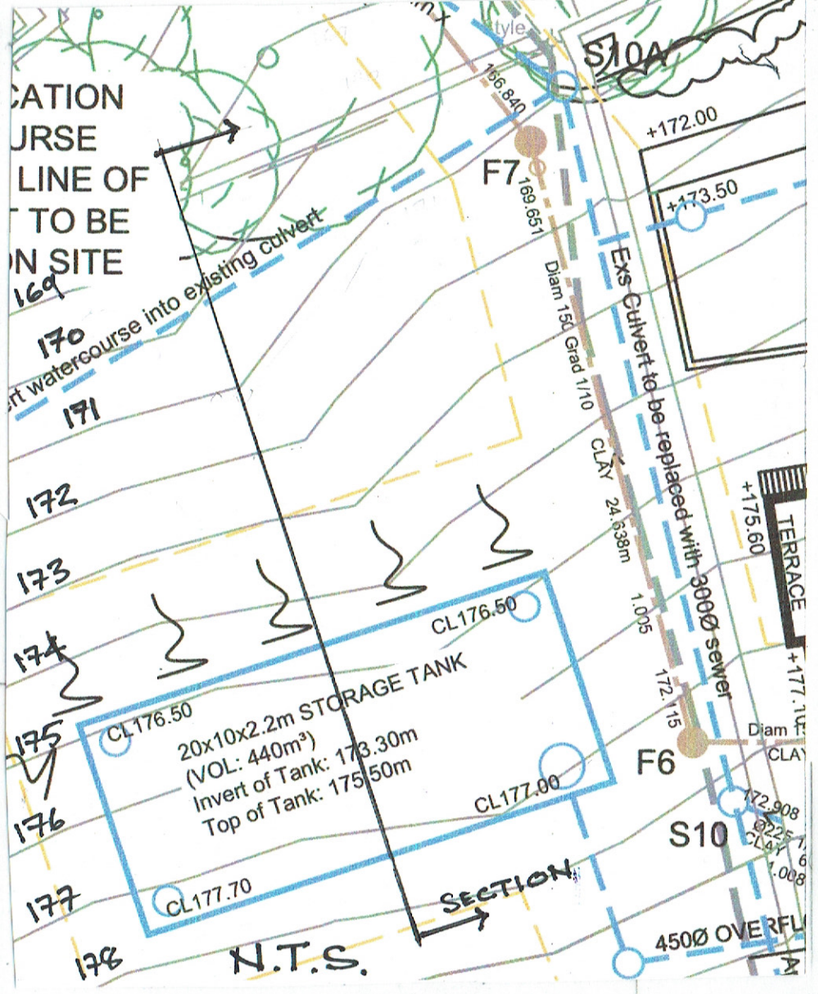


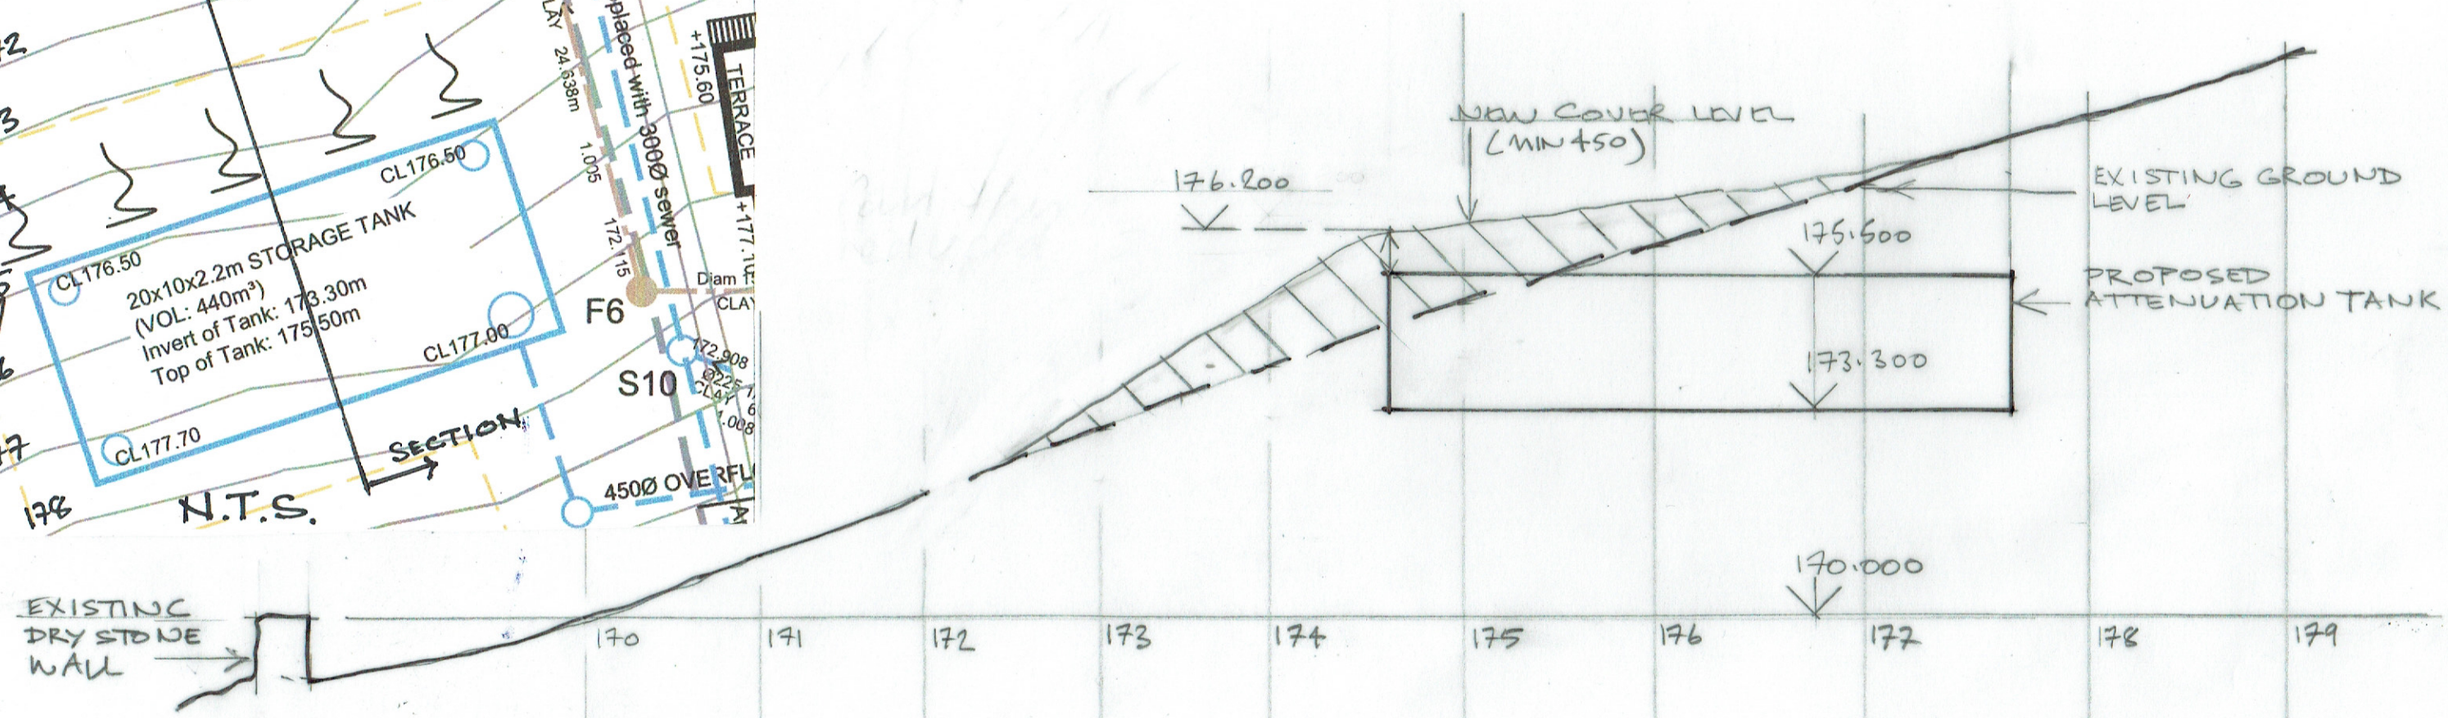


REV A 17/11/22 COVER AMENDED TO 176.200.

| | |
|---|---|
| Project HOUSING AT WINGARDS RD SLAITHWAITE | |
| Client S.B.HOMES LTD | |
| Drawing SECTION THROUGH ATTENUATION TANK | |
| Scale 1:100 | Date 17.11.22 |
| Dwg No 2019 542 63 | Rev A |

William Best RIBA
The Chapel House
22 Pole Gate
Scammonden
West Yorkshire
HD33FW
Tel 01484 845896