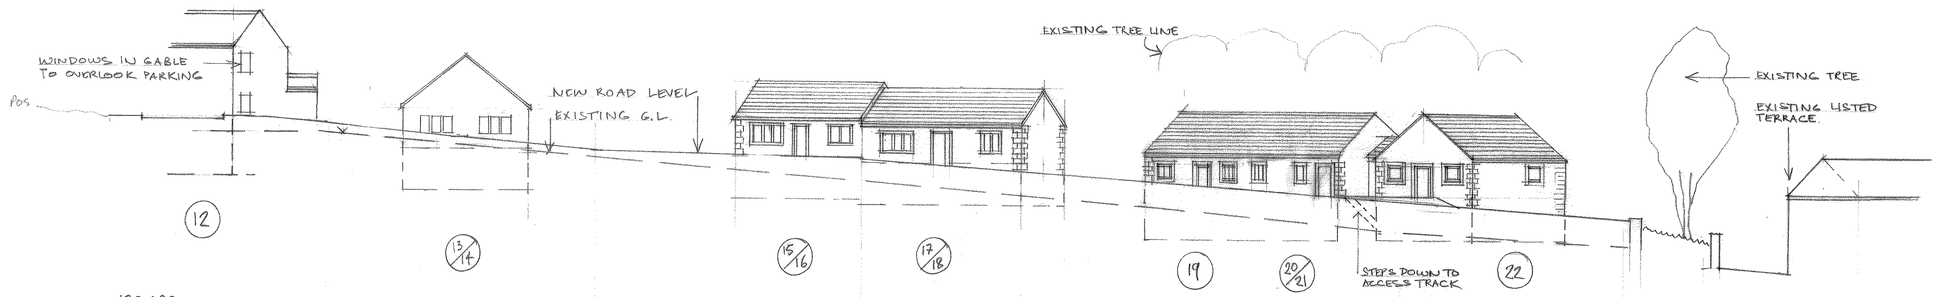

170.000

SECTION L-L

170.000

SECTION M-M

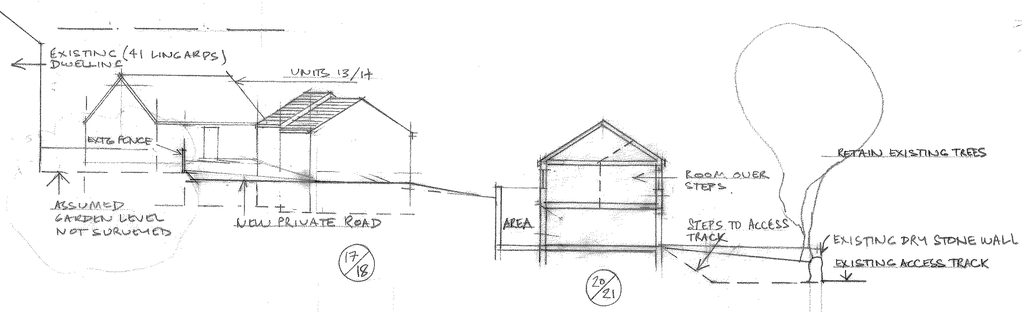

SECTION N-N

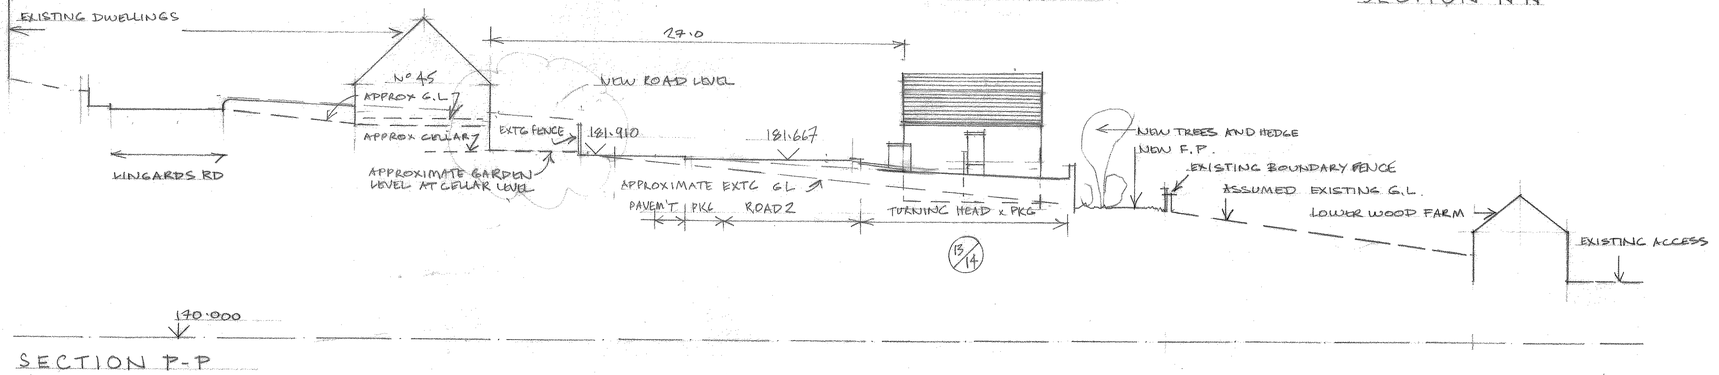

170.000

SECTION P-P

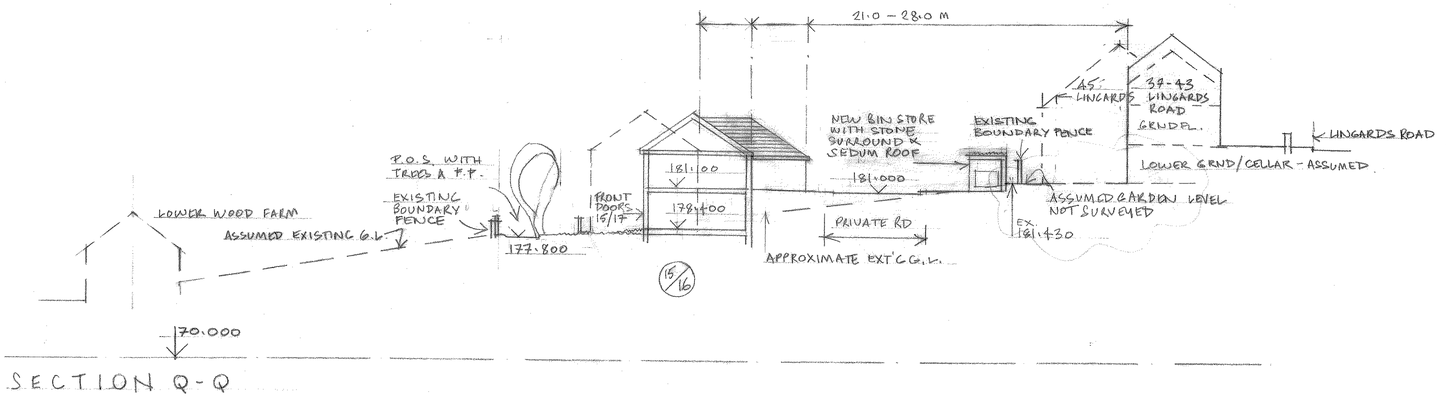

70.000

SECTION Q-Q

0 10 20

METRES AT A1 SIZE

REV D 05/01/23 ROAD AMENDED x UNITS
REV C 23/11/22 AMENDED ROAD ALIGNMENT + LEVELS CORRECTED BTL LEVELS - SECTIONS N,P,Q
REV B 28/09/22 WINDOWS IN GABLE OF 12 SHOWN
REV A 16/03/22 ADDITIONAL SECTION Q ADDED ADDITIONAL INF TO SECTION N

Project	Housing at Lingards Road, Slaithwaite
Client	S B Homes Ltd
Drawing	SITE SECTIONS L,M,N,P,Q
Scale	1:200 Date 13/10/2021
Dwg No	2019 572 56 Rev D

William Best RIBA
The Chapel House
22 Pole Gate
Scammonden
West Yorkshire
HD33FW
Tel 01484 845896