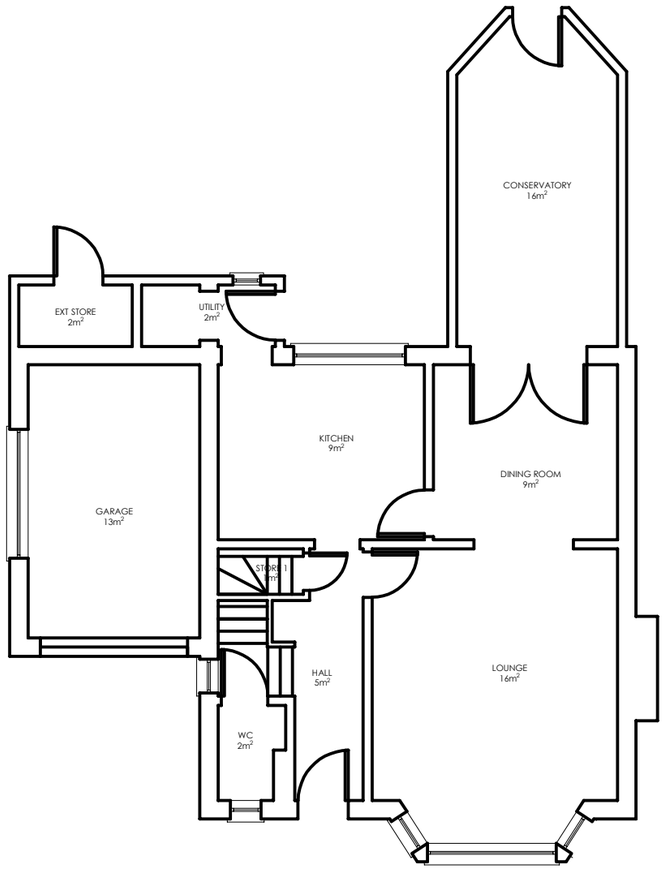

GROUND FLOOR

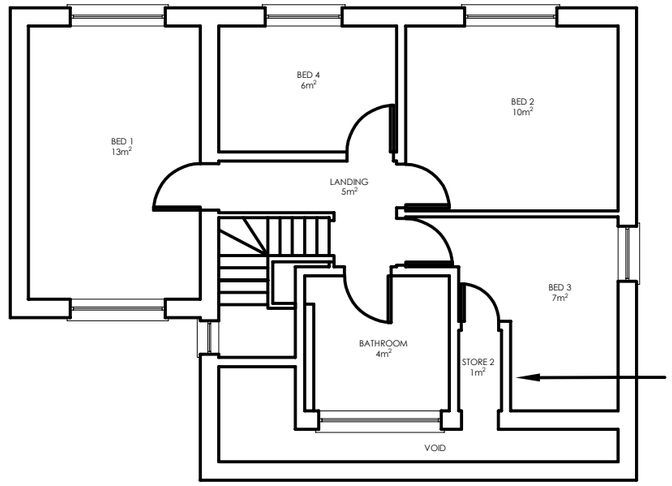

REMOVAL OF NON LOAD BEARING STUD WALL

FIRST FLOOR

SITE: **10 FAR VIEW CRESCENT**			
TITLE: **EXISTING FLOOR PLANS**			
SCALE: 1:100 @ A3	DRAWN: DC	CHECKED:	DATE: 27/11/20
PROJECT NO: -----	DRAWING NO: -----		REV: -