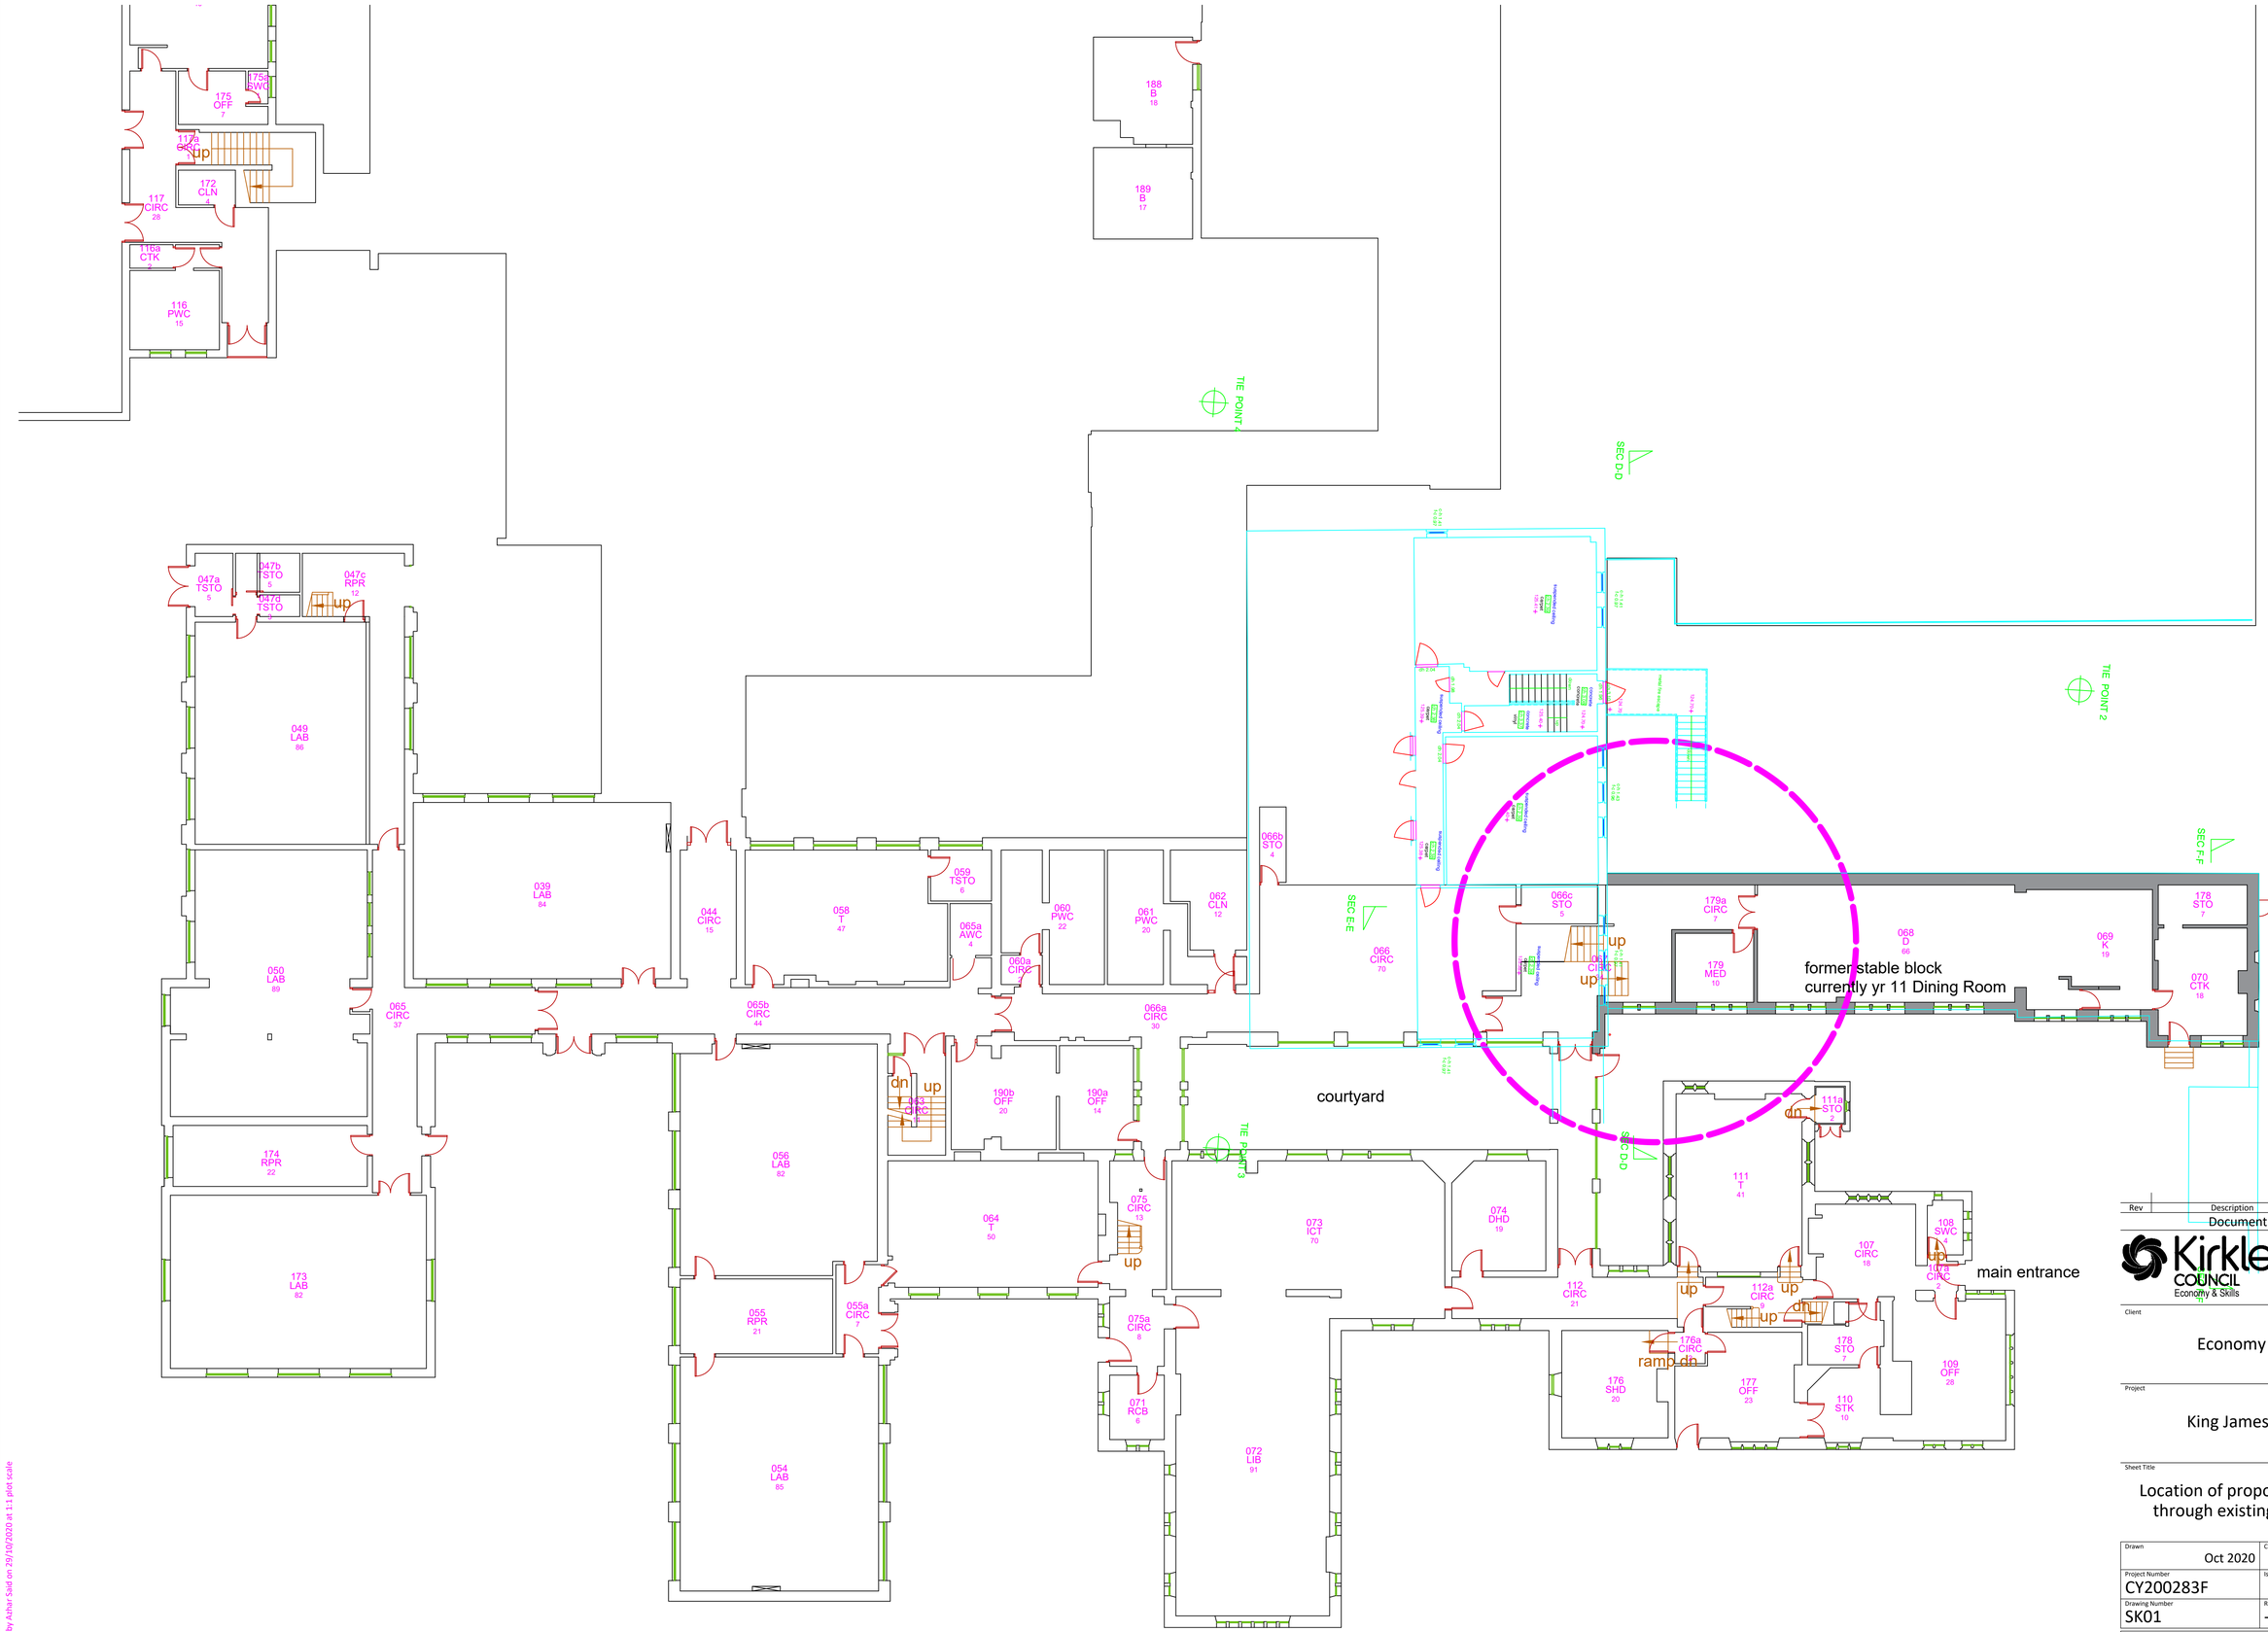

Rev	Description	Date	Drn / Chk

Document Control

Kirklees COUNCIL
Economy & Skills

Civic Centre III
Market Street
Huddersfield
HD1 2EY
T: 01484 221800
E: pro@kirklees.gov.uk
www.kirklees.gov.uk

Client

Economy & Skills

Project

King James's School

Sheet Title

Location of proposed Circulation through existing Stable Block

Drawn	Checked	
Oct 2020		
Project Number: CY200283F	Issue Status: Planning	
Drawing Number: SK01	Revision: -	Scale: nts A1

Cad Ref c:\users\zahsaid\desktop\king james\cad\science lab\planning_cirs&science_29.10.20

This drawing is to be read in conjunction with all other drawings and contract documents issued.
All dimensions must be checked and verified on site before commencing any works.
This drawing is copyright and remains the property of Kirklees Council.

Plotted by Azhar Said on 29/10/2020 at 1:1 plot scale