



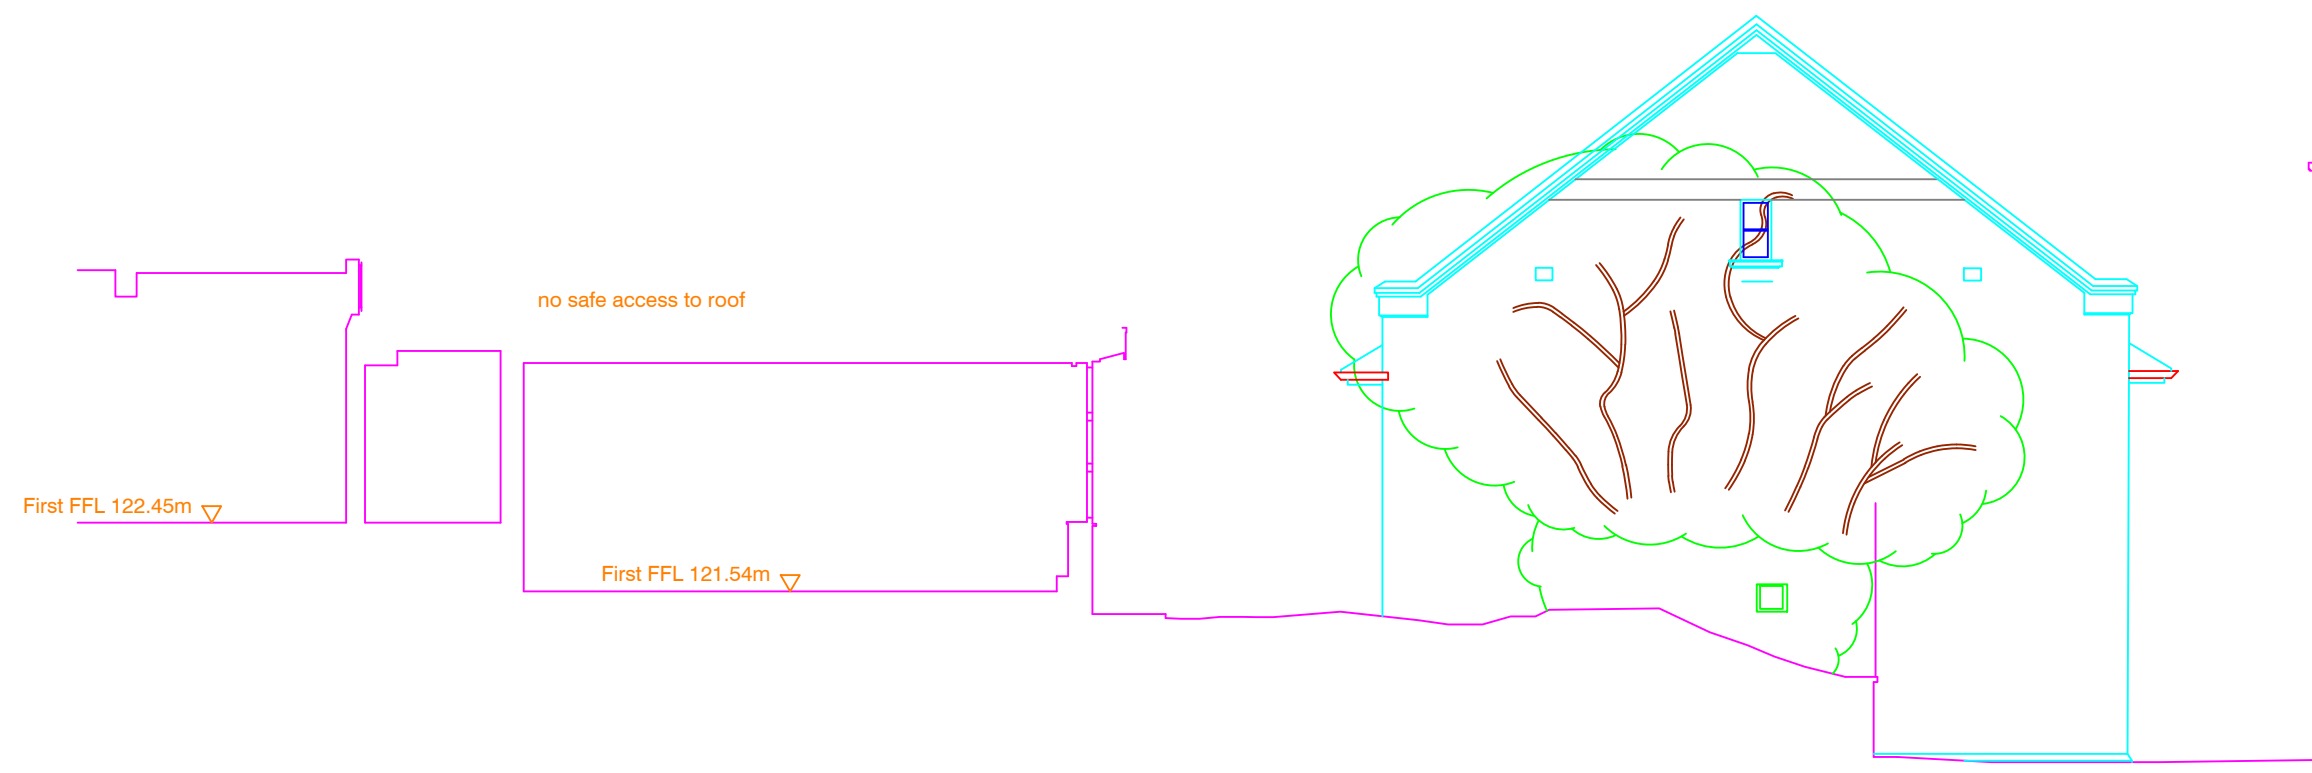


Section A - A

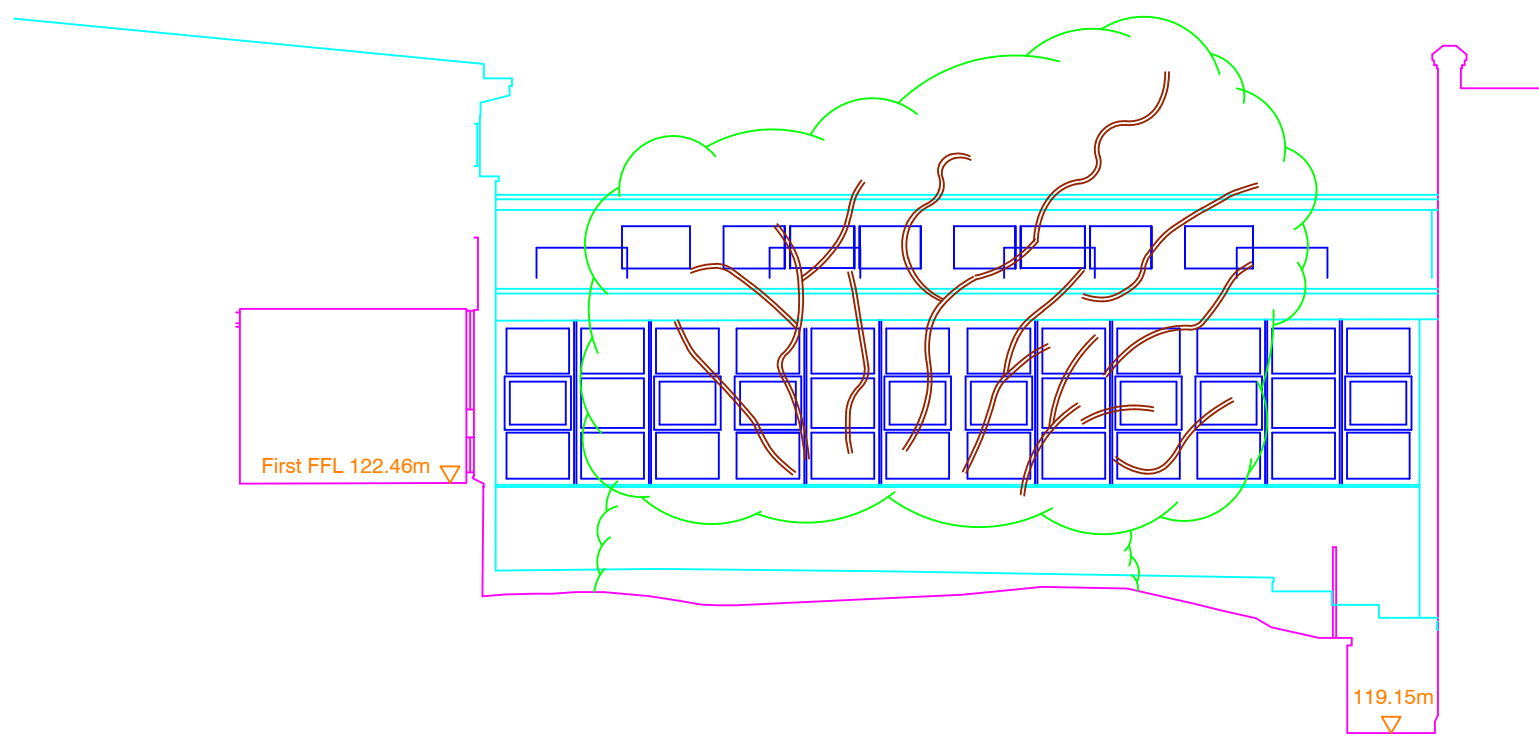


Section B - B




Section C - C

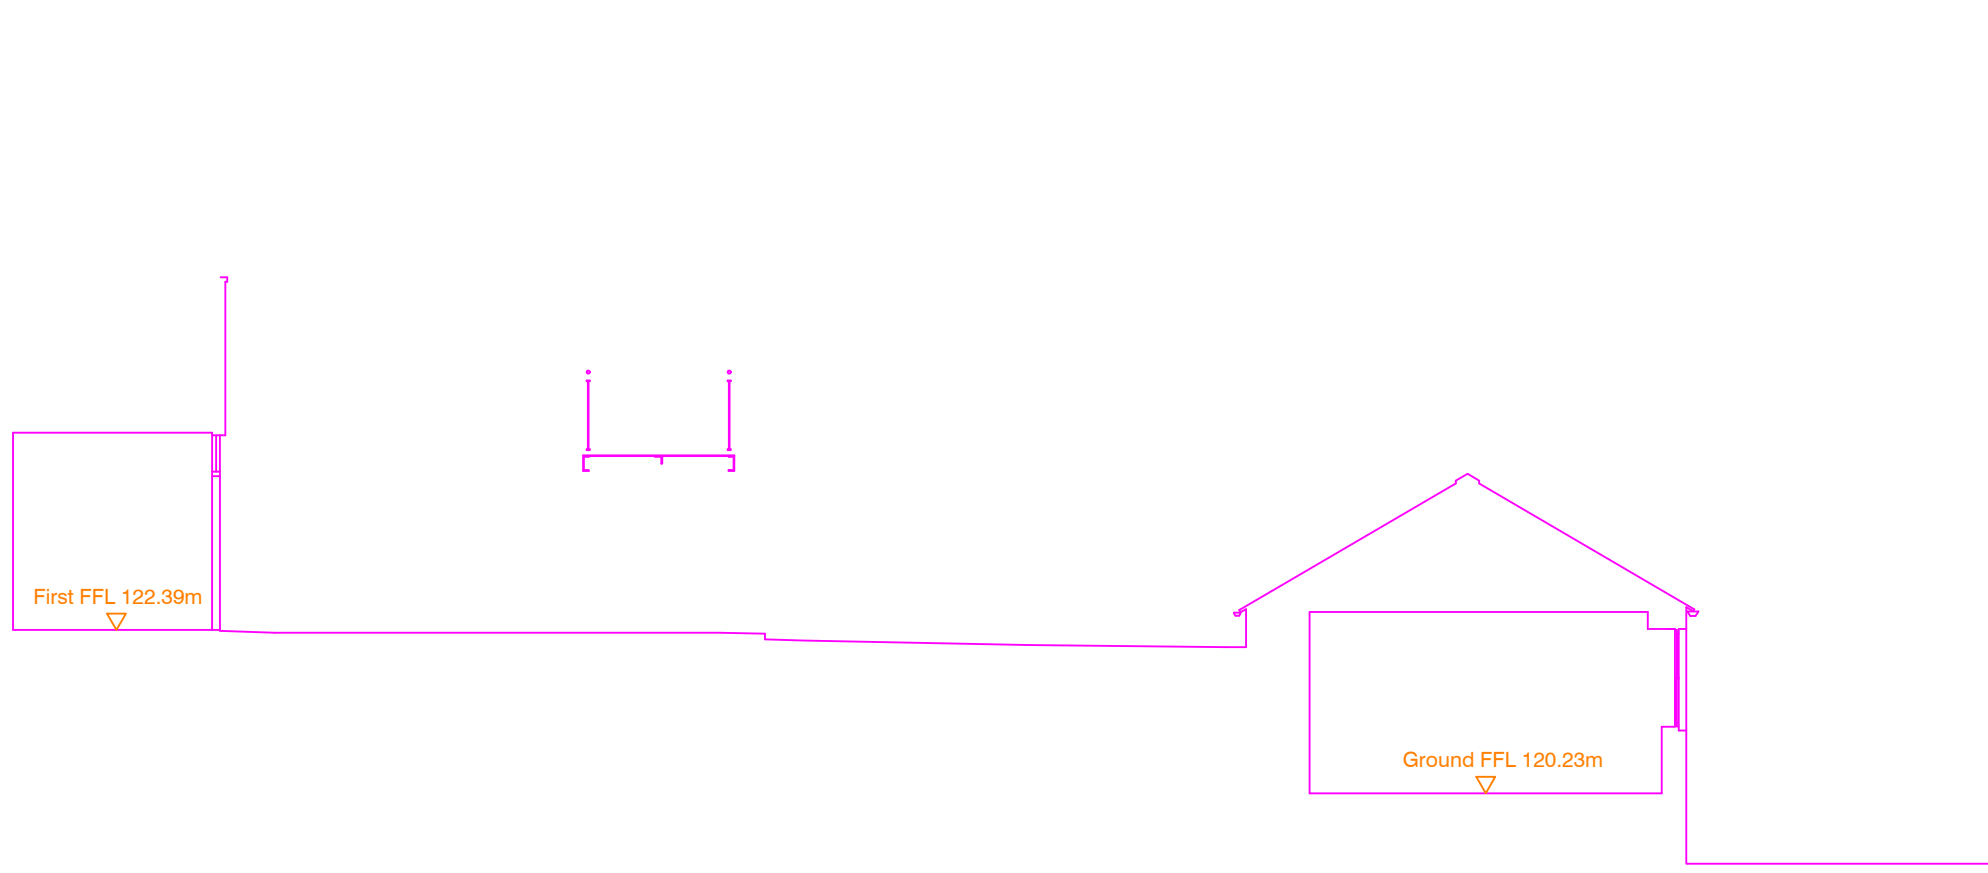

Section D - D

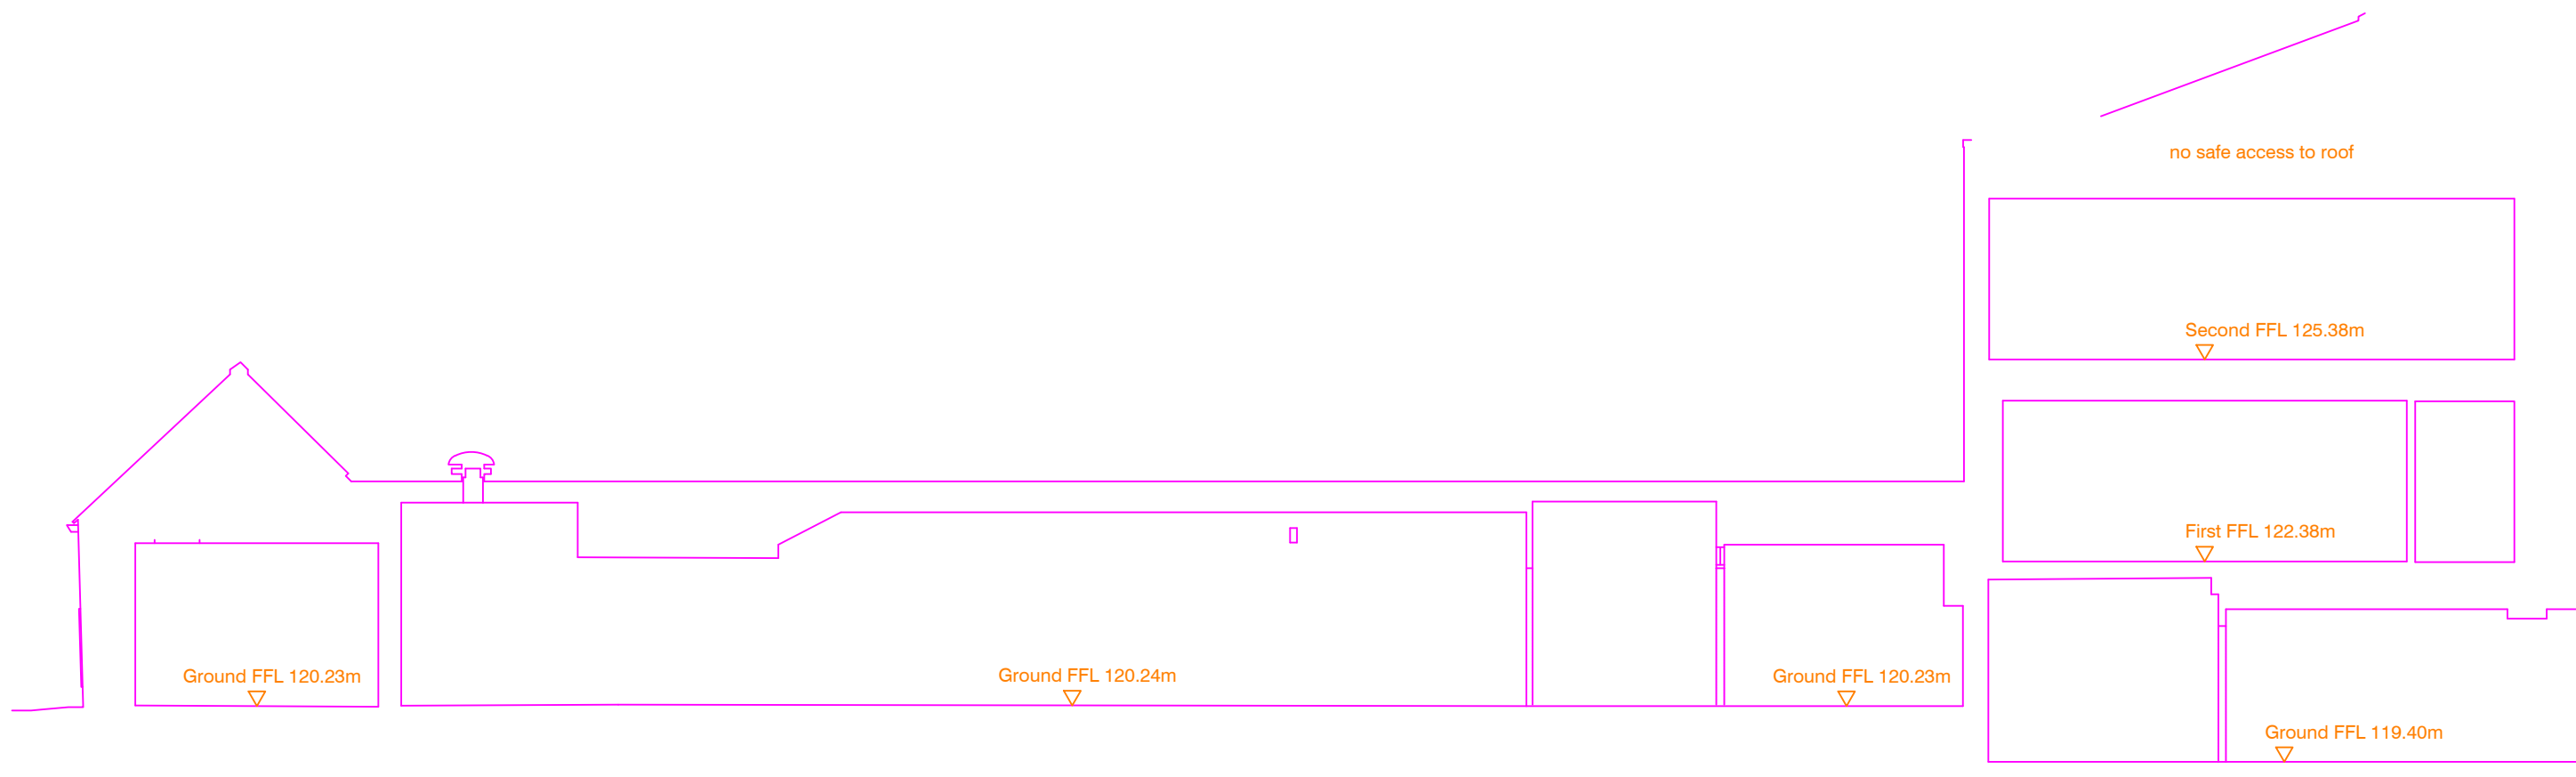

Section E - E

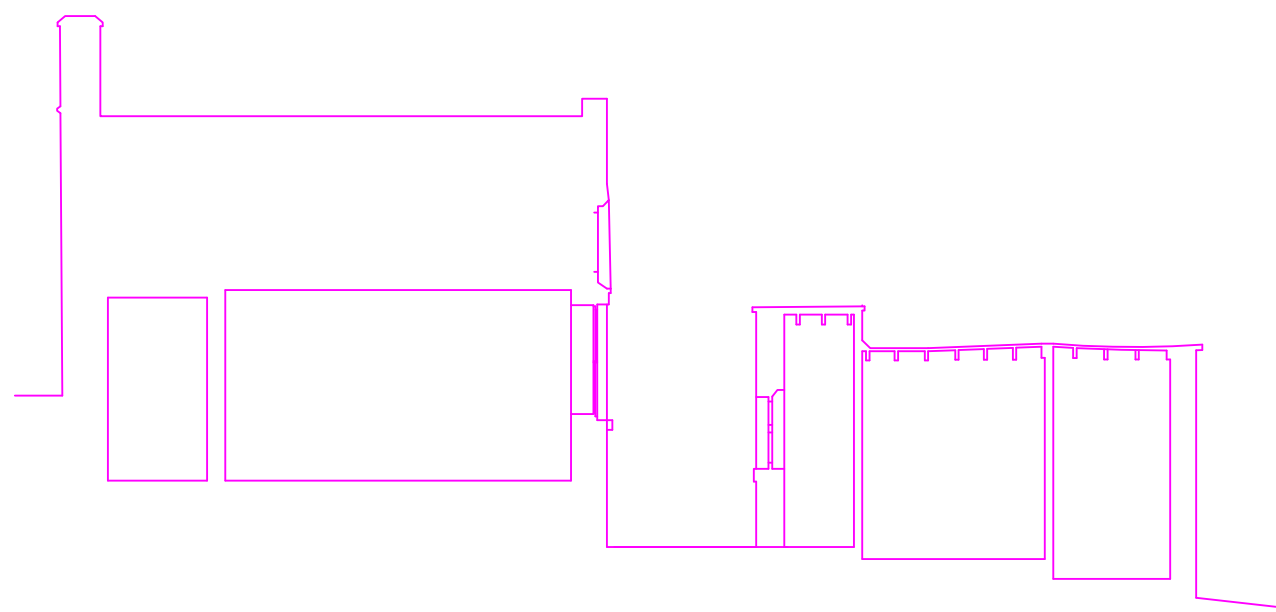

Section F - F

Notes.
Levels related to archive survey provided by client.

Rev	Details of Revision	Drawn	Date

Surveyed	Drawn	Date	Checked	Date	Approved	Date
JEBAS	JEB	30/06/20	GD	30/06/20	GD	30/06/20



Interlocks Surveys Limited
St. Andrews House
Radford Semele
Leamington Spa
Warwickshire
CV31 1TF

T: 01926 330123
F: 01926 330120
E: info@interlocksurveys.co.uk

Client.
KIRKLEES COUNCIL
GROUND FLOOR SOUTH
CIVIC CENTRE 3
MARKET STREET
HUDDERSFIELD HD1 2EY

Title.
SECTIONS
KING JAMES SCHOOL
42A ST HELENS GATE
HUDDERSFIELD
HD4 6SG