




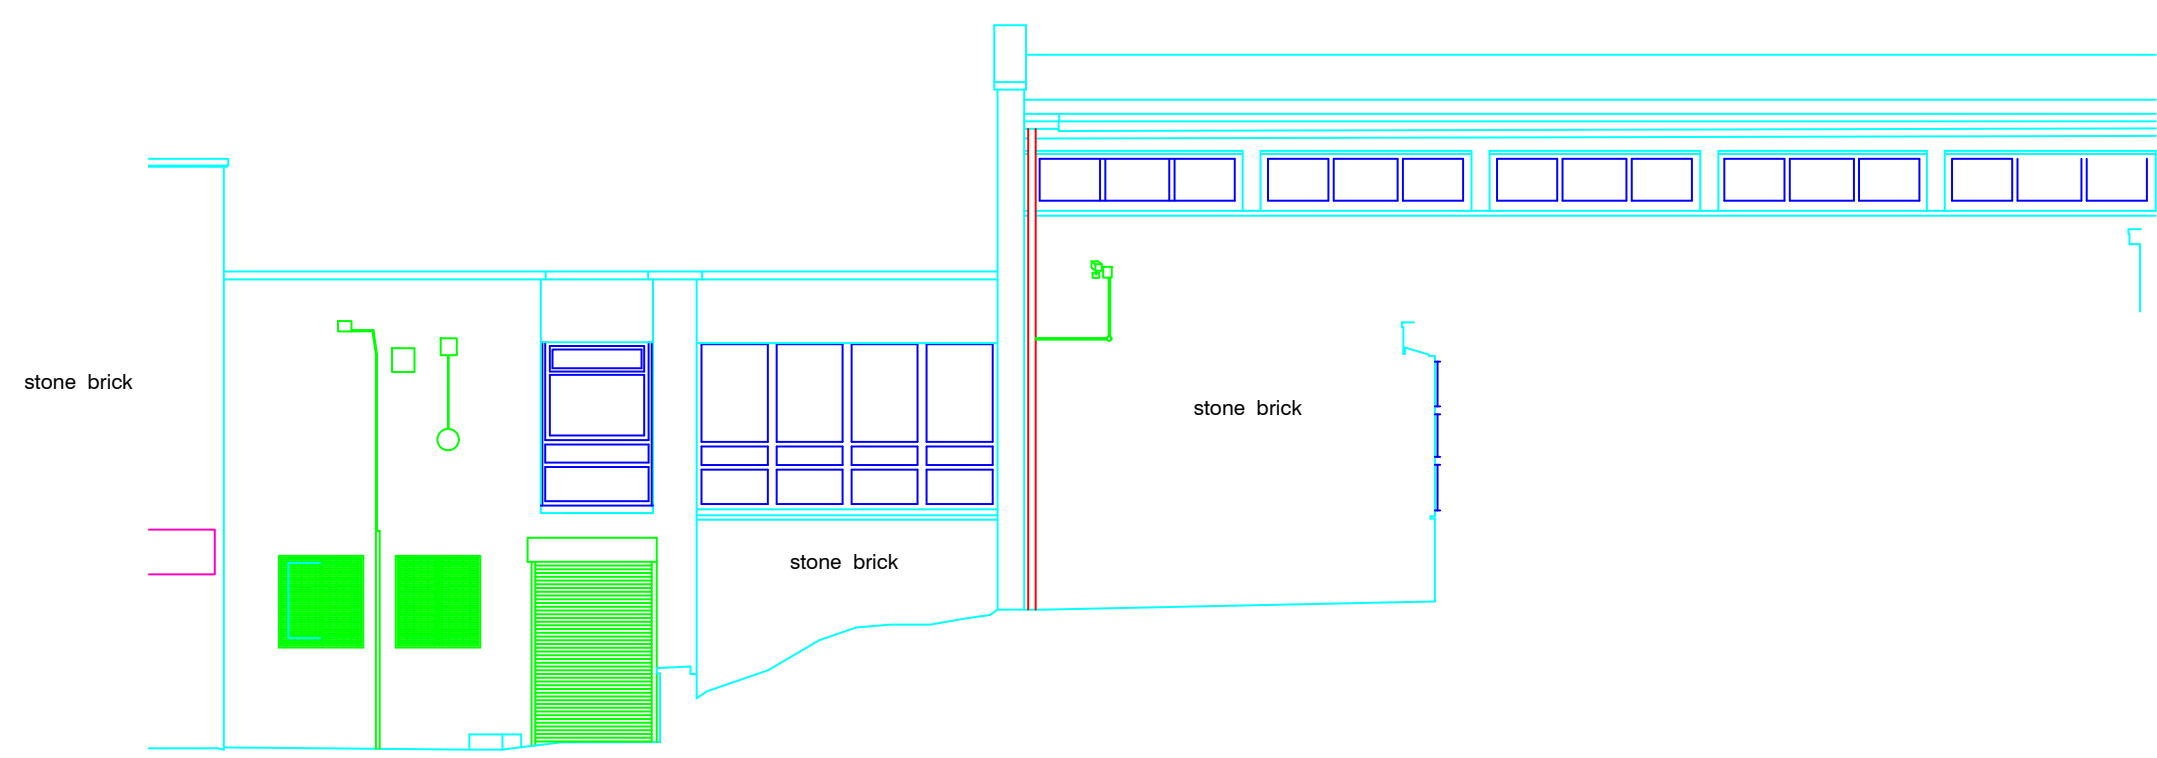


Elevation 1

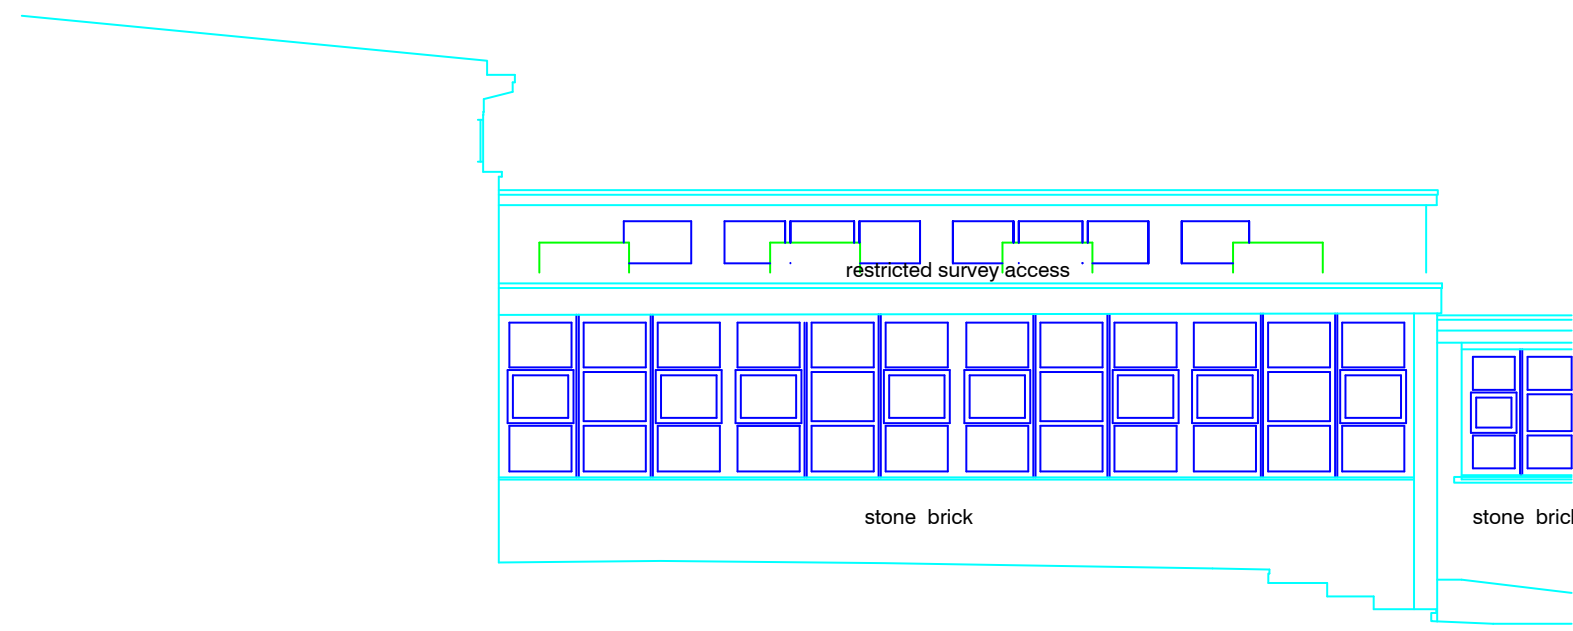


Elevation 2

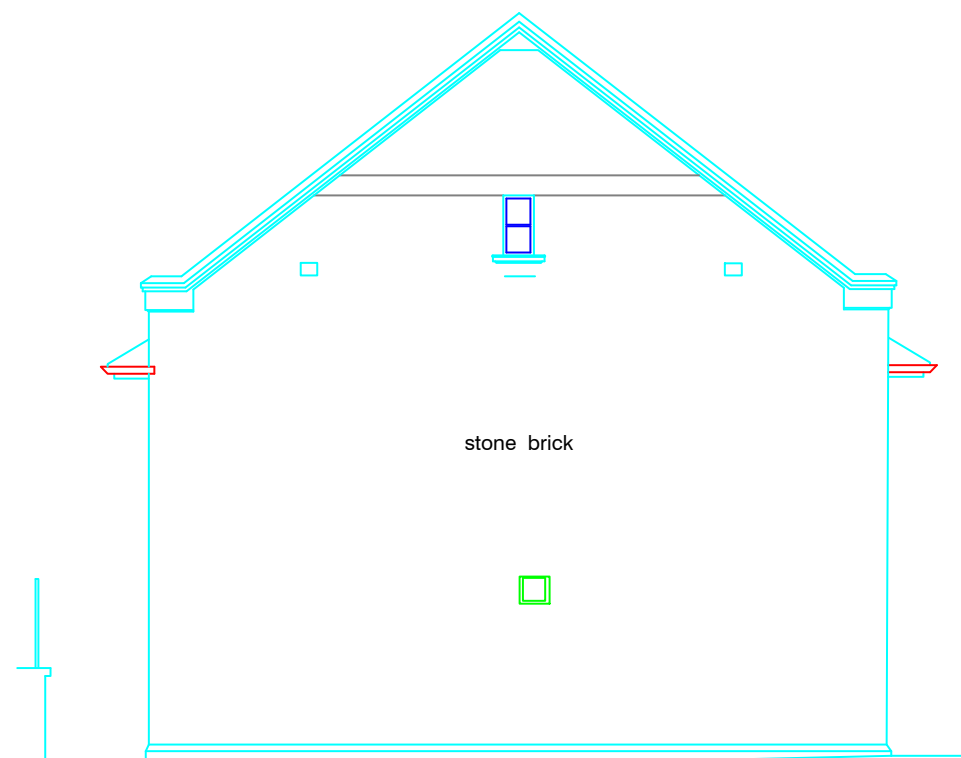


Elevation 3

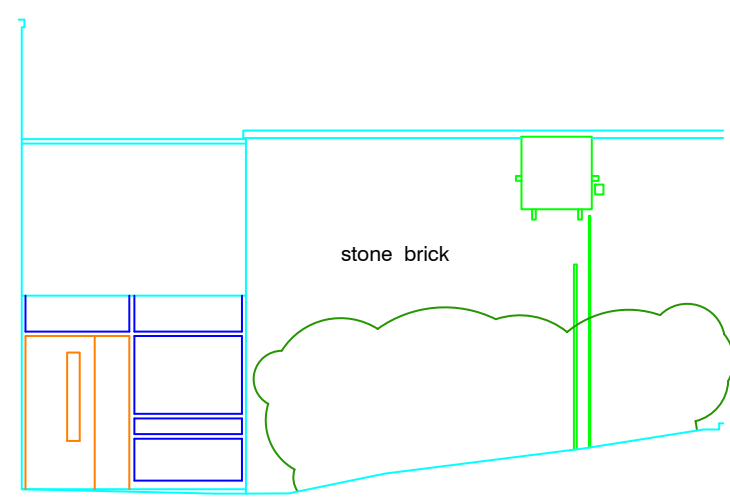


Elevation 4

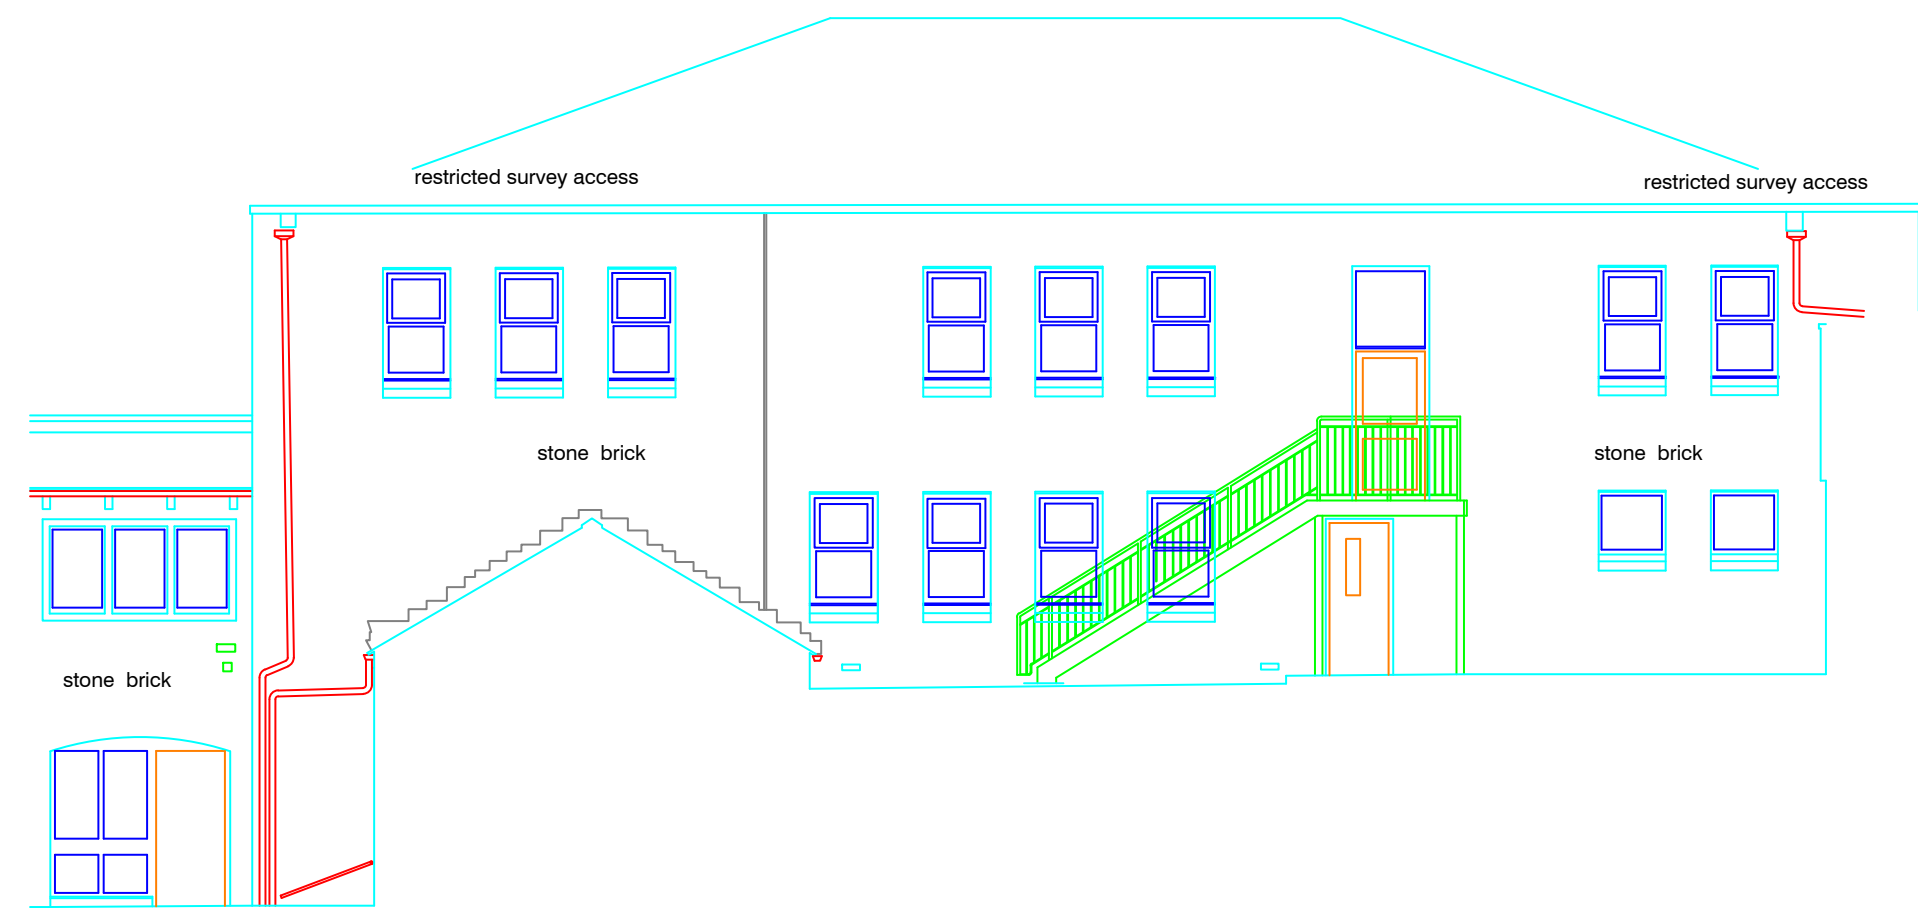


Elevation 5

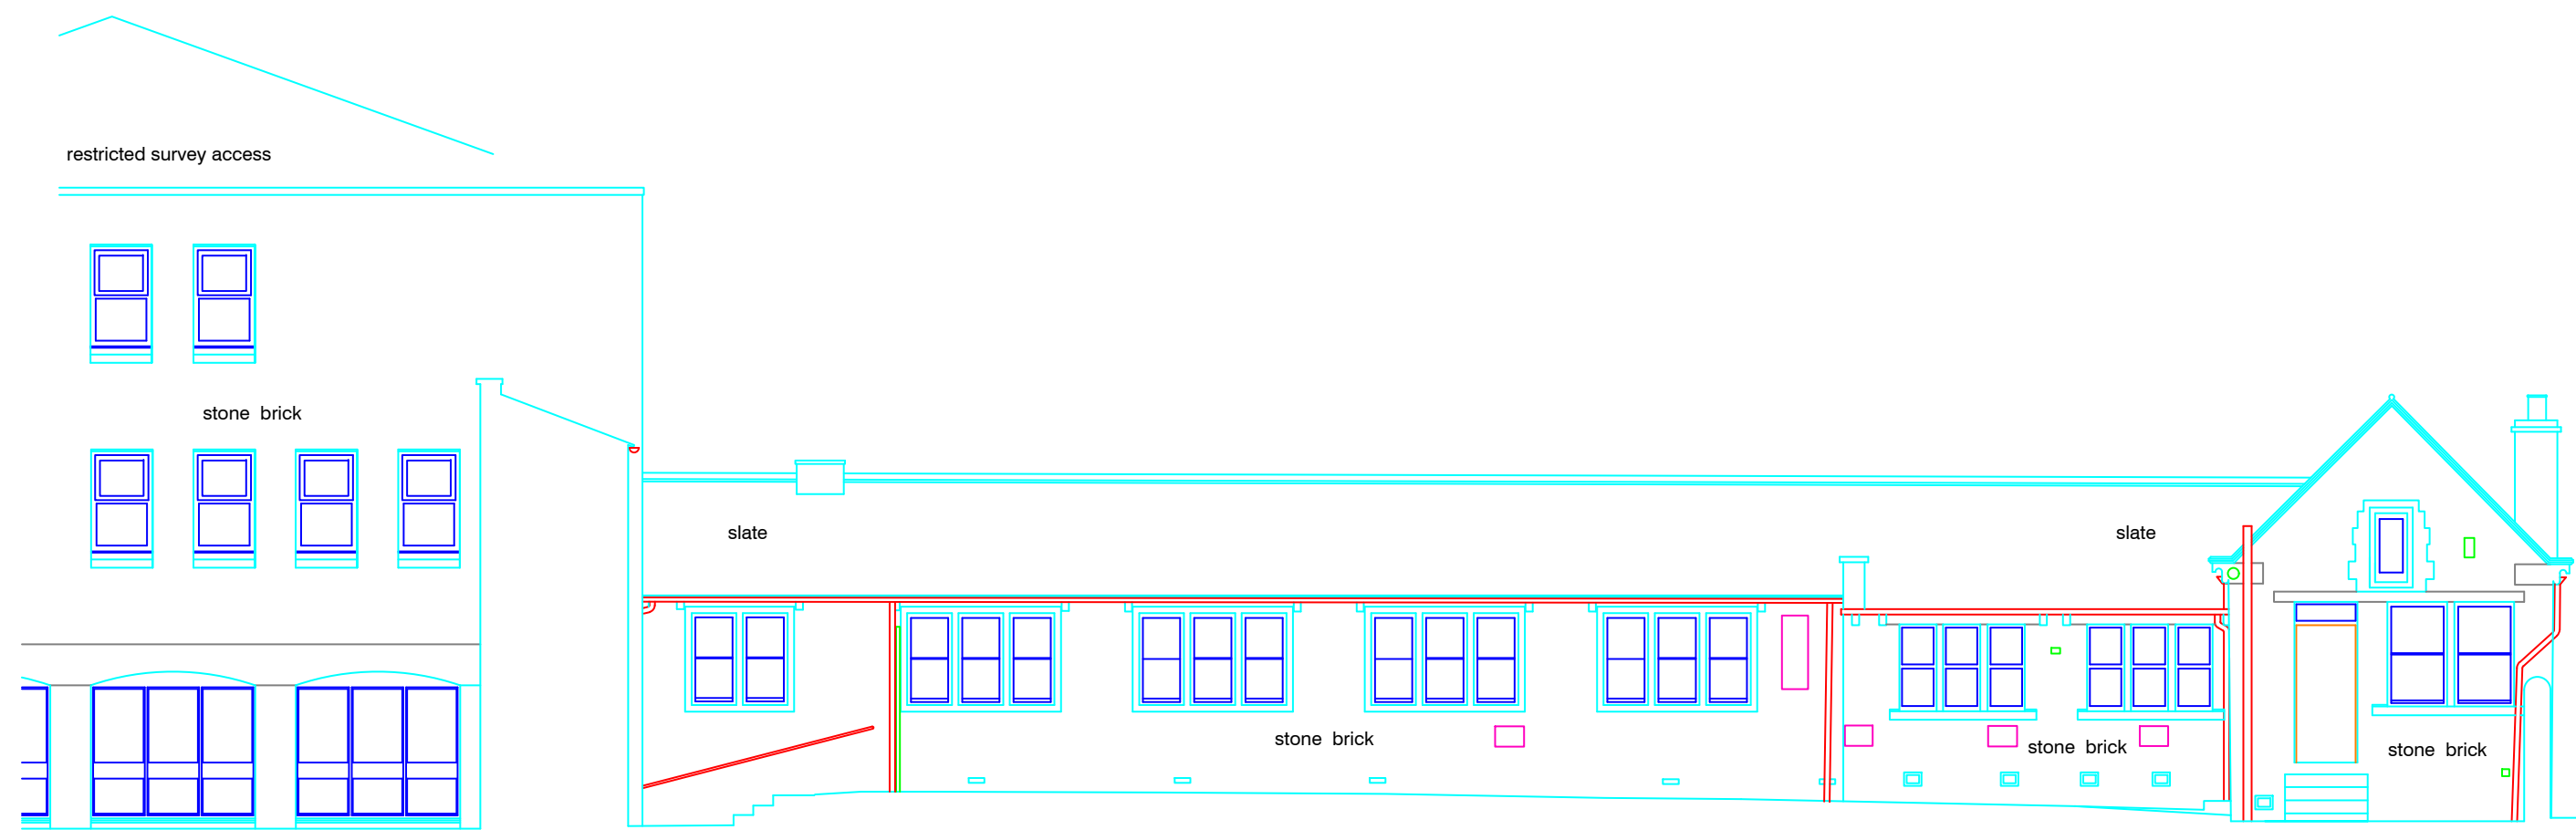


Elevation 6

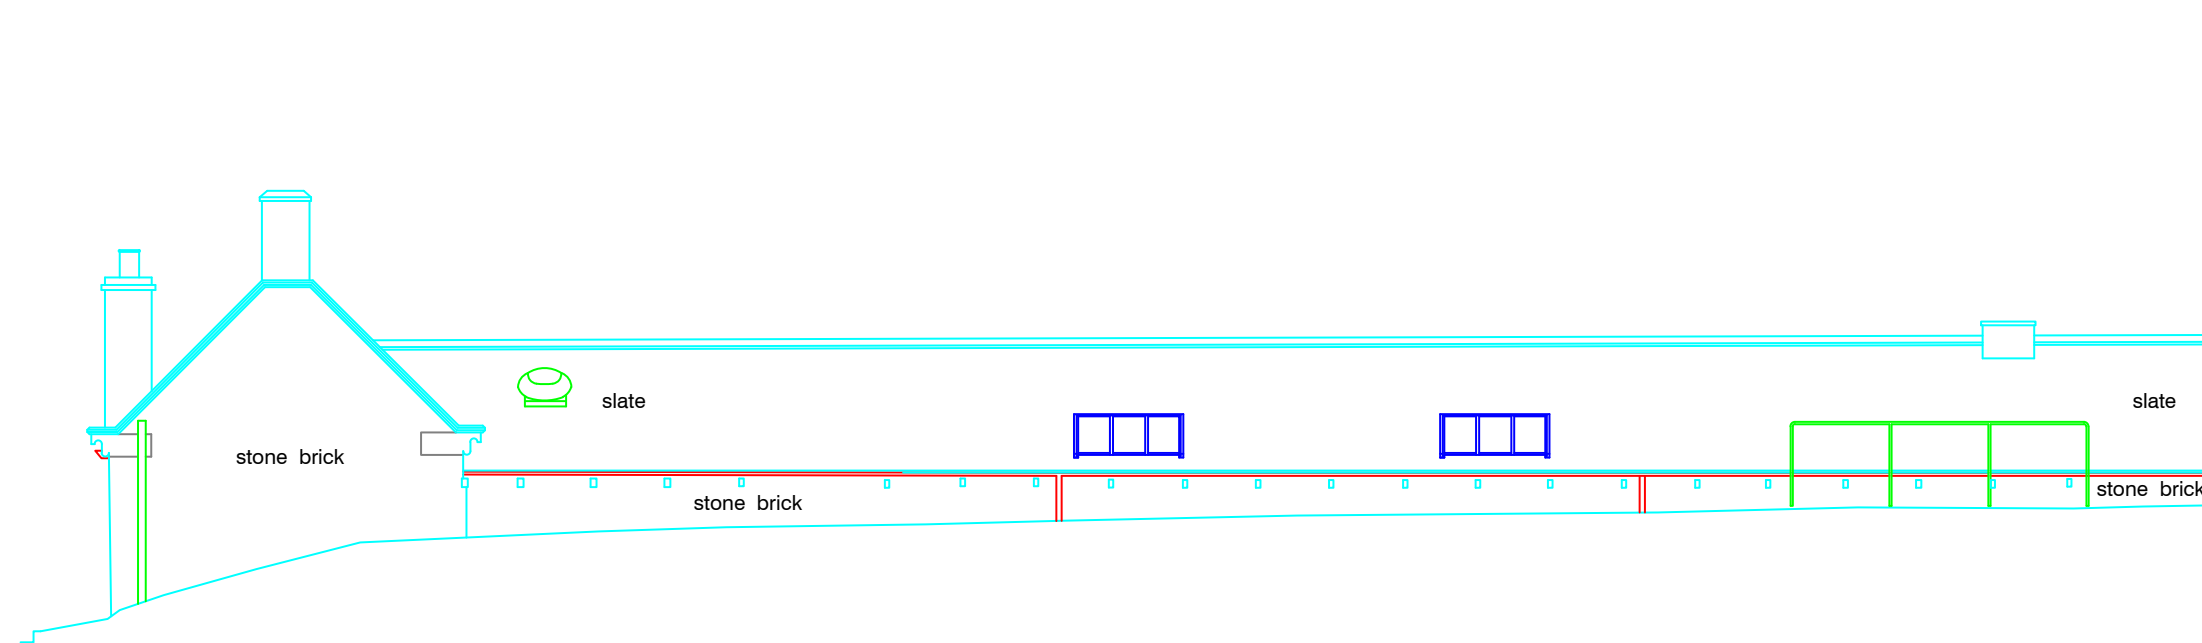


Elevation 7

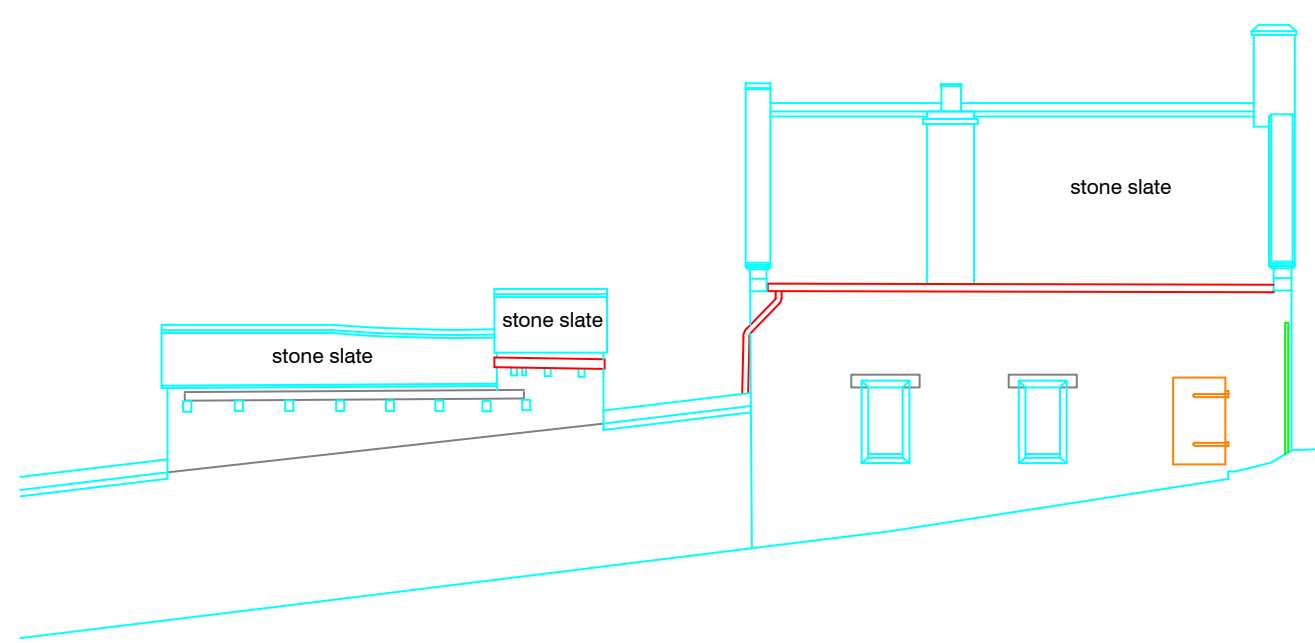


Elevation 8

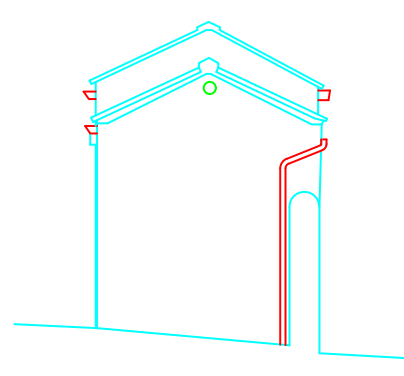

Elevation 9

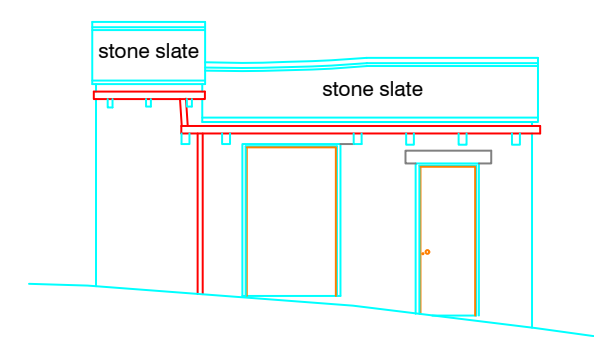


Elevation 10

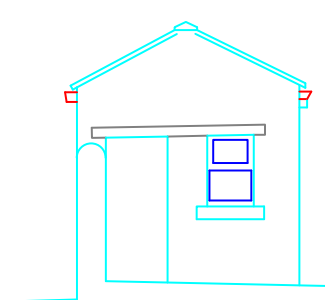

Elevation 11

KEY TO ELEVATIONS
(N.T.S)

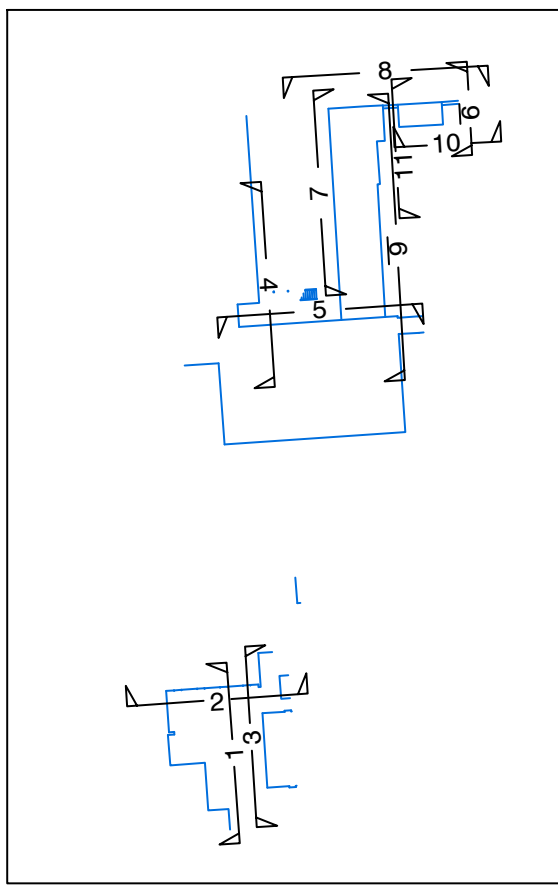

Notes.

Levels related to 200330 FFP

Rev	Details of Revision	Drawn	Date

Surveyed	Drawn	Date	Checked	Date	Approved	Date
JEB/AS	JEB	30/06/20	GD	30/06/20	GD	30/06/20



Interlocks Surveys Limited
St. Andrews House
Radford Semele
Leamington Spa
Warwickshire
CV31 1TF
T: 01926 330123
F: 01926 330120
E: info@interlocksurveys.co.uk

Client.
KIRKLEES COUNCIL
GROUND FLOOR SOUTH
CIVIC CENTRE 3
MARKET STREET
HUDDERSFIELD HD1 2EY

Title.
ELEVATIONS
KING JAMES SCHOOL
42A ST HELENS GATE
HUDDERSFIELD
HD4 6SG

Dwg No. **200330 ELE** Sheet **1 of 1**

Scale 1:100 A0 Sheet Rev. -