



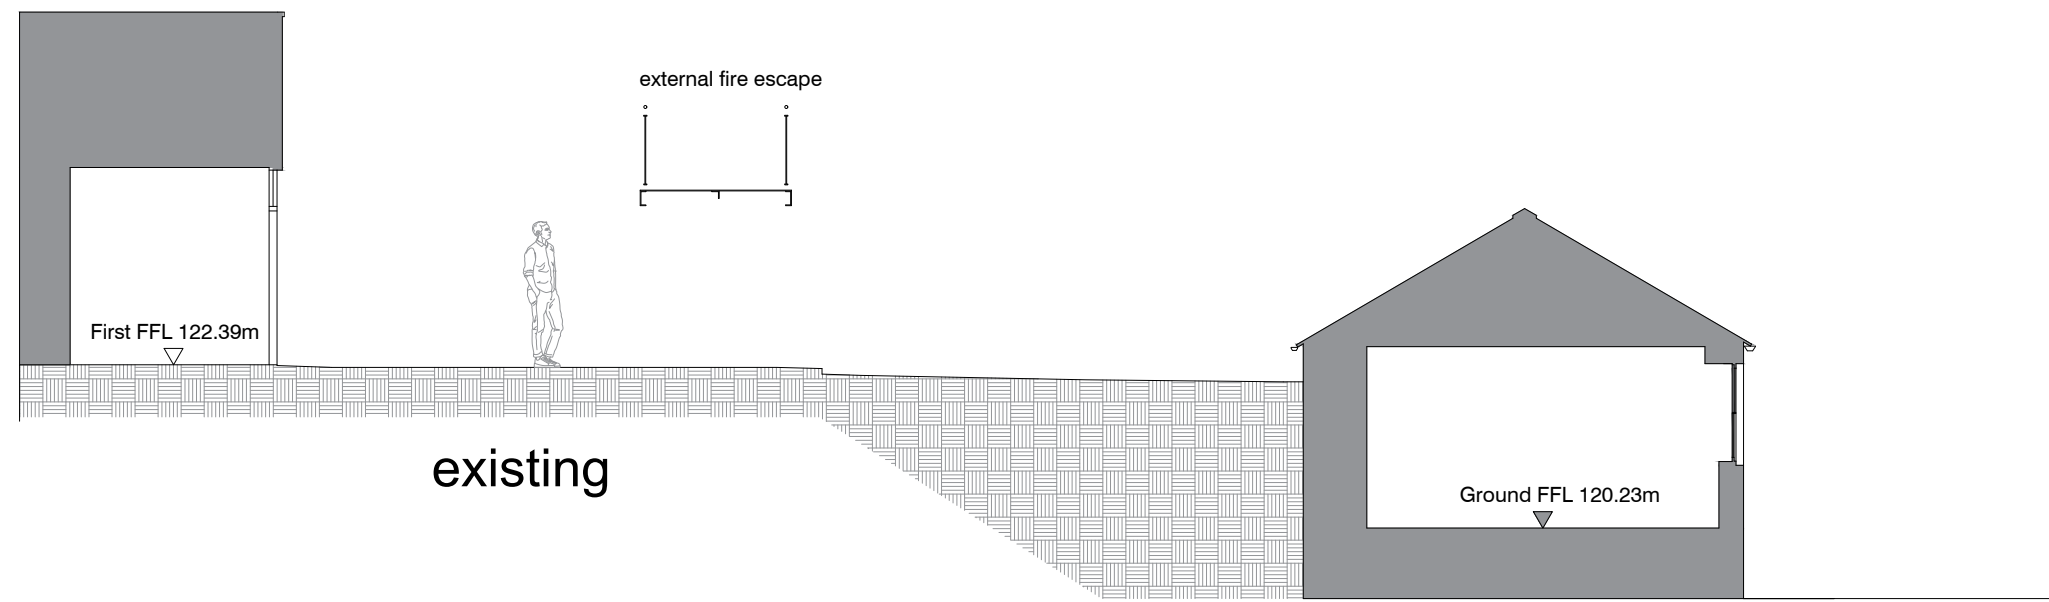

existing

Section A-A

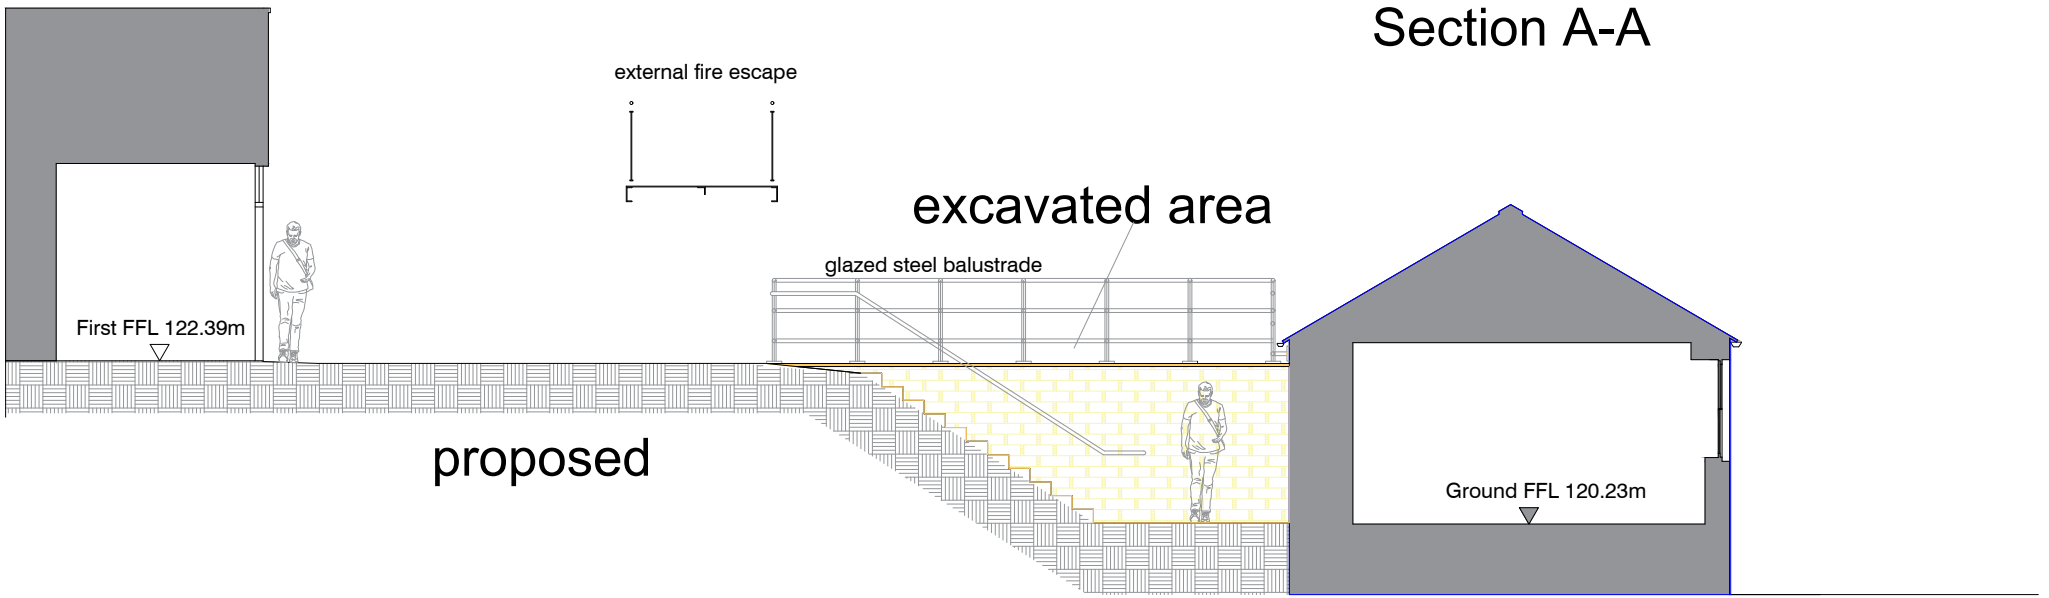


proposed


Section A-A




Section A-A (towards school)

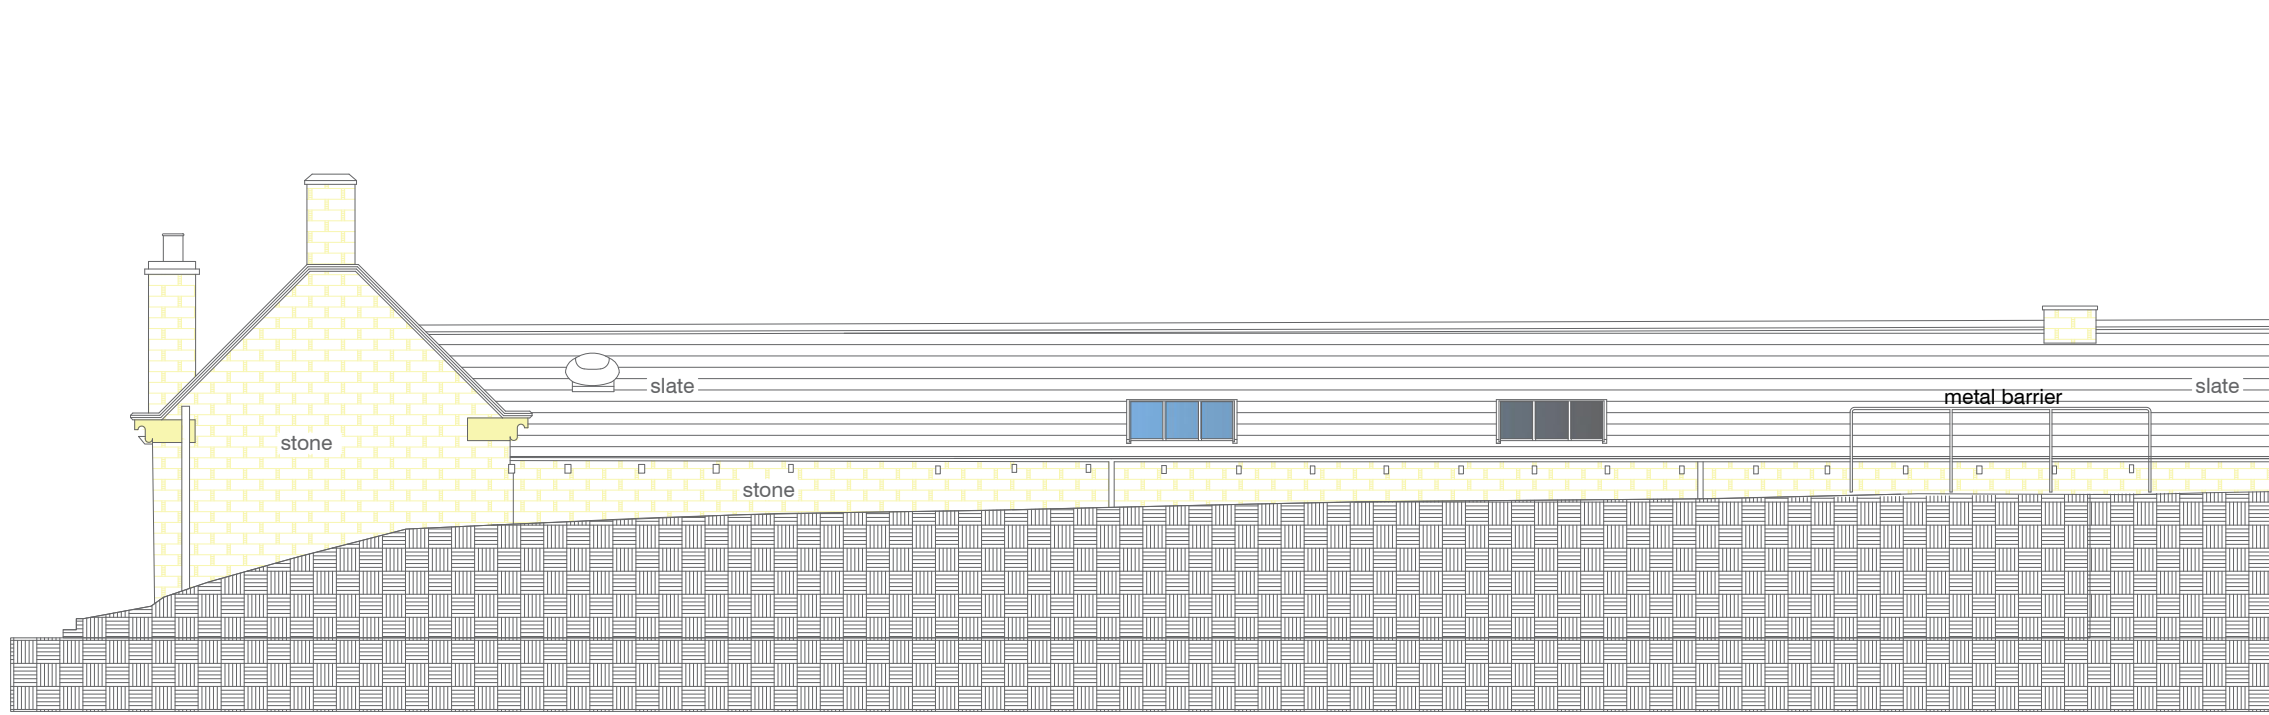

Existing Elevation 7

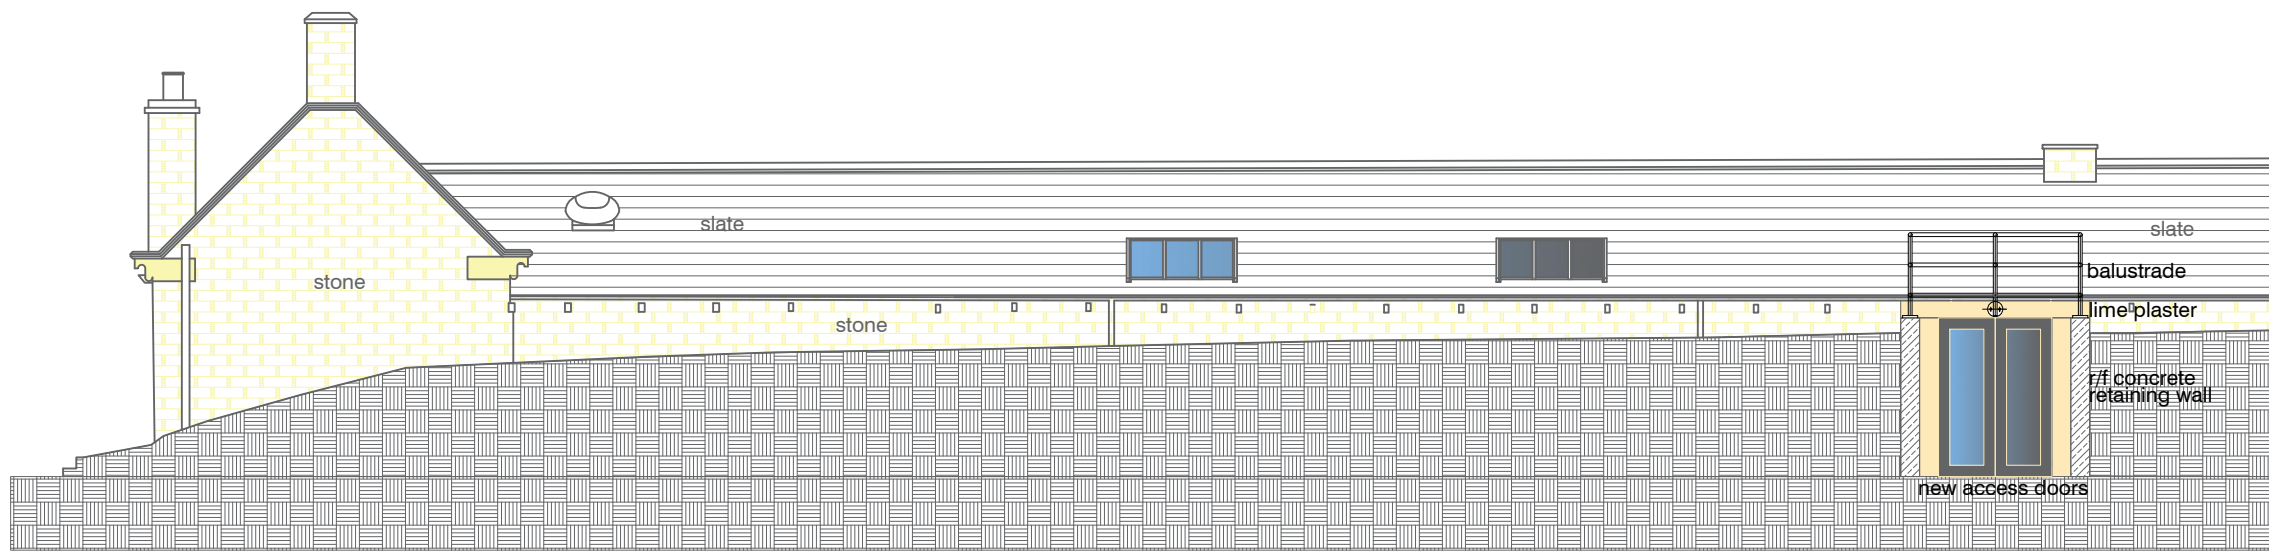

Proposed Elevation 7

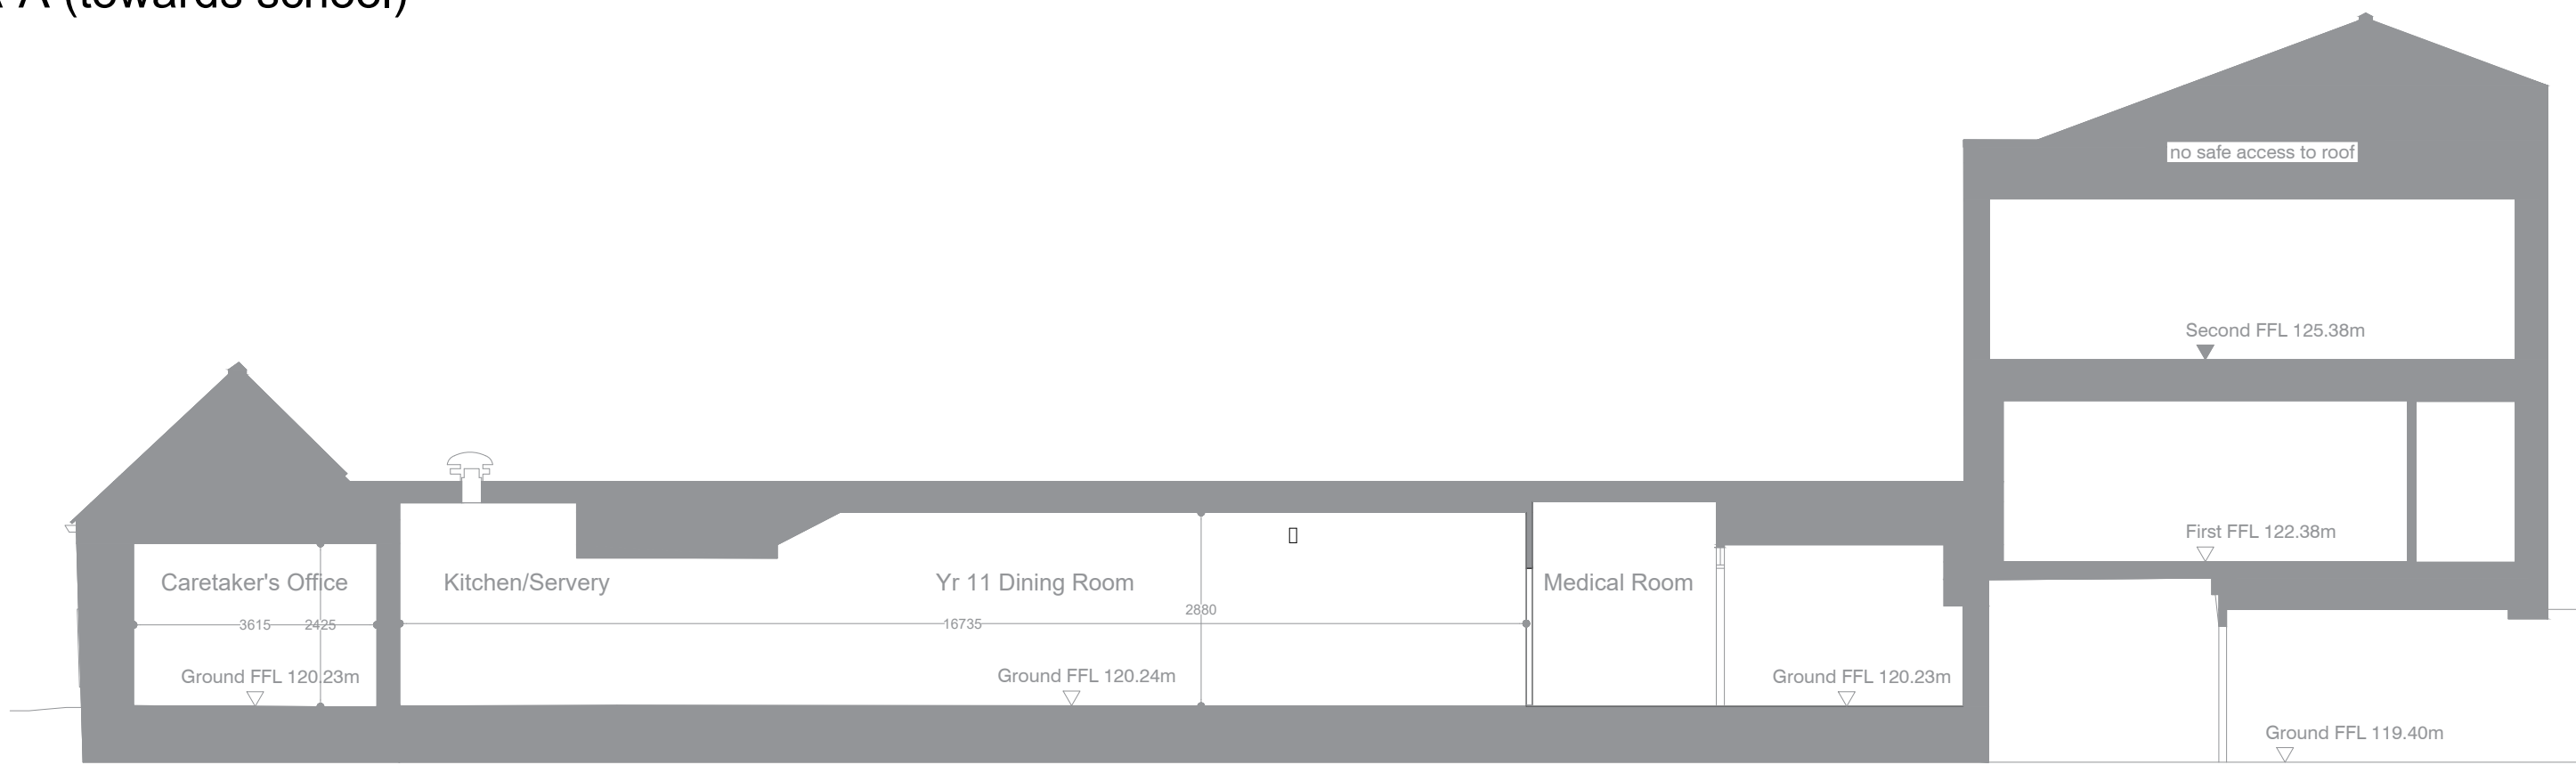

Section B-B through existing Stable Block / Yr 11 DiningHall

Section E - E

Rev	Description	Date	Drn / Chk
Document Control			
 Kirklees COUNCIL Economy & Skills		Civic Centre III Market Street Huddersfield HD1 2EY T: 01484 22 1000 E: pro@kirklees.gov.uk www.kirklees.gov.uk	
Client			
Economy & Skills			
Project			
King James's School			
Sheet Title			
Existing & Proposed Elevations & Sections			
Drawn		Checked	
Oct 2020			
Project Number		Issue Status	
CY200283F		Planning	
Drawing Number		Revision	
SK04		Scale	
		1:100	
		A1	
Cad Ref c:\users\harsid\desktop\king james\resources\planning - jacksons_201120			
This drawing is to be read in conjunction with all other drawings and contract documents issued. All dimensions must be checked and verified on site before commencing any works. This drawing is copyright and remains the property of Kirklees Council.			