
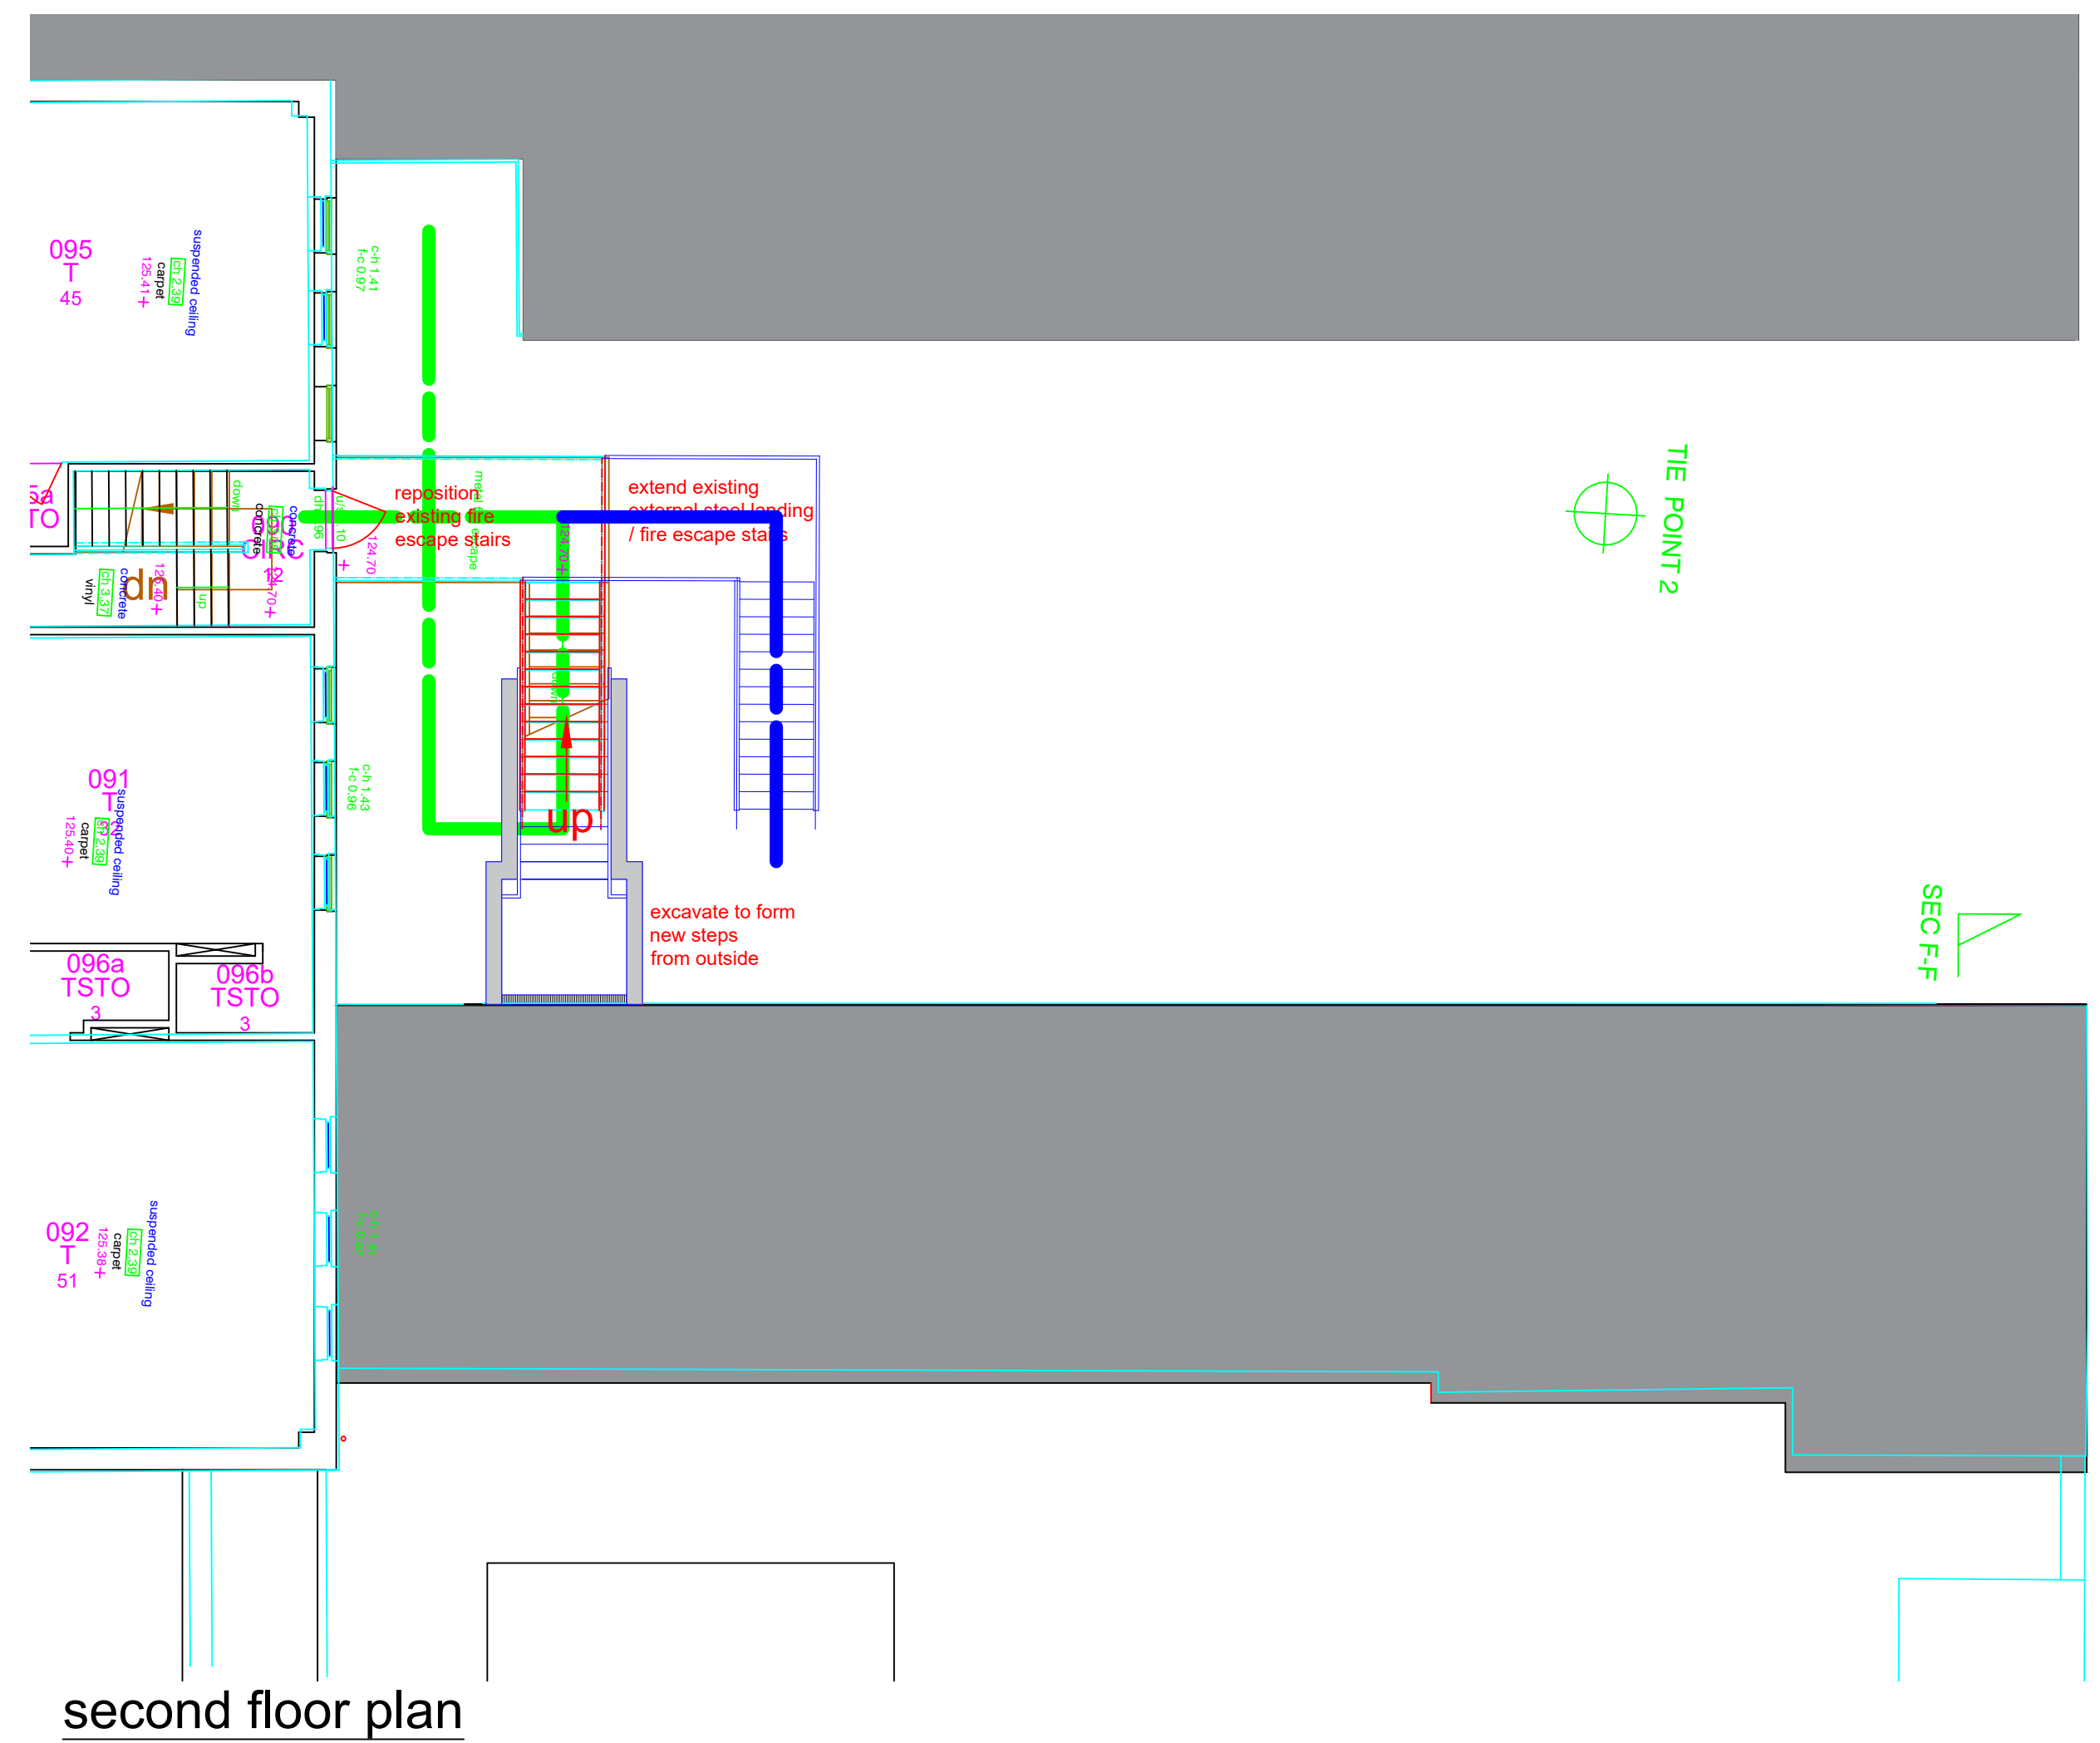
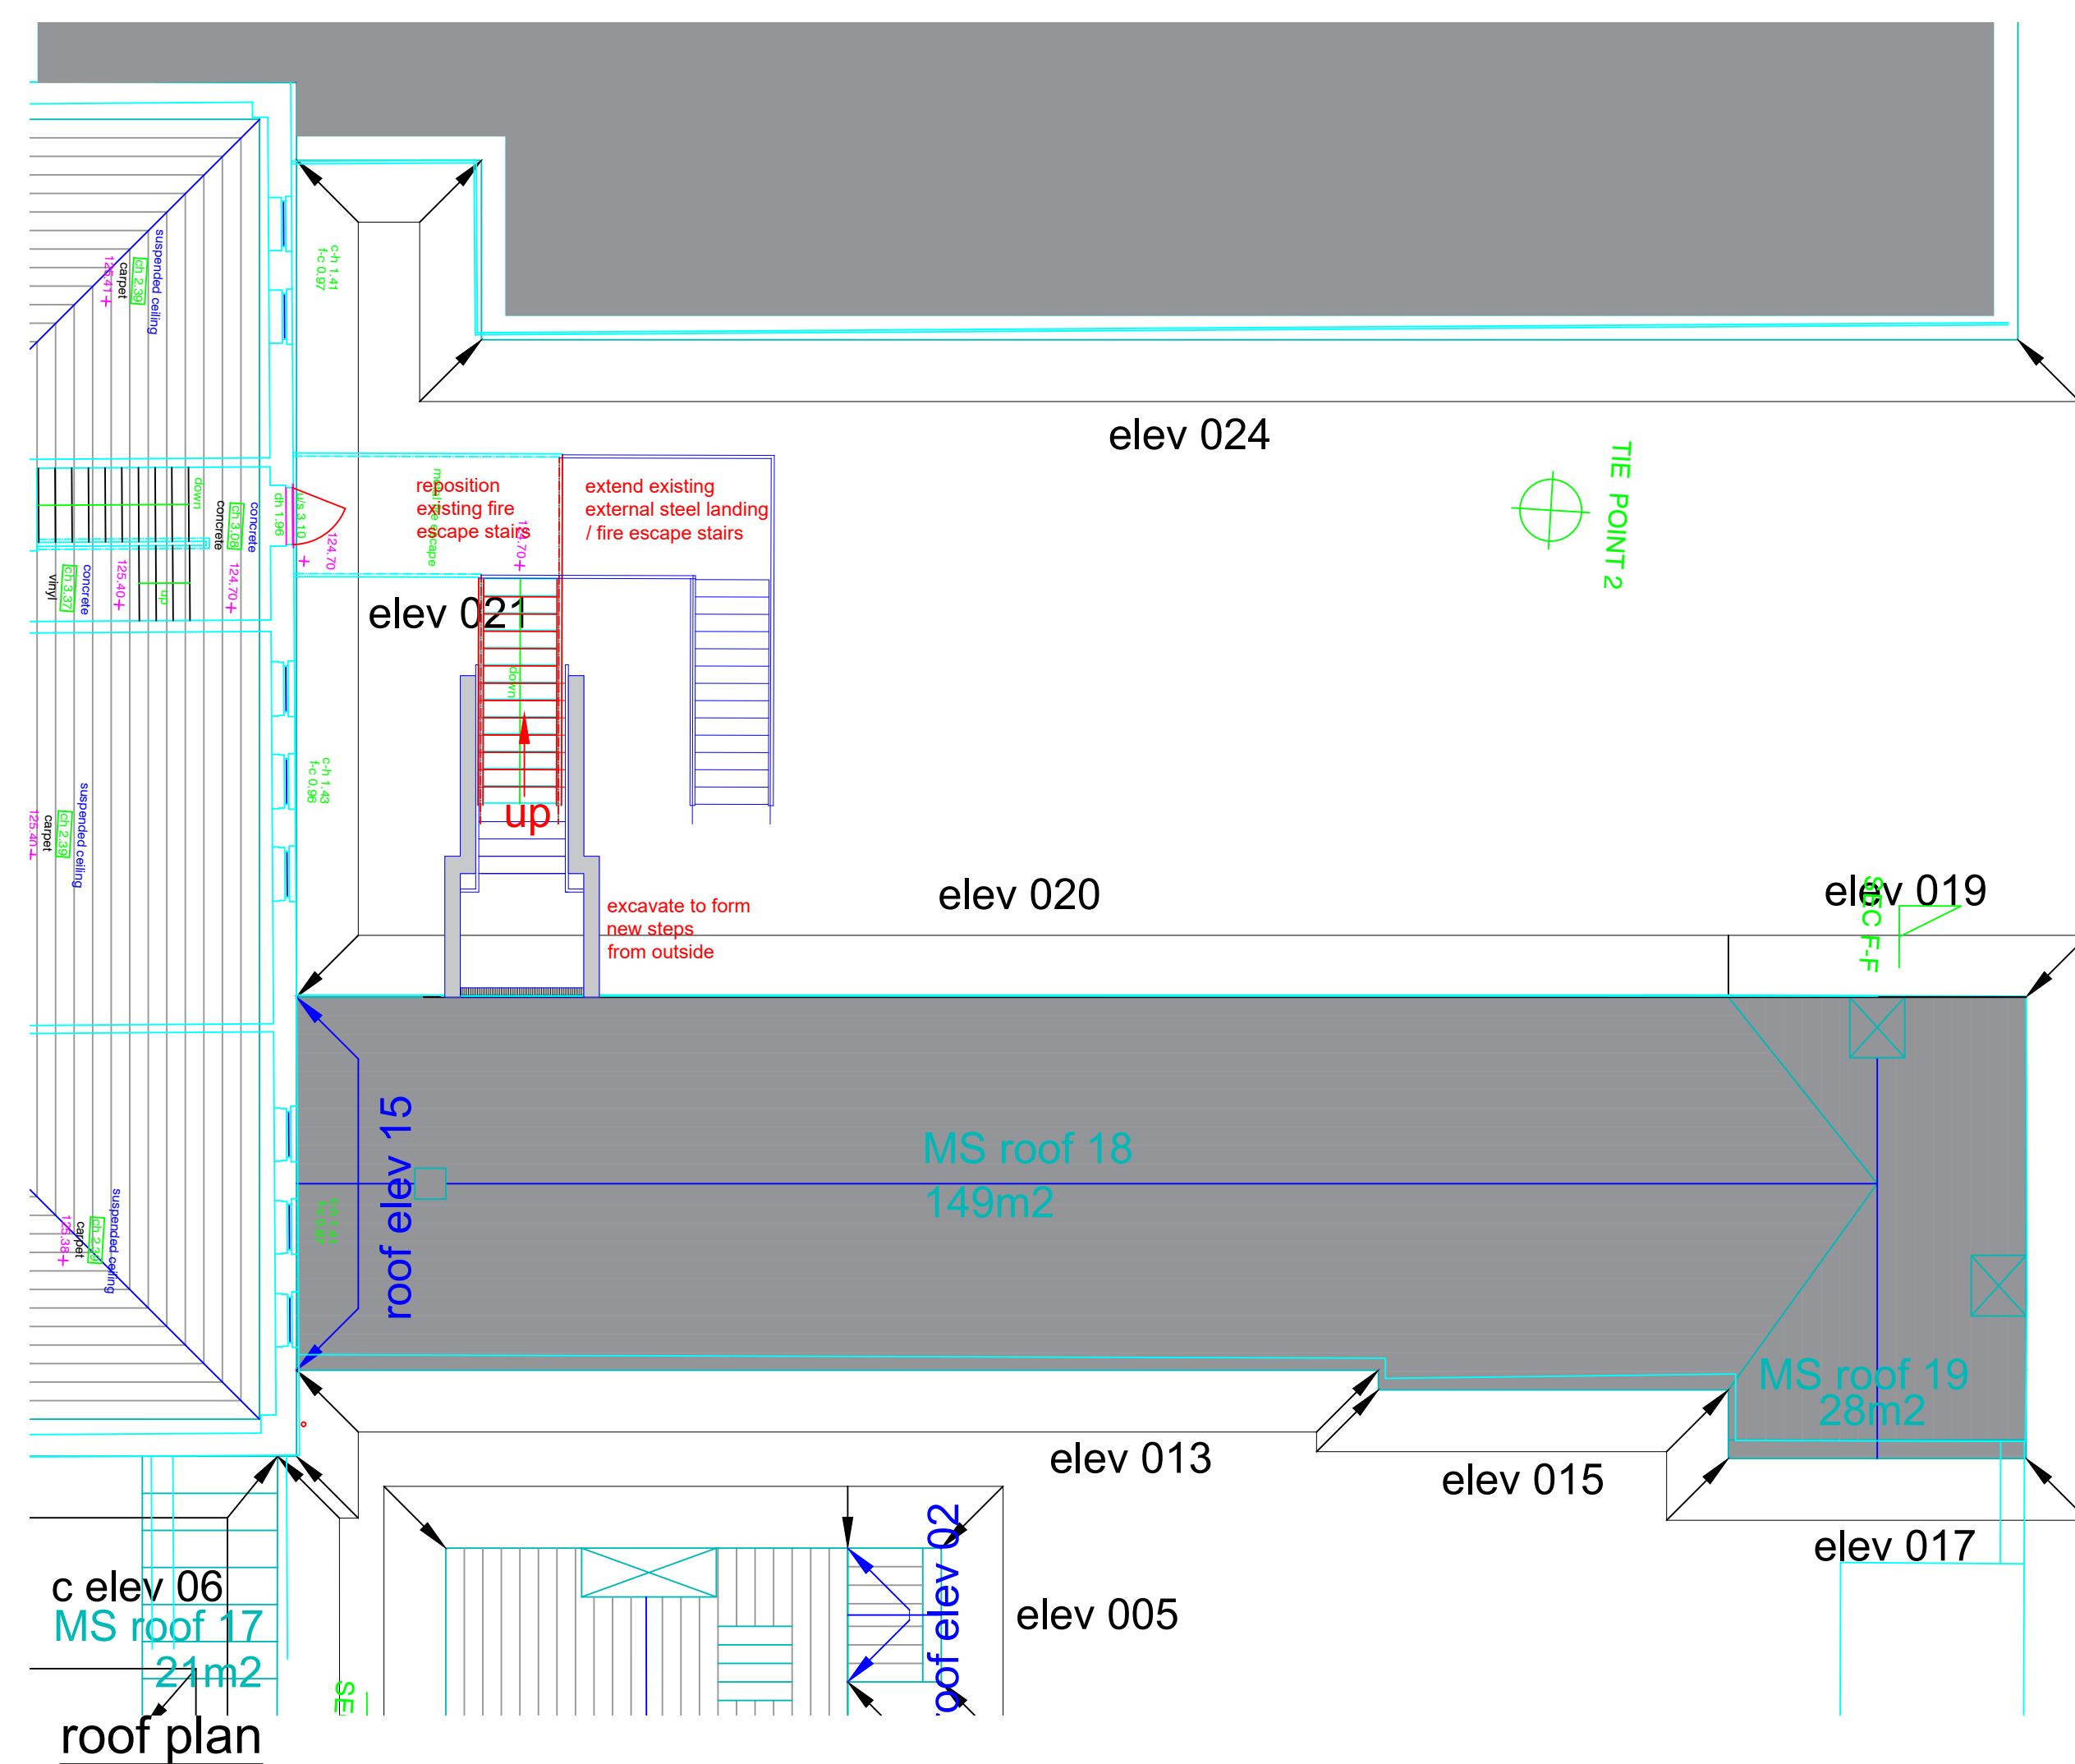
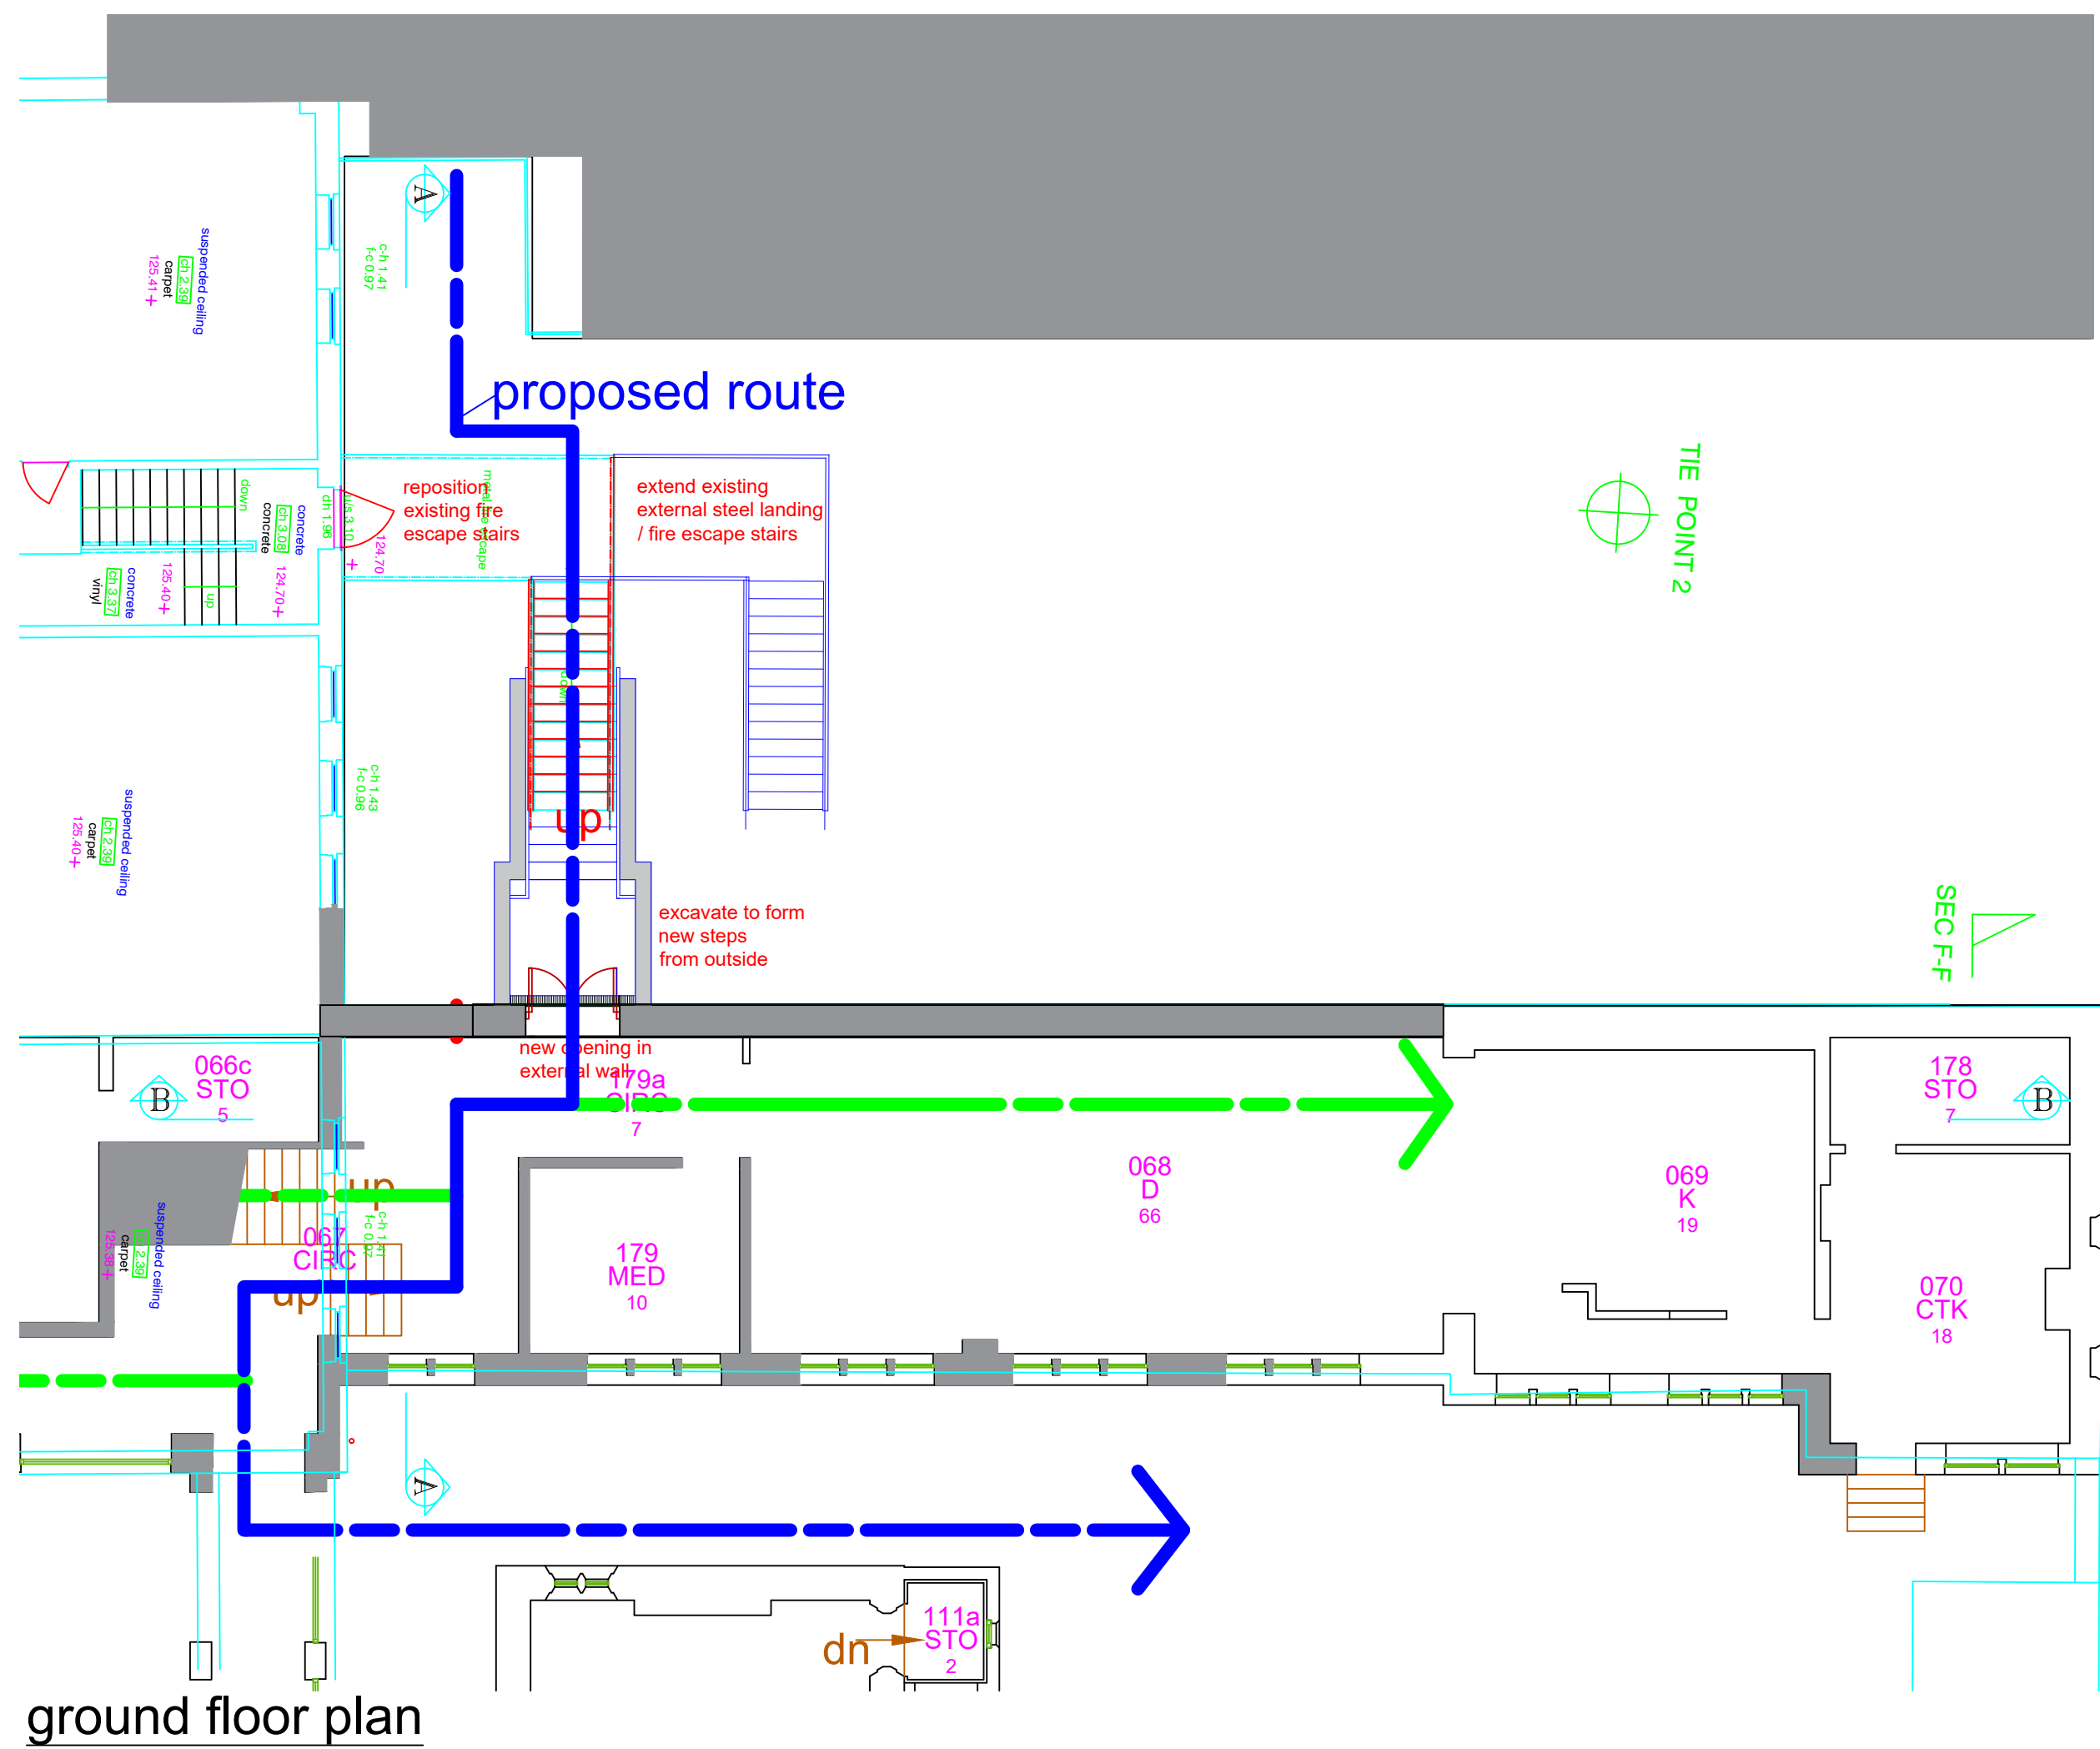


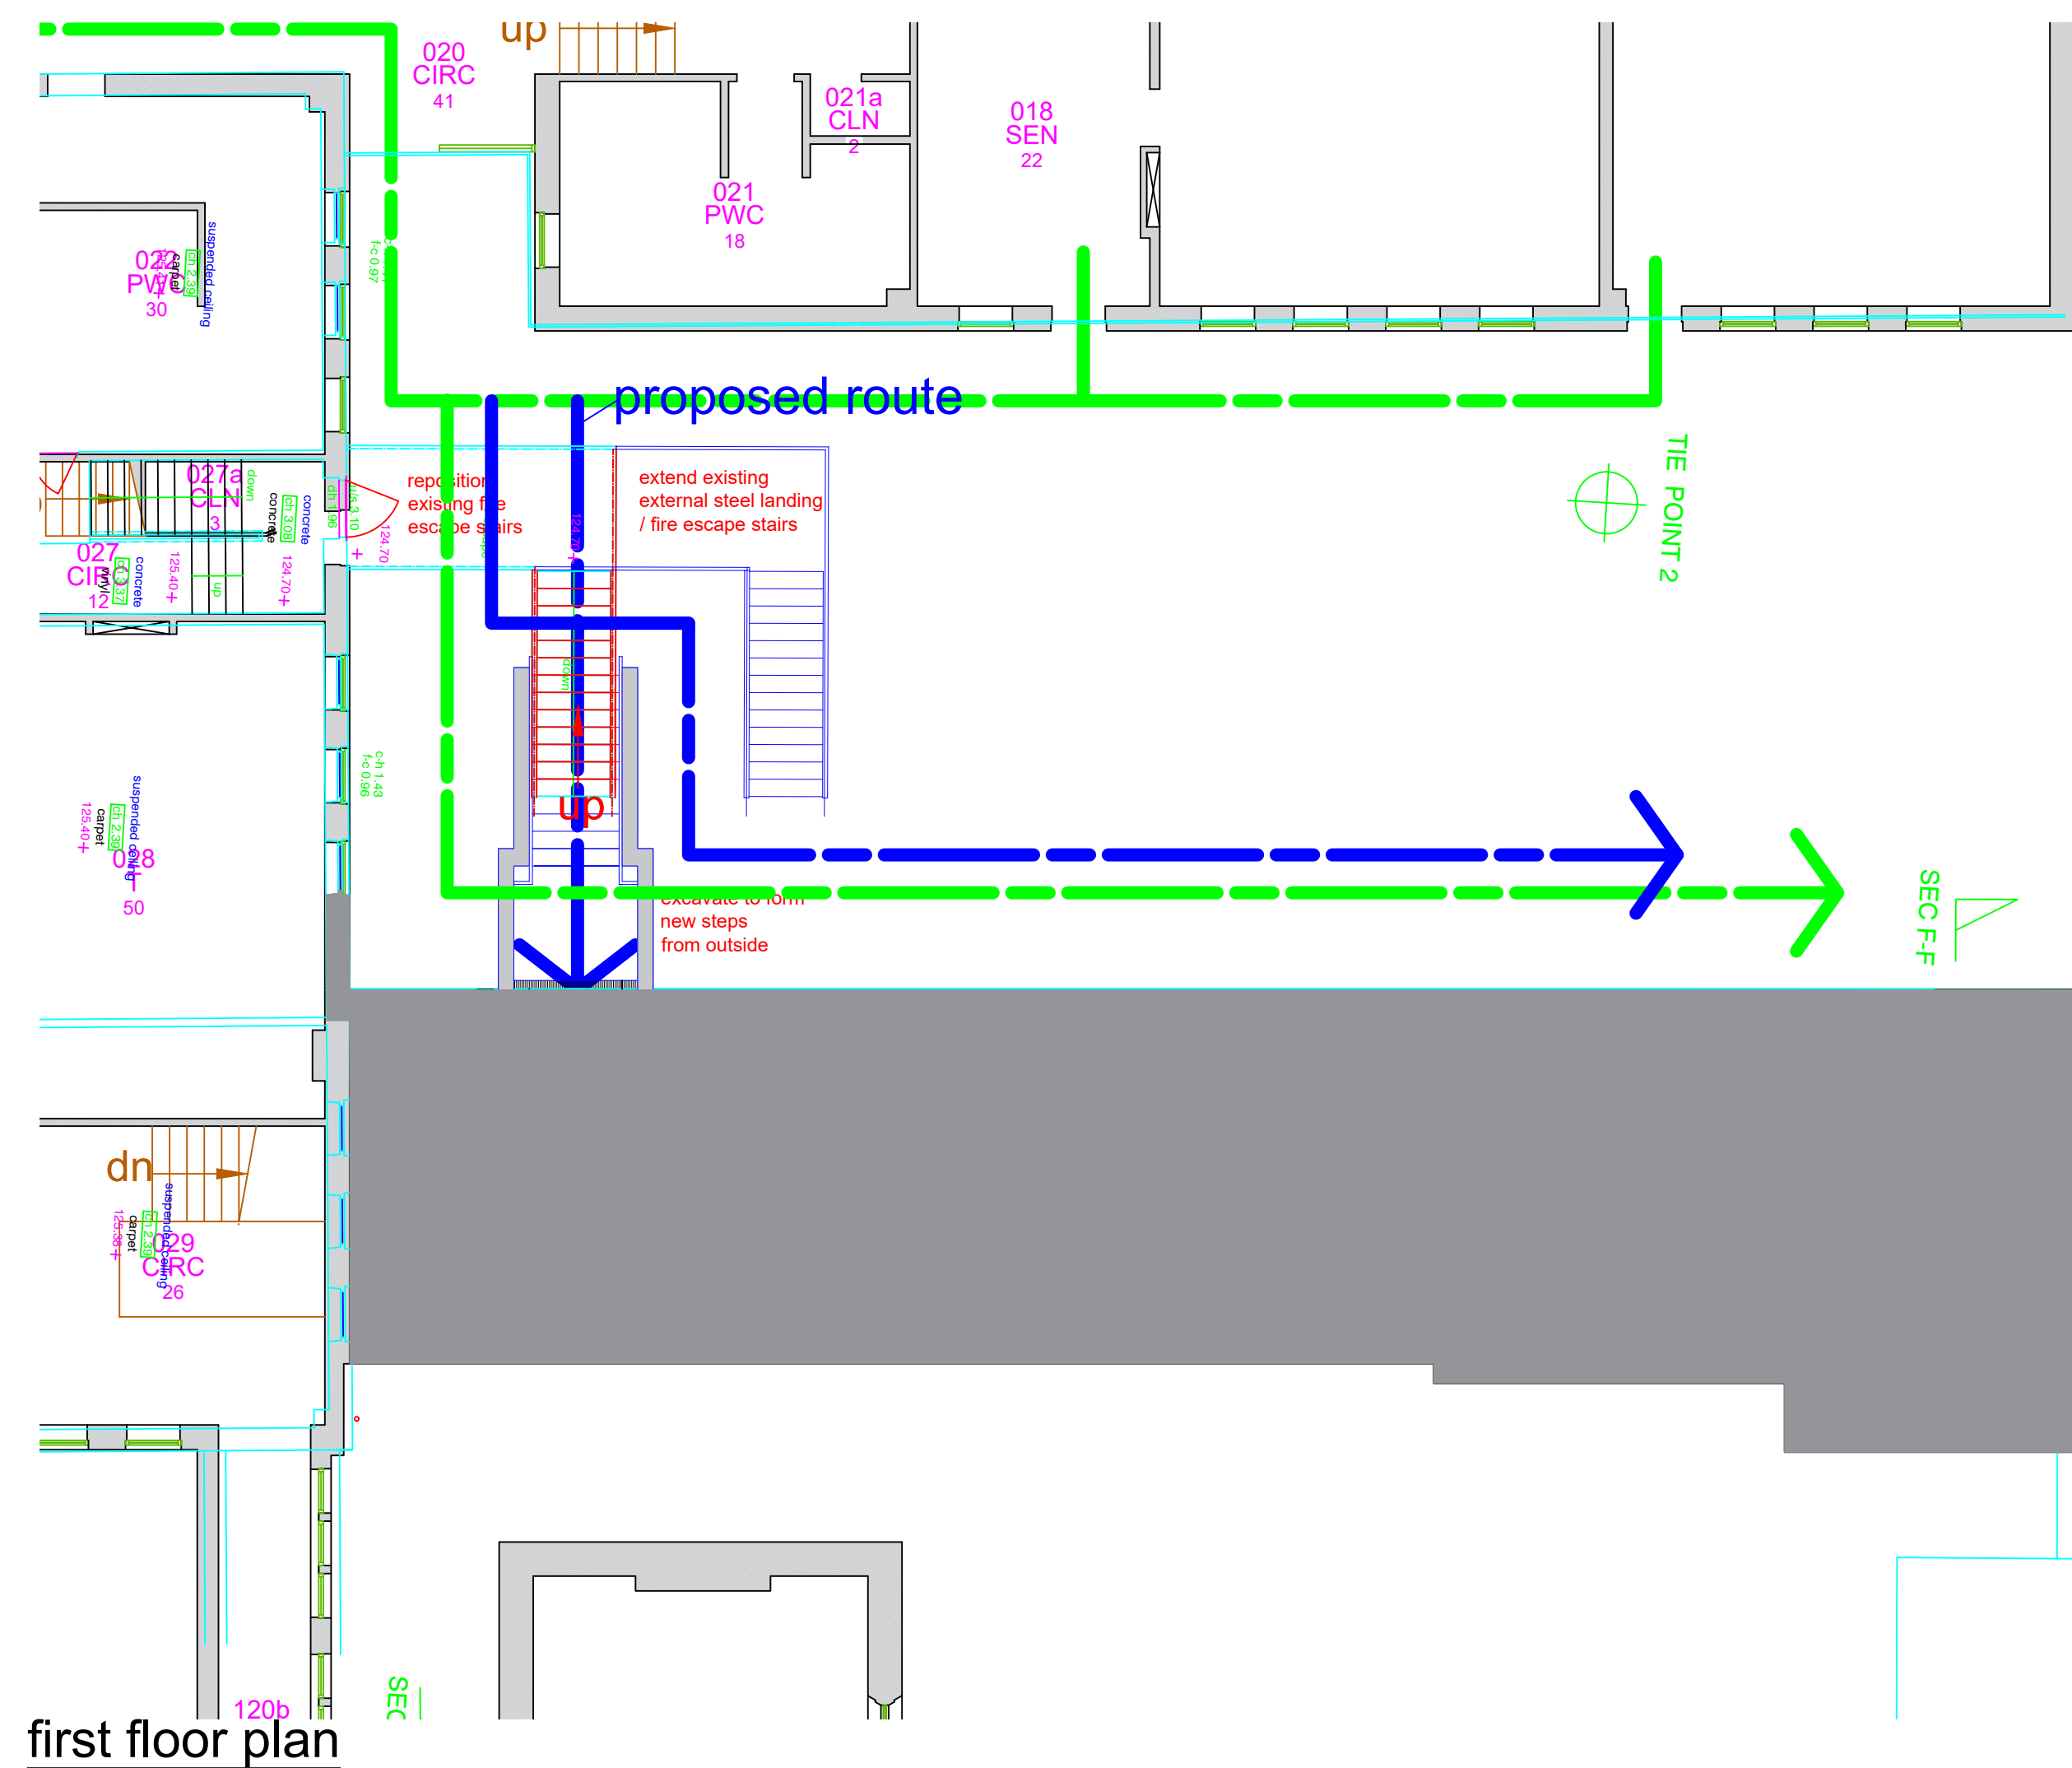

existing circulation

proposed circulation

|   |             |   |                       |
|---|-------------|---|-----------------------|
| Rev   | Description | Date   | Dn / Chk              |
| <b>Document Control</b>   |             |   |                       |
|  <div style="display: inline-block; vertical-align: middle;"> <b>Kirklees</b><br/> <b>COUNCIL</b><br/>           Economy &amp; Skills         </div>   |             | Civic Centre III<br>Market Street<br>Huddersfield<br>HD1 3ZF<br>T: 01484 221000<br>E: <a href="mailto:pp@kirklees.gov.uk">pp@kirklees.gov.uk</a><br><a href="http://www.kirklees.gov.uk">www.kirklees.gov.uk</a> |                       |
|   |             |   |                       |
|   |             |   |                       |
|   |             |   |                       |
| <b>Economy &amp; Skills</b>   |             |   |                       |
| Project   |             |   |                       |
| <b>King James's School</b>   |             |   |                       |
| Sheet Title   |             |   |                       |
| <b>Proposed Circulation through Existing Stable Block</b>   |             |   |                       |
| Drawn<br>Project Number<br><b>CY200283F</b>   |             | Checked<br>Issue Status<br><b>Planning</b>   |                       |
| Drawing Number<br><b>SK03</b>   |             | Revision<br>-   | Scale<br><b>1:100</b> |
|   |             |   | <b>A1</b>             |
| Cad Ref: C:\stables\developing\james\cad\science lab\planning_29.10.20<br>This drawing is to be read in conjunction with all other drawings and contract documents issued.<br>All dimensions must be checked and verified on the site before commencing any works.<br>This drawing is copyright and remains the property of Kirklees Council. |             |   |                       |