
PROPOSED BLOCK PLAN

SCALE 1:500

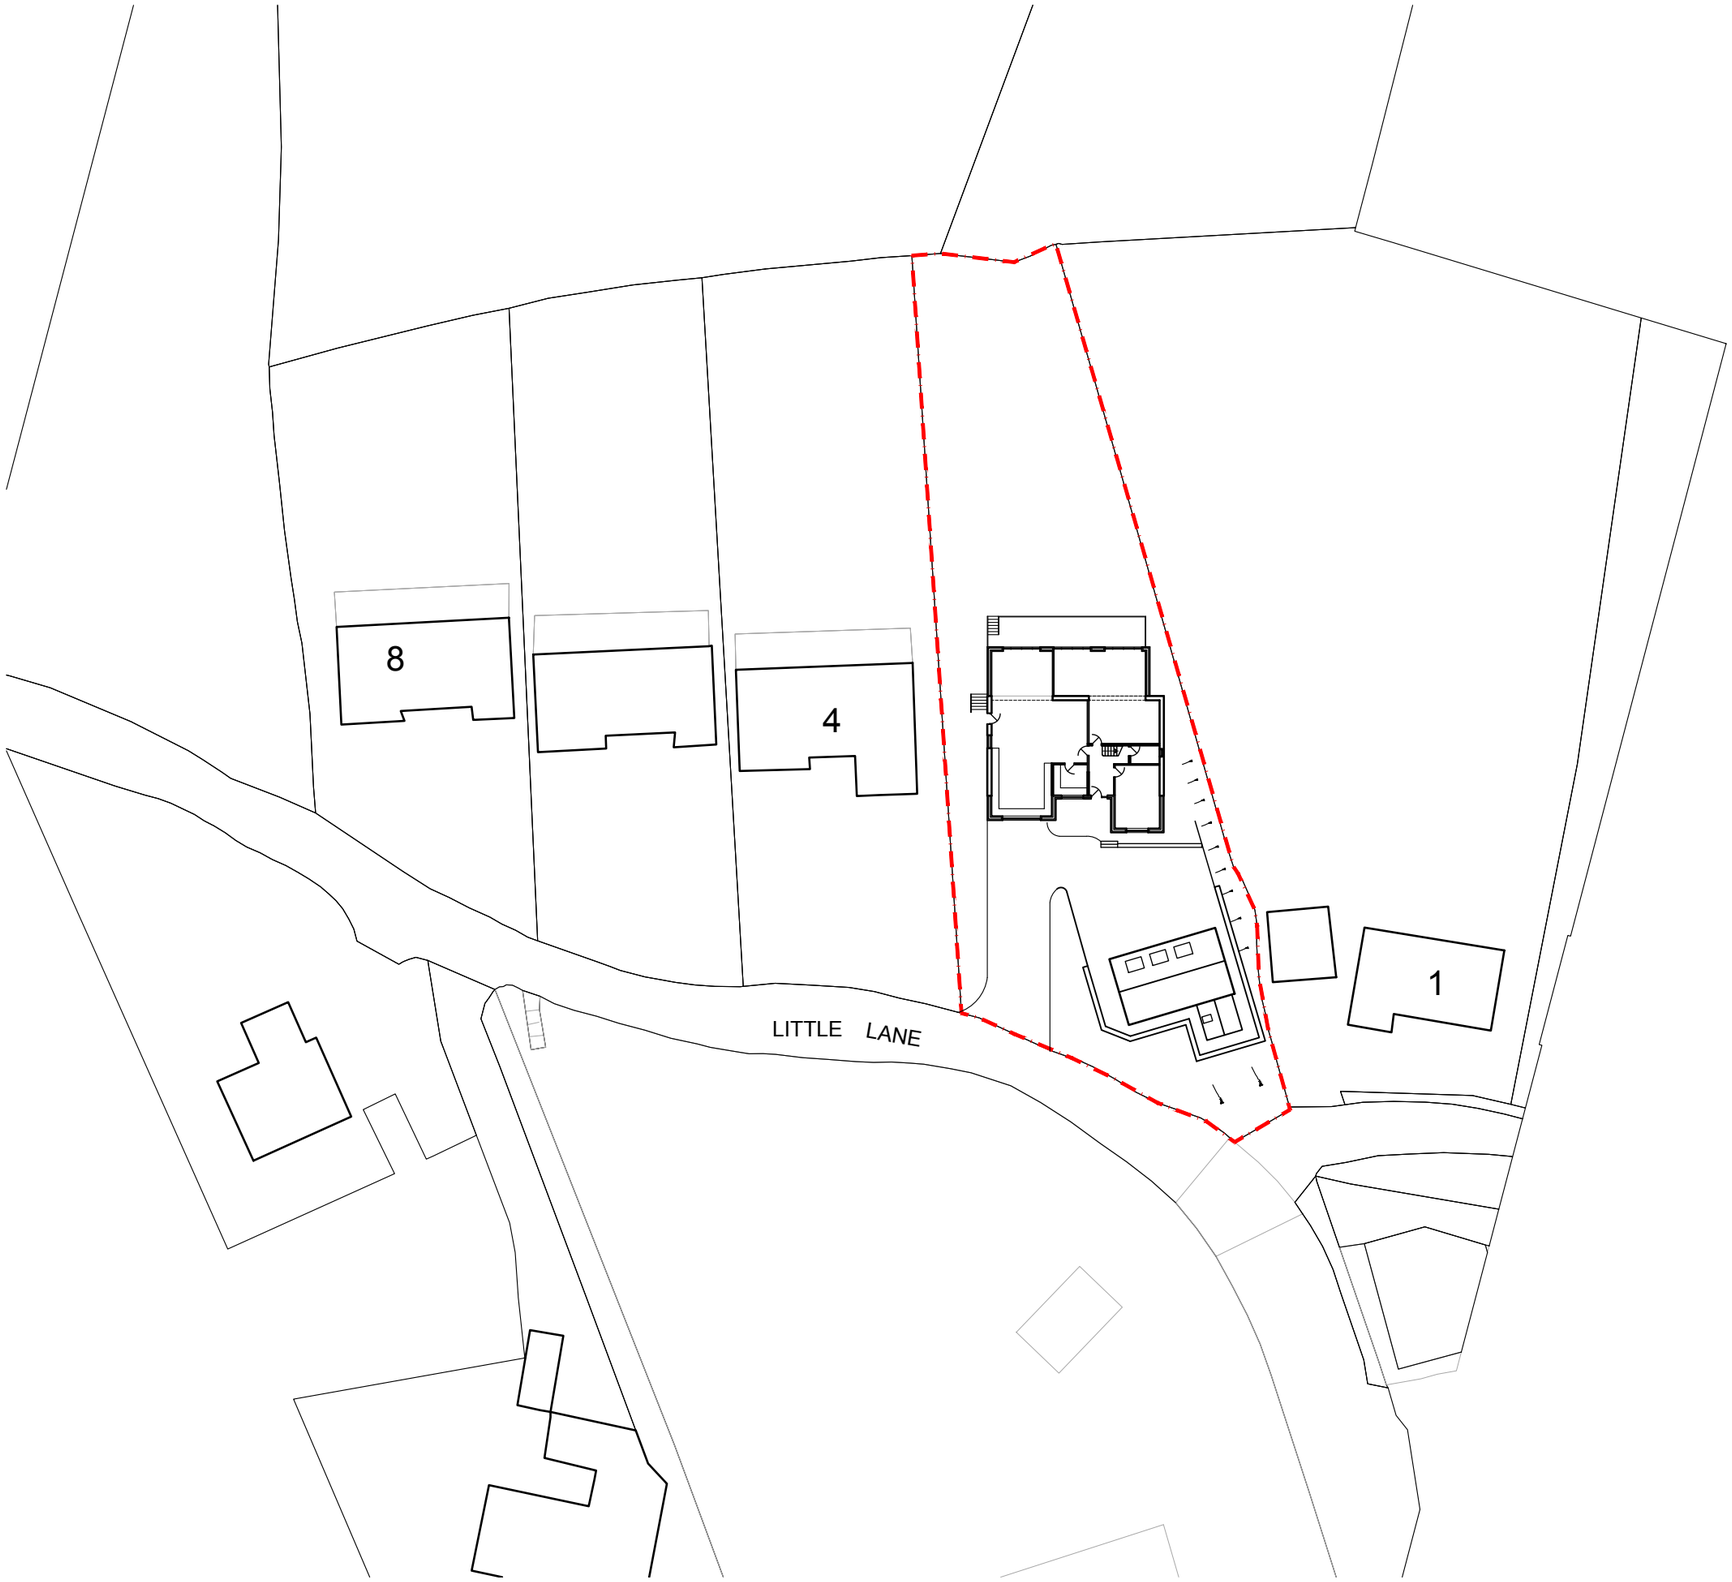

Do not scale from this drawing. The contractor must check all dimensions on site before construction or manufacture of materials.

Rev	Description	Date	By	App'd

Client

MR R DAVEY

Project

EXTENSION AND NEW GARAGE at 2 LITTLE LANE, WOOLDALE

Drawing title

PROPOSED BLOCK PLAN

Drawn by		Date	App'd
-		NOV 20	-
Drawing no	**Project no**	**Scale @ A3**	**Rev**
08	20.005	1:500	-