This drawing and its content and any associated documents are copyright of Forward Planning & Design Ltd and must not be used, reproduced or amended without prior consent.
This drawing is not a working drawing and is for the purposes of obtaining Planning and or Building Regulations Approvals.
The Main Contractor should inform us of any discrepancy on or between this drawing and any other related document.
Boundaries, angles and dimensions are to be checked by the main contractor prior to work commencing. Written dimensions only to be used from this drawing. Do not scale - If in doubt ask.



West Elevation (Rear)

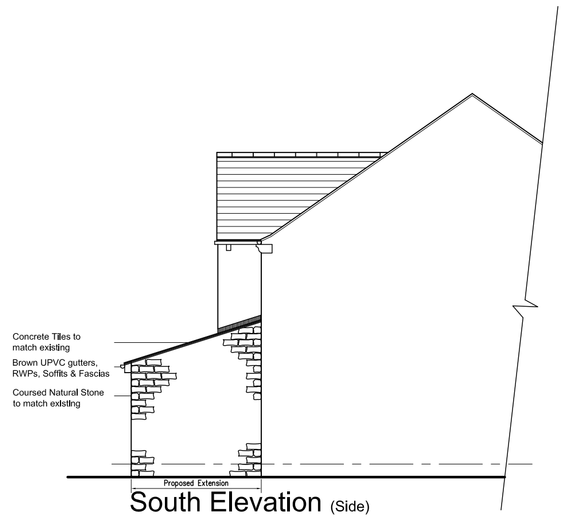

South Elevation (Side)

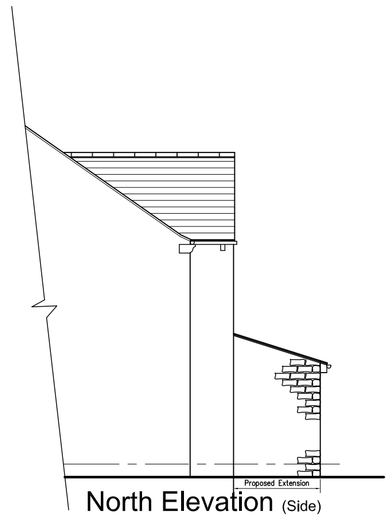

North Elevation (Side)

Elevations Scale 1:100

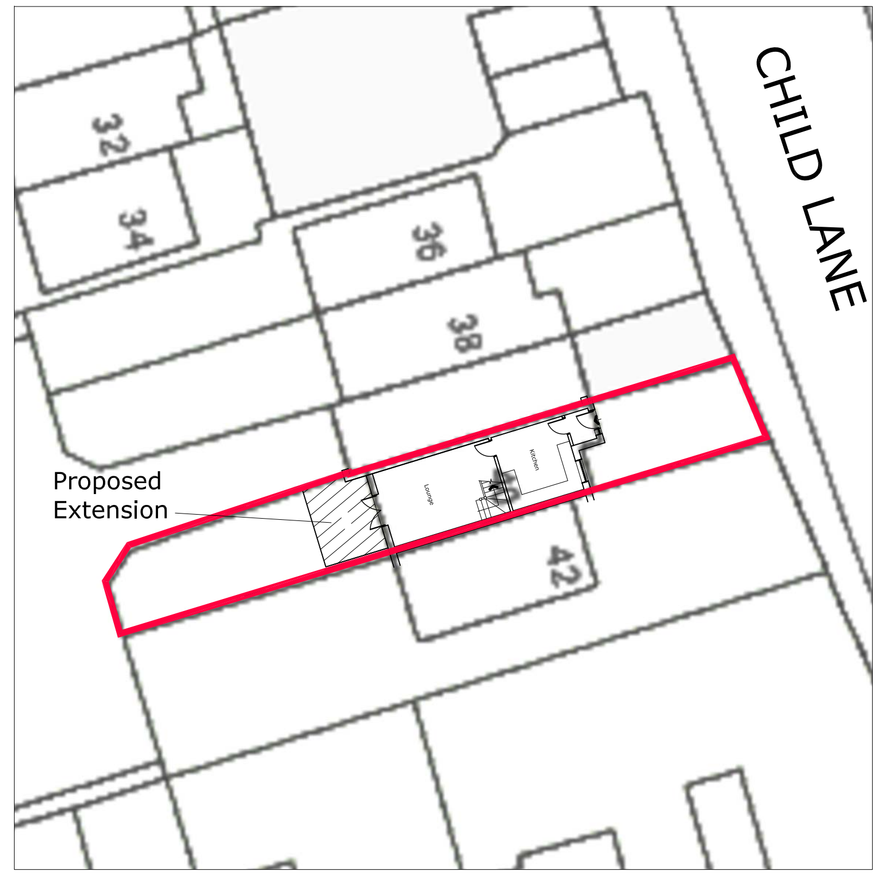

Block Plan Scale 1:200

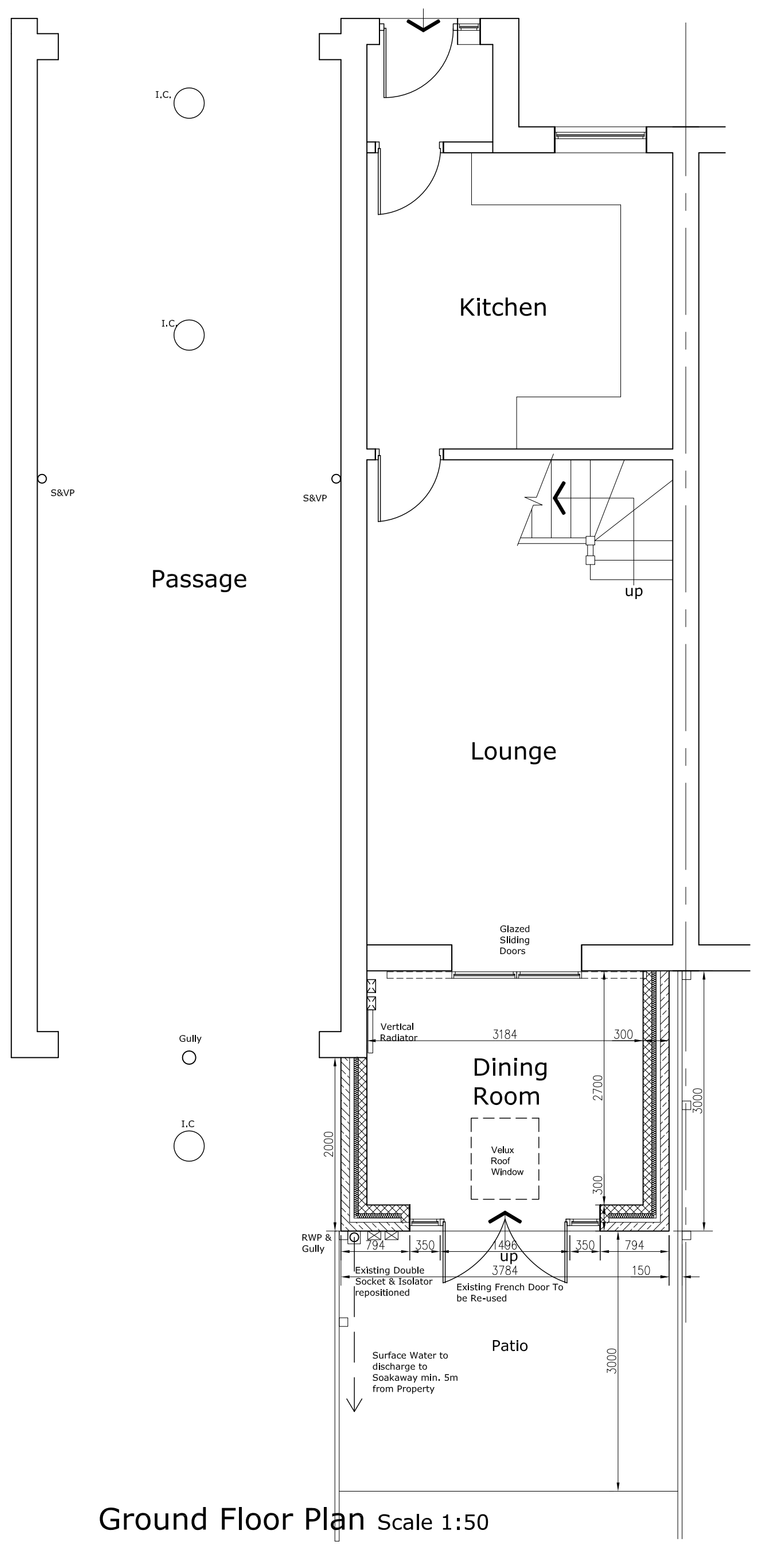

Ground Floor Plan Scale 1:50

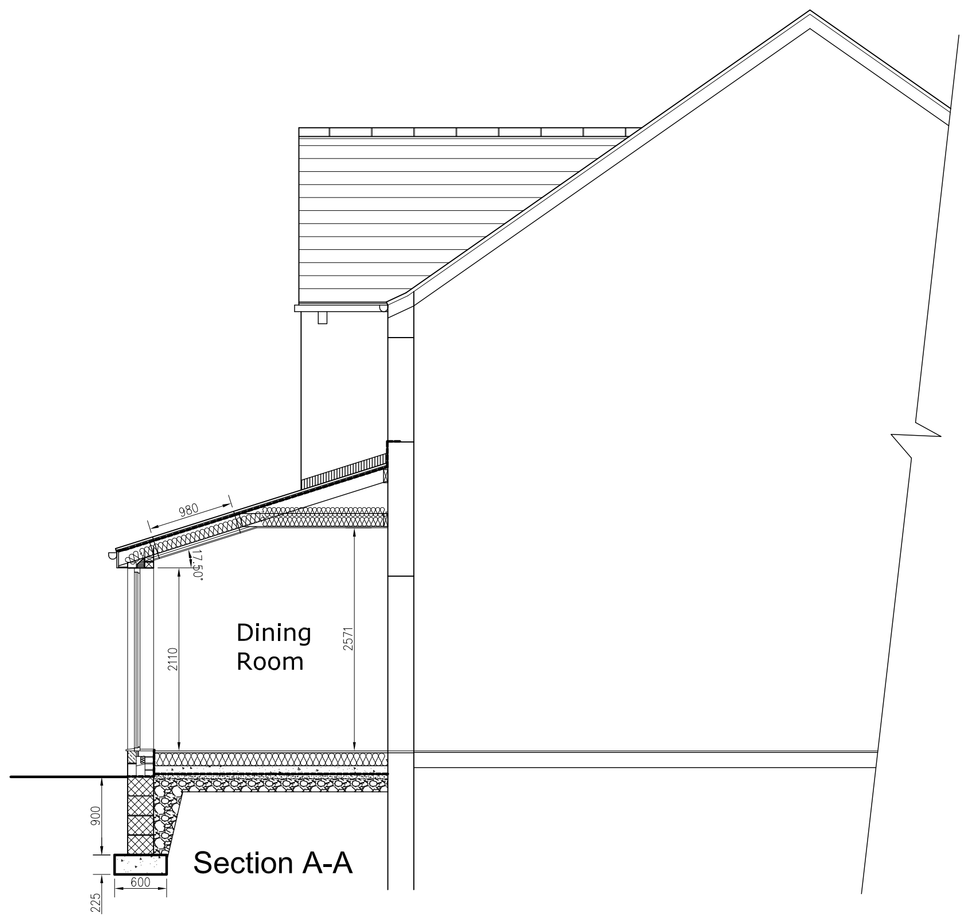

Section A-A

MARK	DATE	REVISION

FORWARD PLANNING & DESIGN LTD
566 Heaton Road
Heaton
Bradford
BD9 4DQ
West Yorkshire
Tel/Fax: 01274 821143
Mobile: 07813 953886
Email: jeholmes@blueyonder.co.uk

CLIENT
Mrs Jayne Sellers

PROJECT
Proposed Single Storey Rear Extension at 40 Child Lane, Roberttown WF15 7L2

DWG TITLE
Plans, Elevations & Section as Proposed

DATE	Nov 20	DRAWN BY	JEH	DRAWING NO.	1502/03
SCALE	1:50@A1	CHECKED BY			