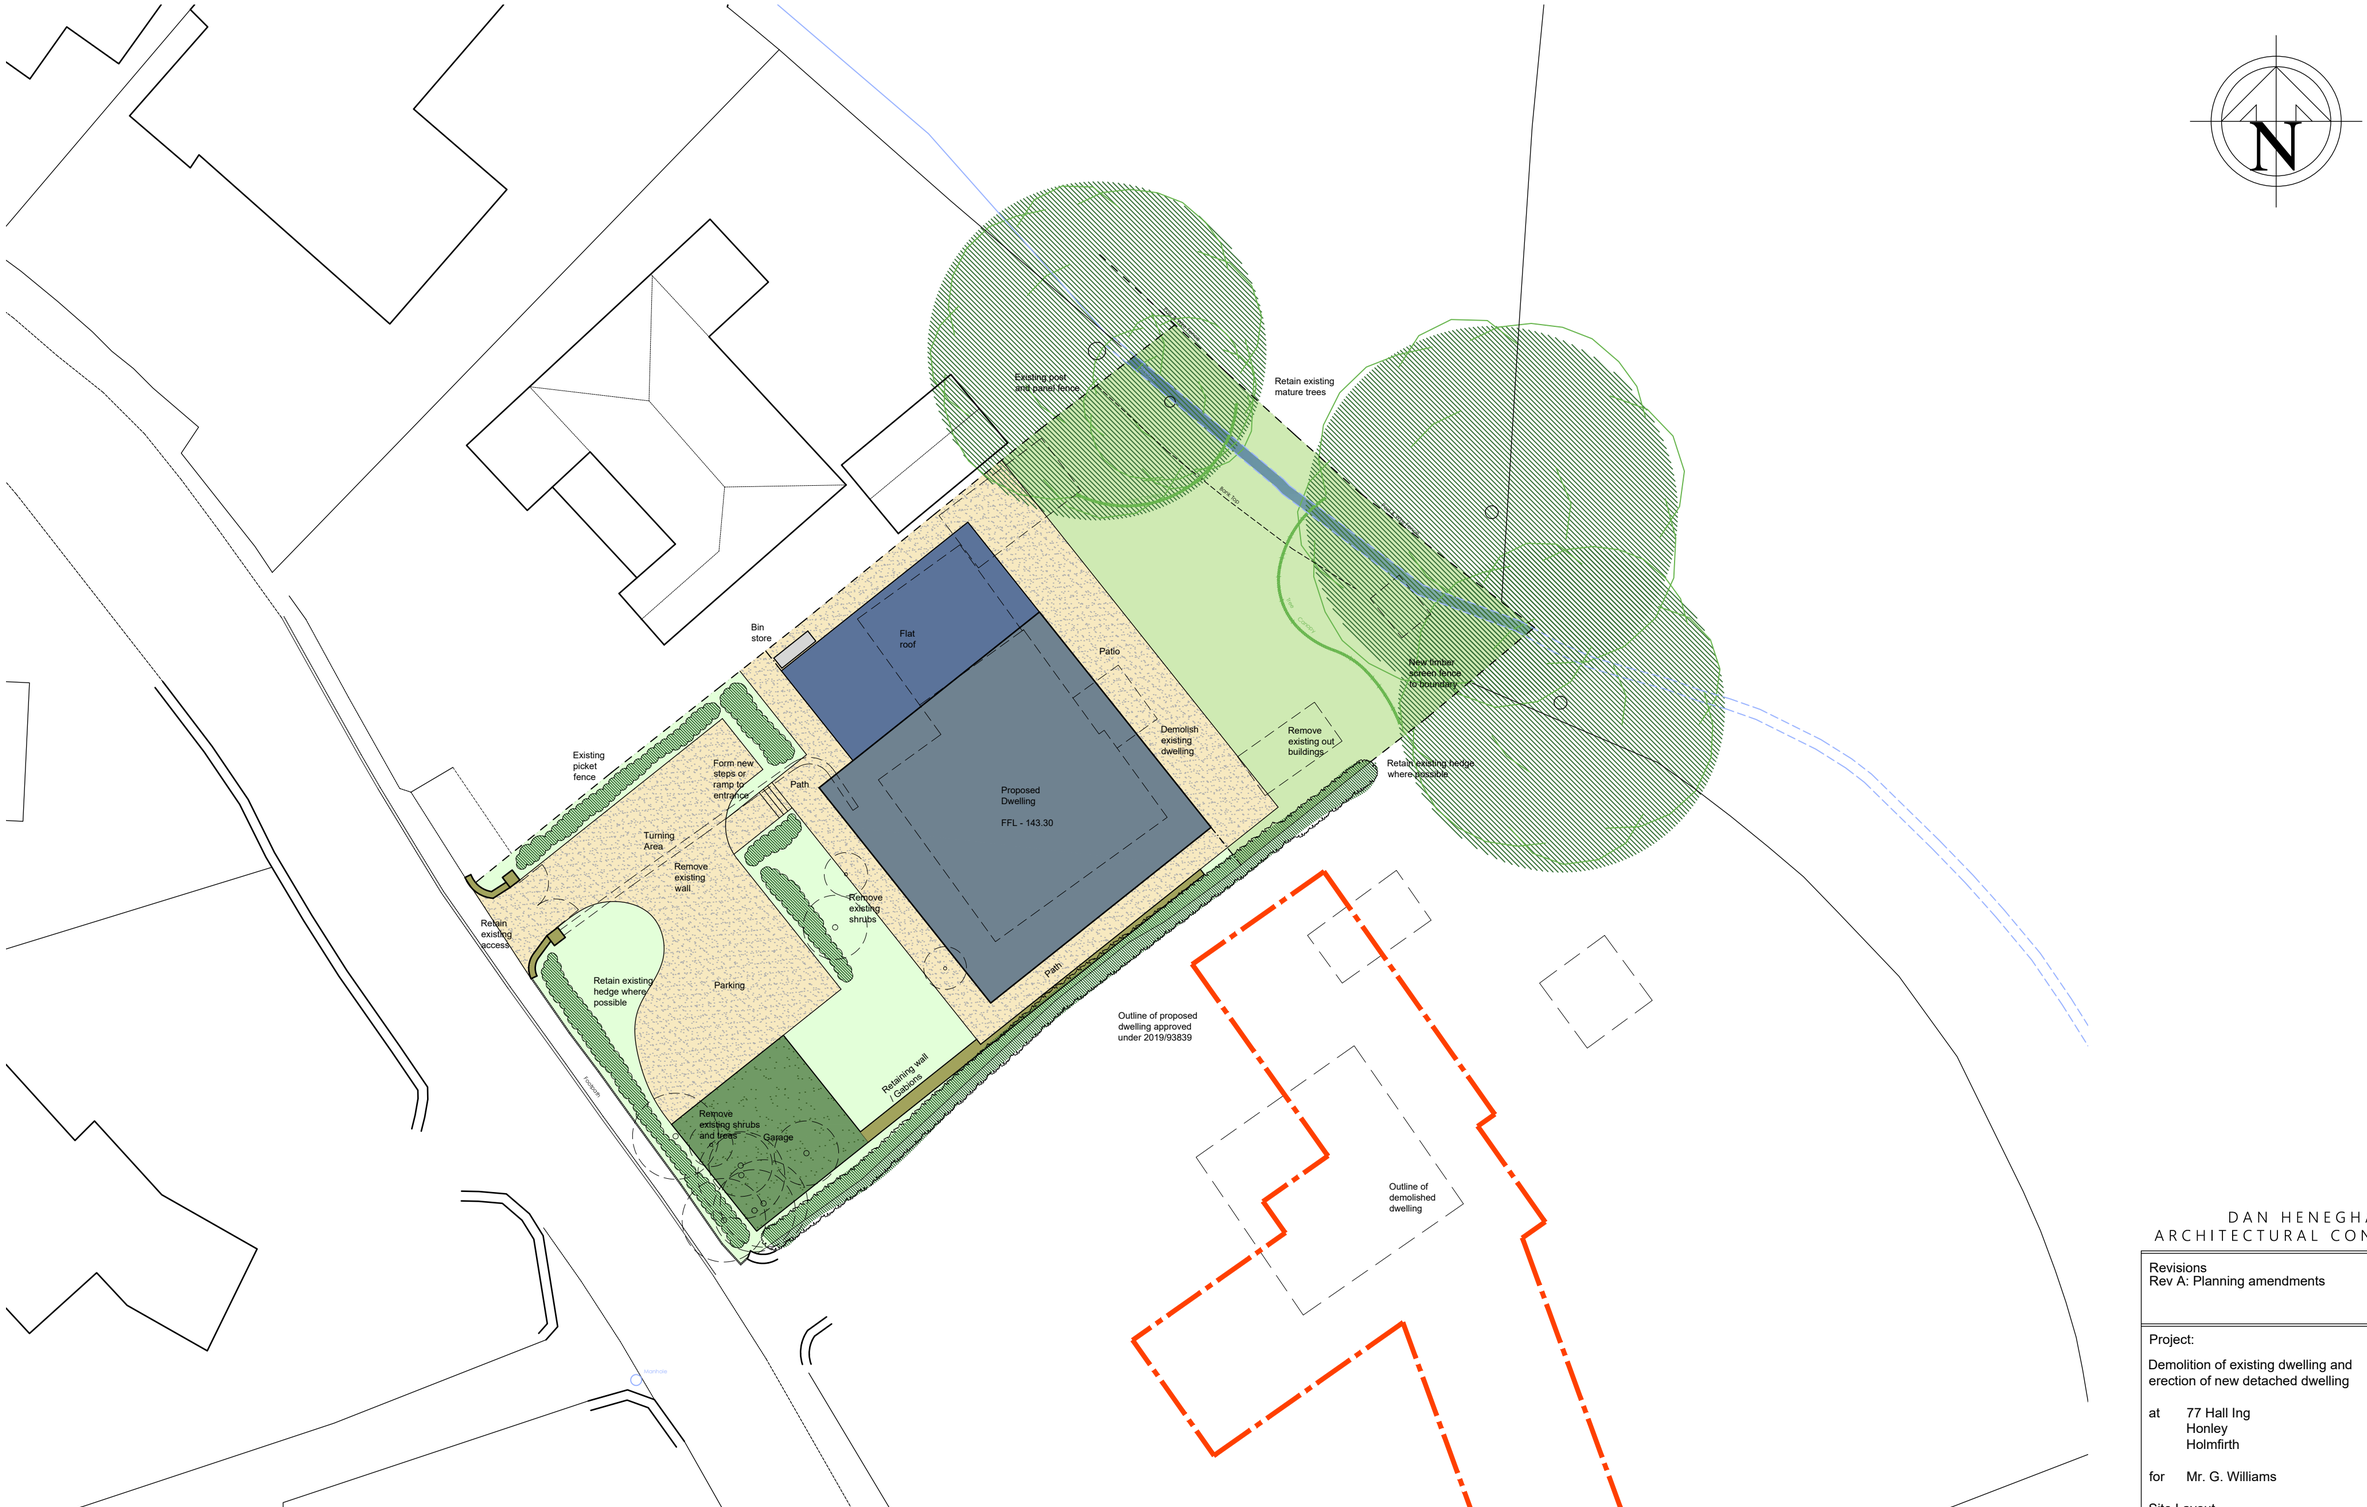


DAN HENEGHAN
ARCHITECTURAL CONSULTANT

Revisions	
Rev A: Planning amendments	15.03.21

Project:

Demolition of existing dwelling and erection of new detached dwelling

at 77 Hall Ing
Honley
Holmfirth

for Mr. G. Williams

Site Layout

Drawn	DRH
Date	November 2020
Scales	1:200 at A2
Drawing No.	2087-03A