




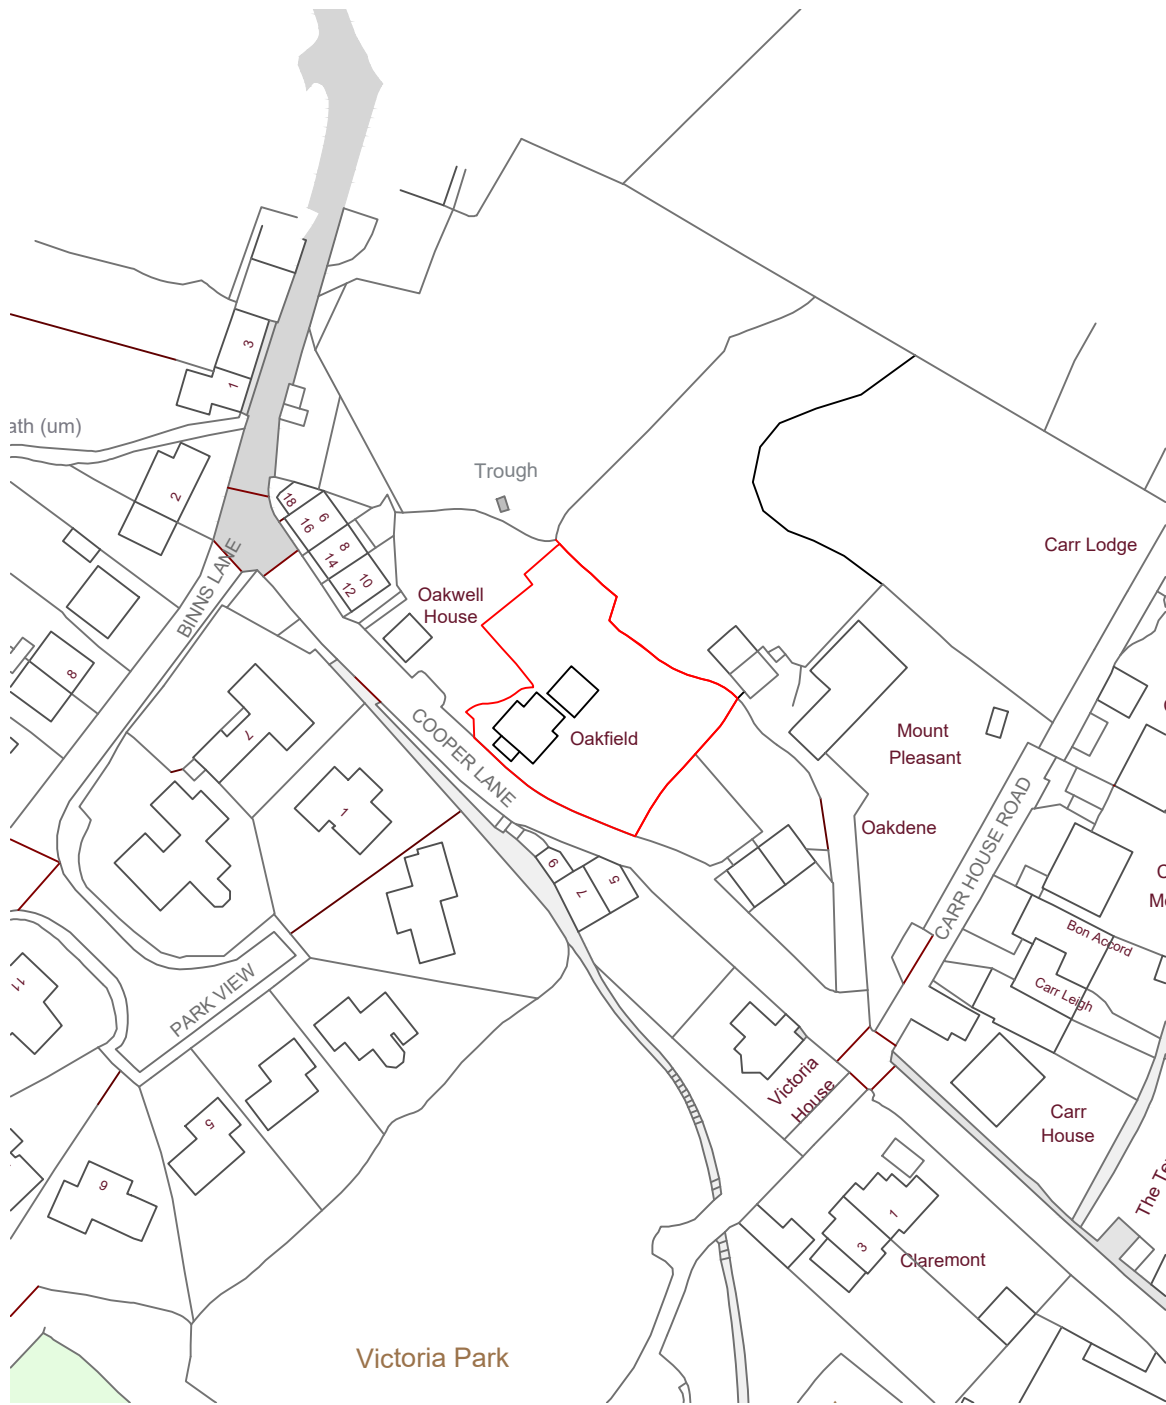


EXISTING BLOCK PLAN

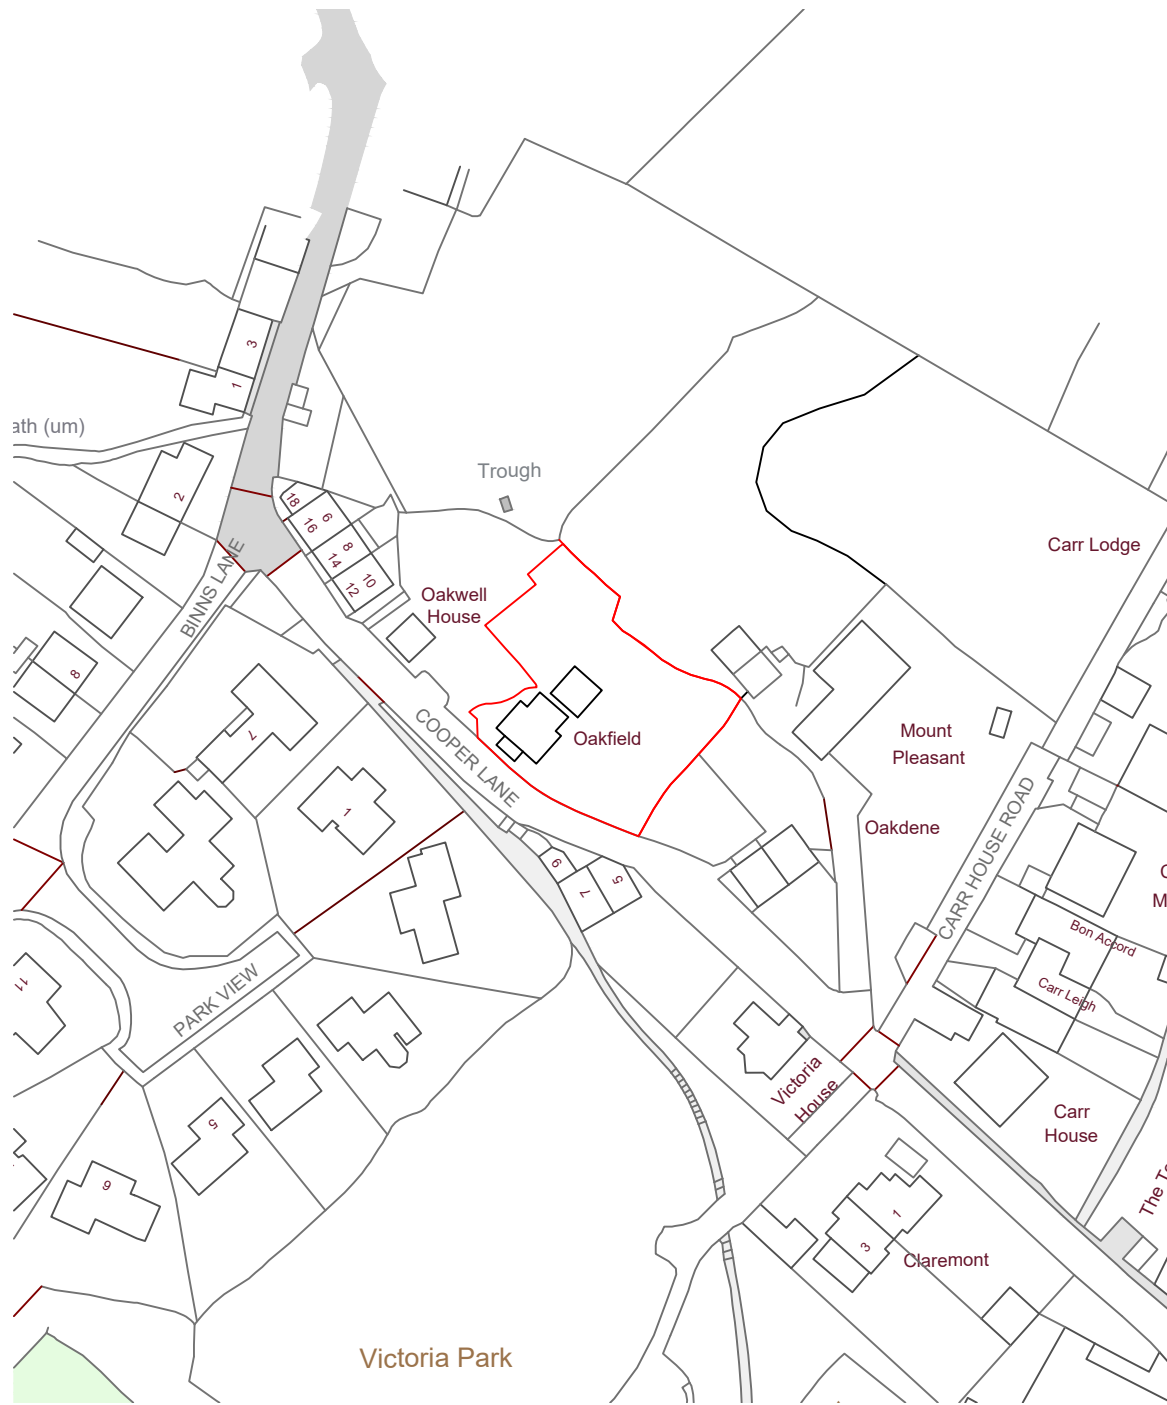

PROPOSED BLOCK PLAN

SCALE : 1:1250 @ A3

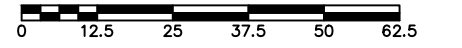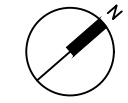

REV. NOTE

KEY

— SITE BOUNDARY

NEWSTONE GROUP LIMITED

OAKFIELD, HOLMFIRTH

EXTG & PROPOSED BLOCK PLAN

CLIENT : MR J KEETON

NUMBER: OAK-002

REVISION : -

DATE : 21/01/2021

STATUS : PLANNING

DRAWN BY : RK

DO NOT SCALE FROM THIS DRAWING

THIS DRAWING IS THE PROPERTY OF
NEWSTONE GROUP LIMITED AND IS
COPYRIGHT PROTECTED.