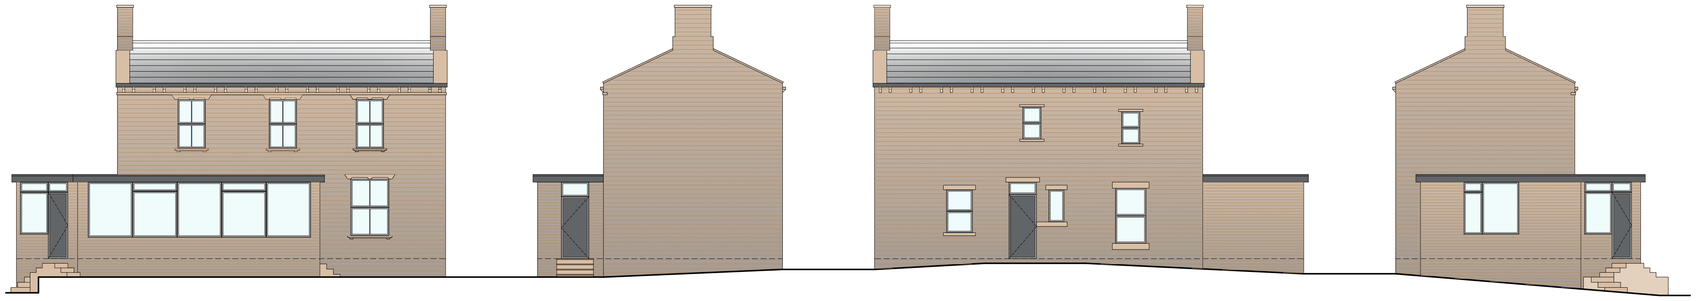

FRONT ELEVATION
1:100

SIDE ELEVATION
1:100

REAR ELEVATION
1:100

SIDE ELEVATION
1:100

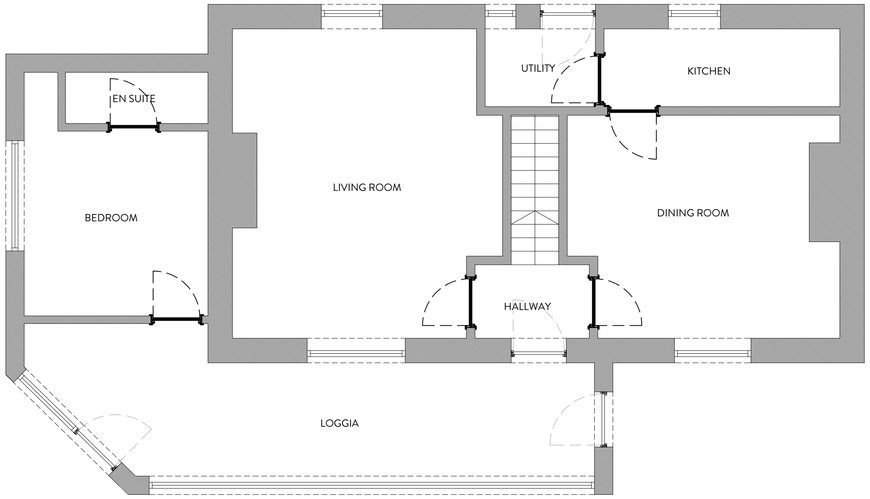

GROUND FLOOR PLAN
1:50

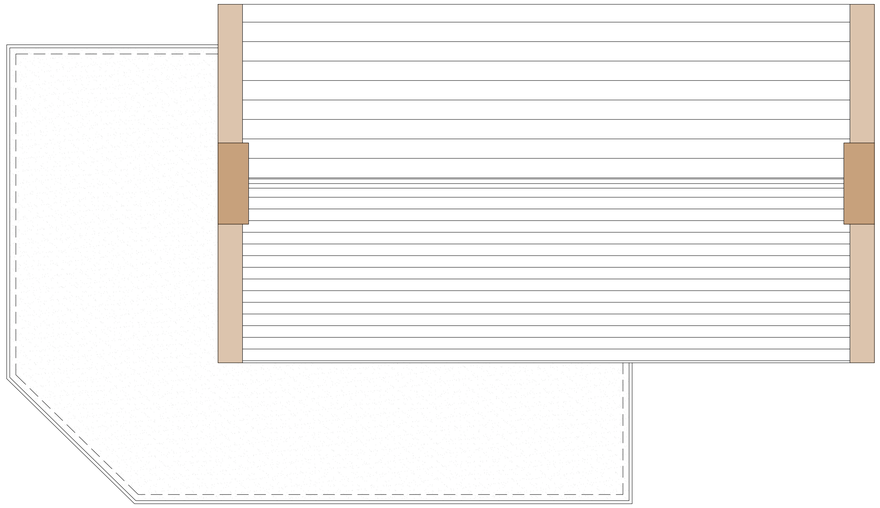

ROOF PLAN
1:50

Best of houzz 2020 SERVICE

BUILD 2020 Home Builder Awards Orange Design Studio

BUILD Architecture Awards 2019

REVISION	DESCRIPTION	DATE
-	-	-
-	-	-
-	-	-
-	-	-
-	-	-
-	-	-
-	-	-
-	-	-
-	-	-
-	-	-
-	-	-

NOTES

STATUS
PLANNING DRAWING

ORANGE DESIGN STUDIO.
ARCHITECTURAL PRACTICE

hello@orangedesignstudio.co.uk
59A, Huddersfield Road, Mirfield, WF14 8AA
orangedesignstudio.co.uk
01924 650930

COPYRIGHT © ORANGE DESIGN STUDIO LIMITED

PROJECT TITLE: HUNSWORTH LANE			
DRAWING TITLE: EXISTING GA			
SCALE: 1:100	DRAWN: EG	CHECKED: JH	PROJECT REFERENCE: ODS 20/213
PAPER SIZE: A1	DWG NUMBER: (EX)001	DATE: 25/09/20	REVISION: /
CLIENT: MR & MRS BRIGGS			