


NOTES

Do not scale from this drawing.


This drawing is solely for the use of obtaining Planning Permission.

SCHEDULE OF MATERIALS :

- 1. Slate roof finish.
- 2. Ribbed dark stained timber cladding.
- 3. Natural local stone.
- 4. Reclaimed natural stone.
- 5. PPC aluminium composite window frames.
- 6. PPC aluminium gutters and downpipes.
- 7. Stone string course.
- 8. Dark stained timber barge boards.
- 9. Conservation rooflights
- 10. PPC aluminium cladding.

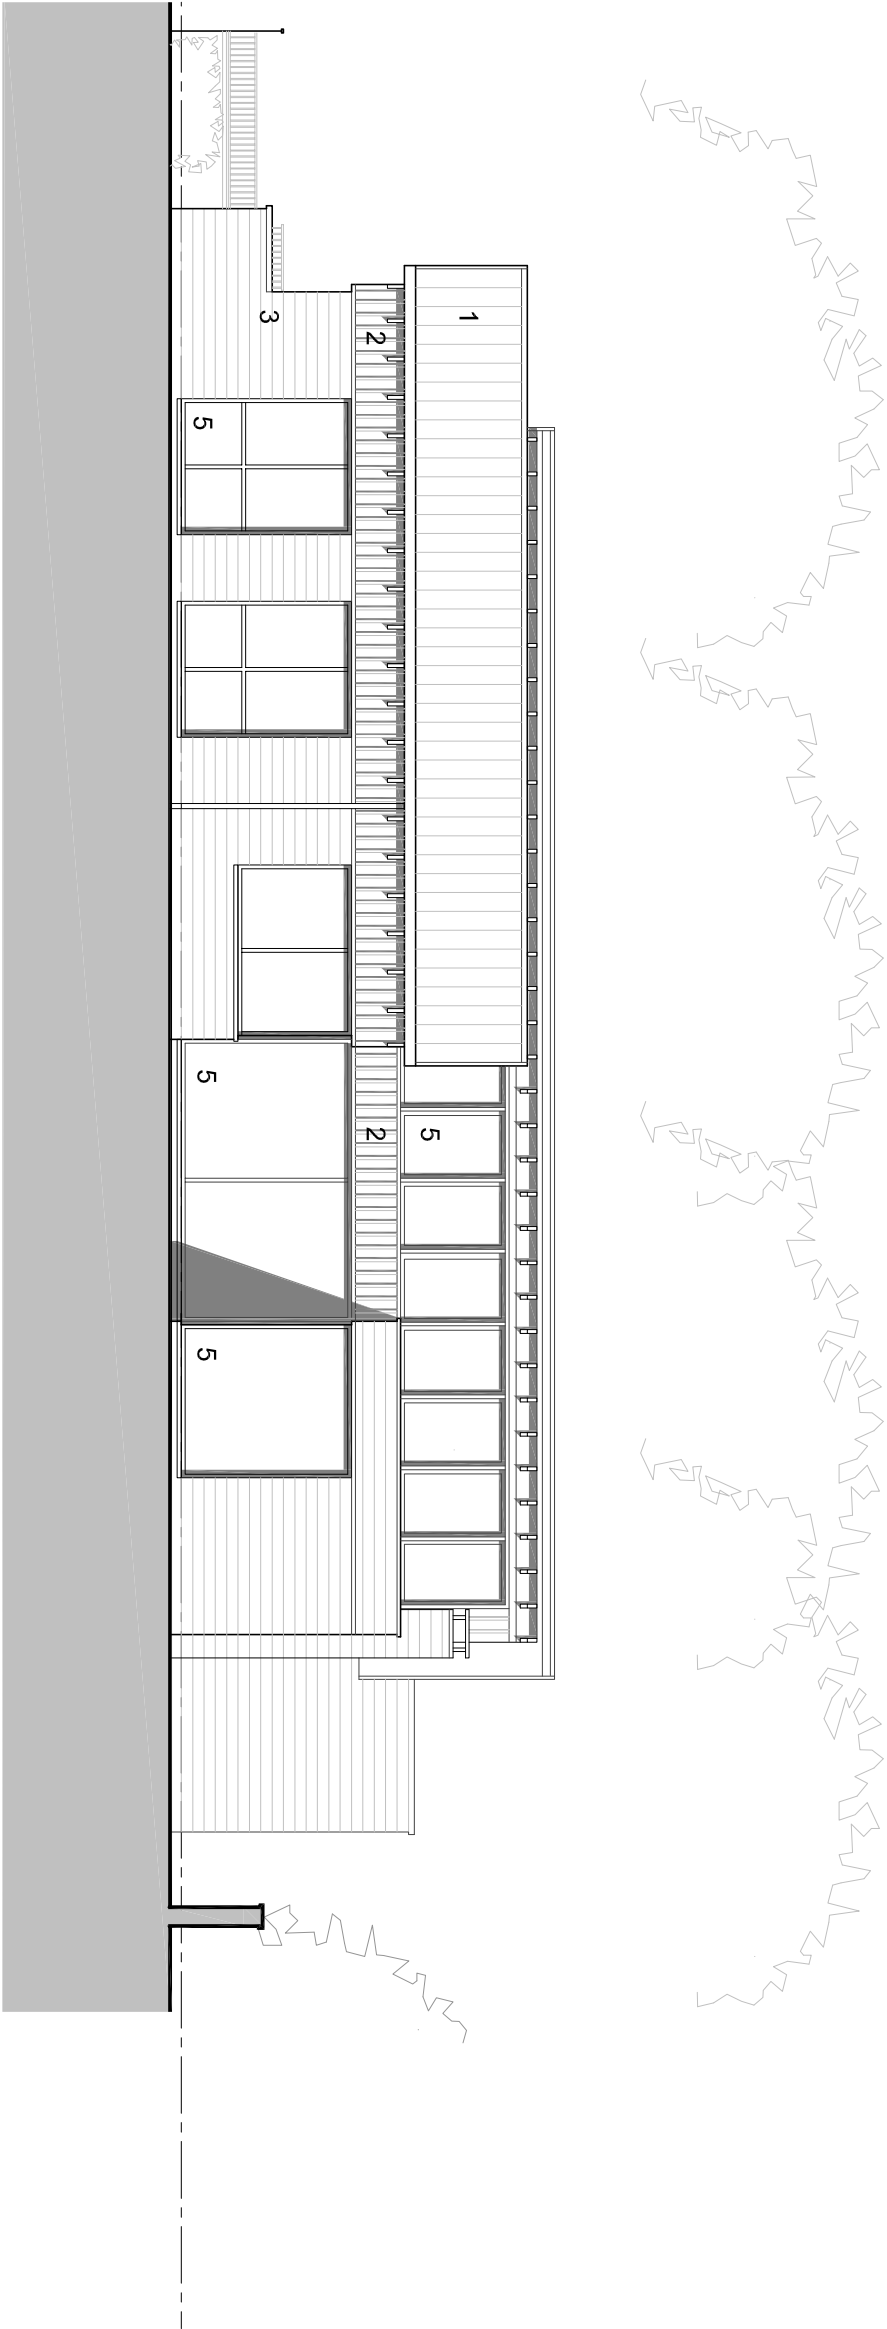

south facing elevation. scale 1 : 100 @ A3

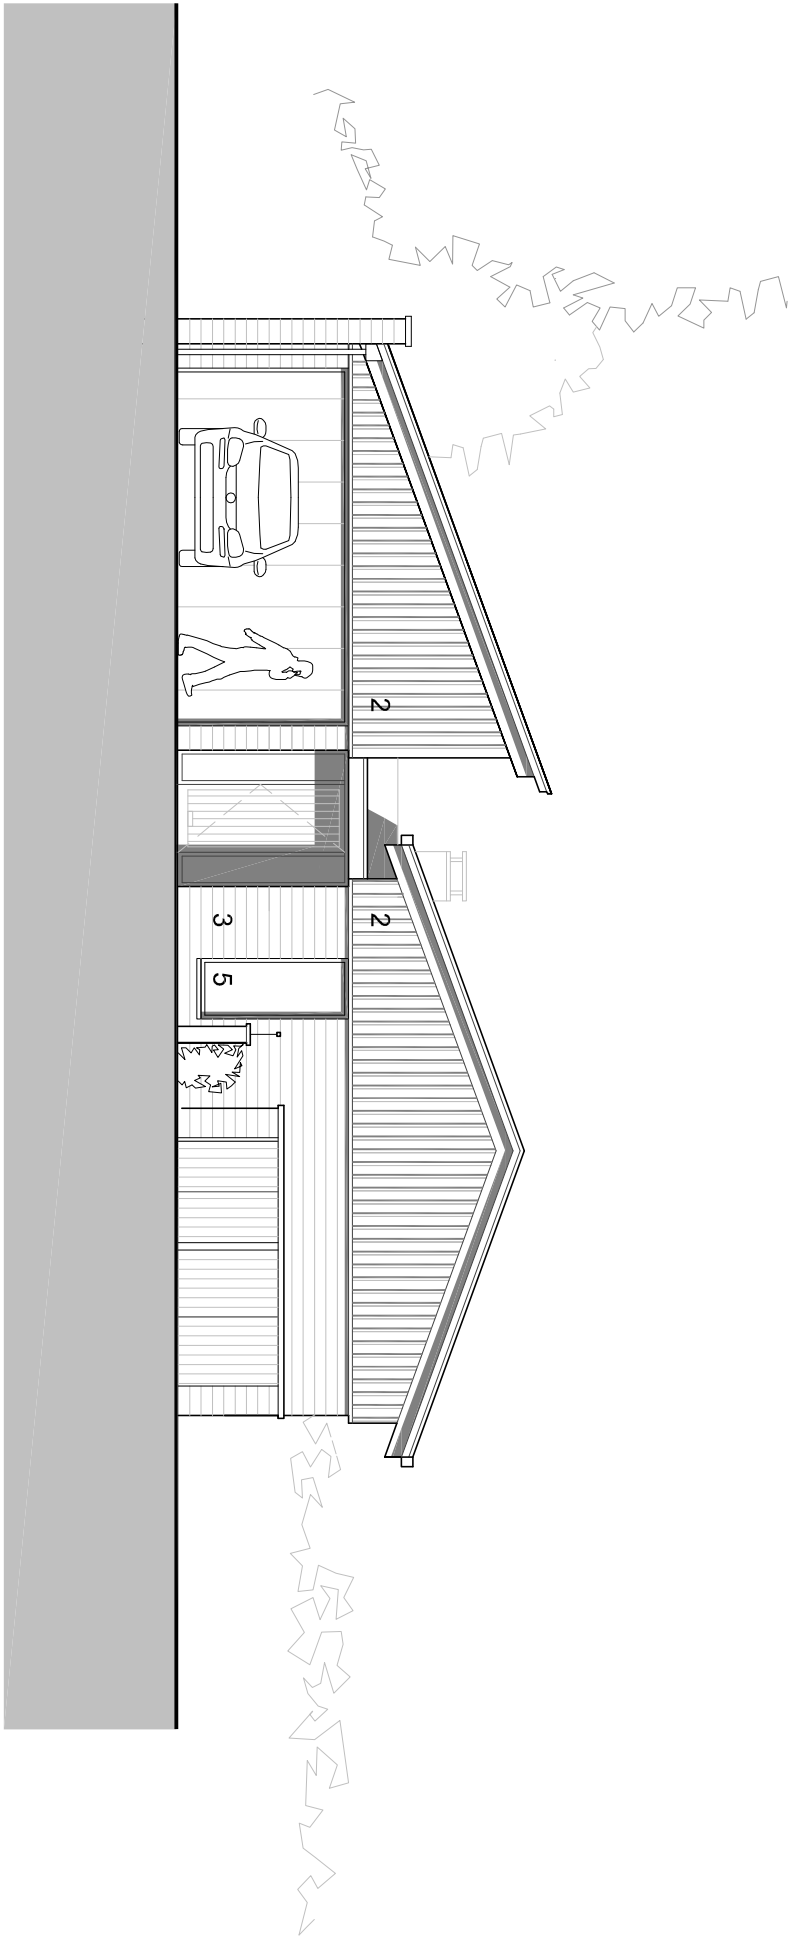

west facing elevation. scale 1 : 100 @ A3

client name			
Owens Developments Ltd			
project			
New Dwellings - Land at St Lukes.			
drawing			
House Type B : South and West Facing Elevations			
project number		plot date	
19/157		25/11/20	
scale		1:100 @A3	
drawing number	rev	issue status	
113	-	Planning Submission	
This drawing is to be read in conjunction with all related drawings. All dimensions must be checked and verified on site before commencing any work or producing shop drawings. The originator should be notified immediately of any discrepancy.			

njacques@nj-architects.co.uk
10 Castle Yard
Ilkley, LS29 9DT
01943 695381
Copyright 2012
njarchitects



Rev	Description	Date	Dr by	App by
original by	date created	25/11/20	approved by	nj
iszn				