





NORCROFT GRANGE


Design & Access

November 2020



ARCHITECTURE 1B

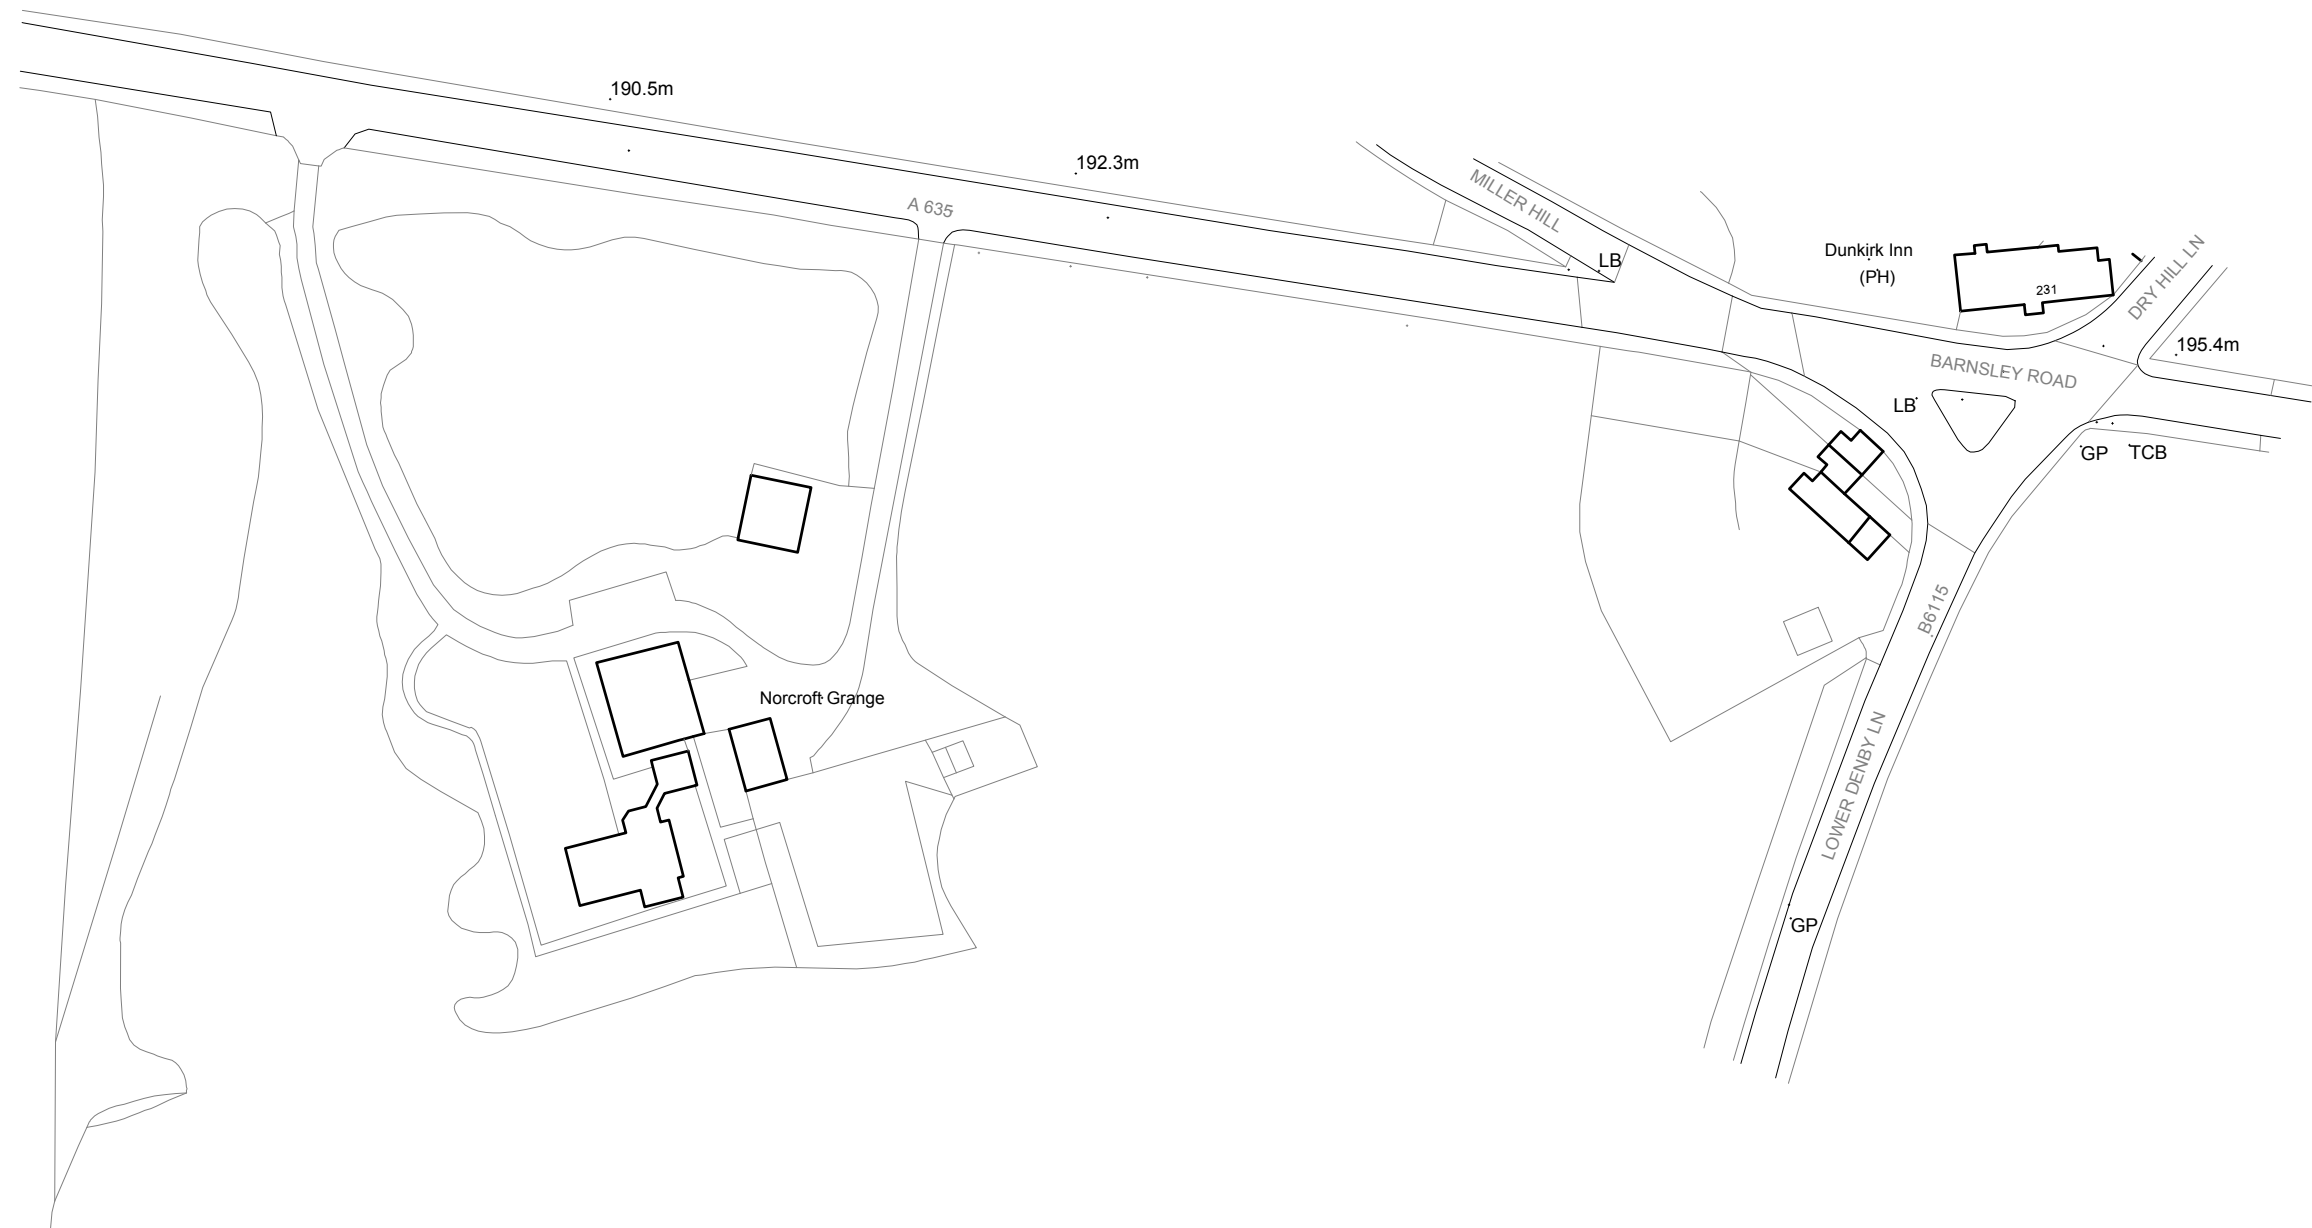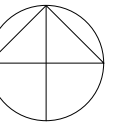

Site Location Plan 1:1250

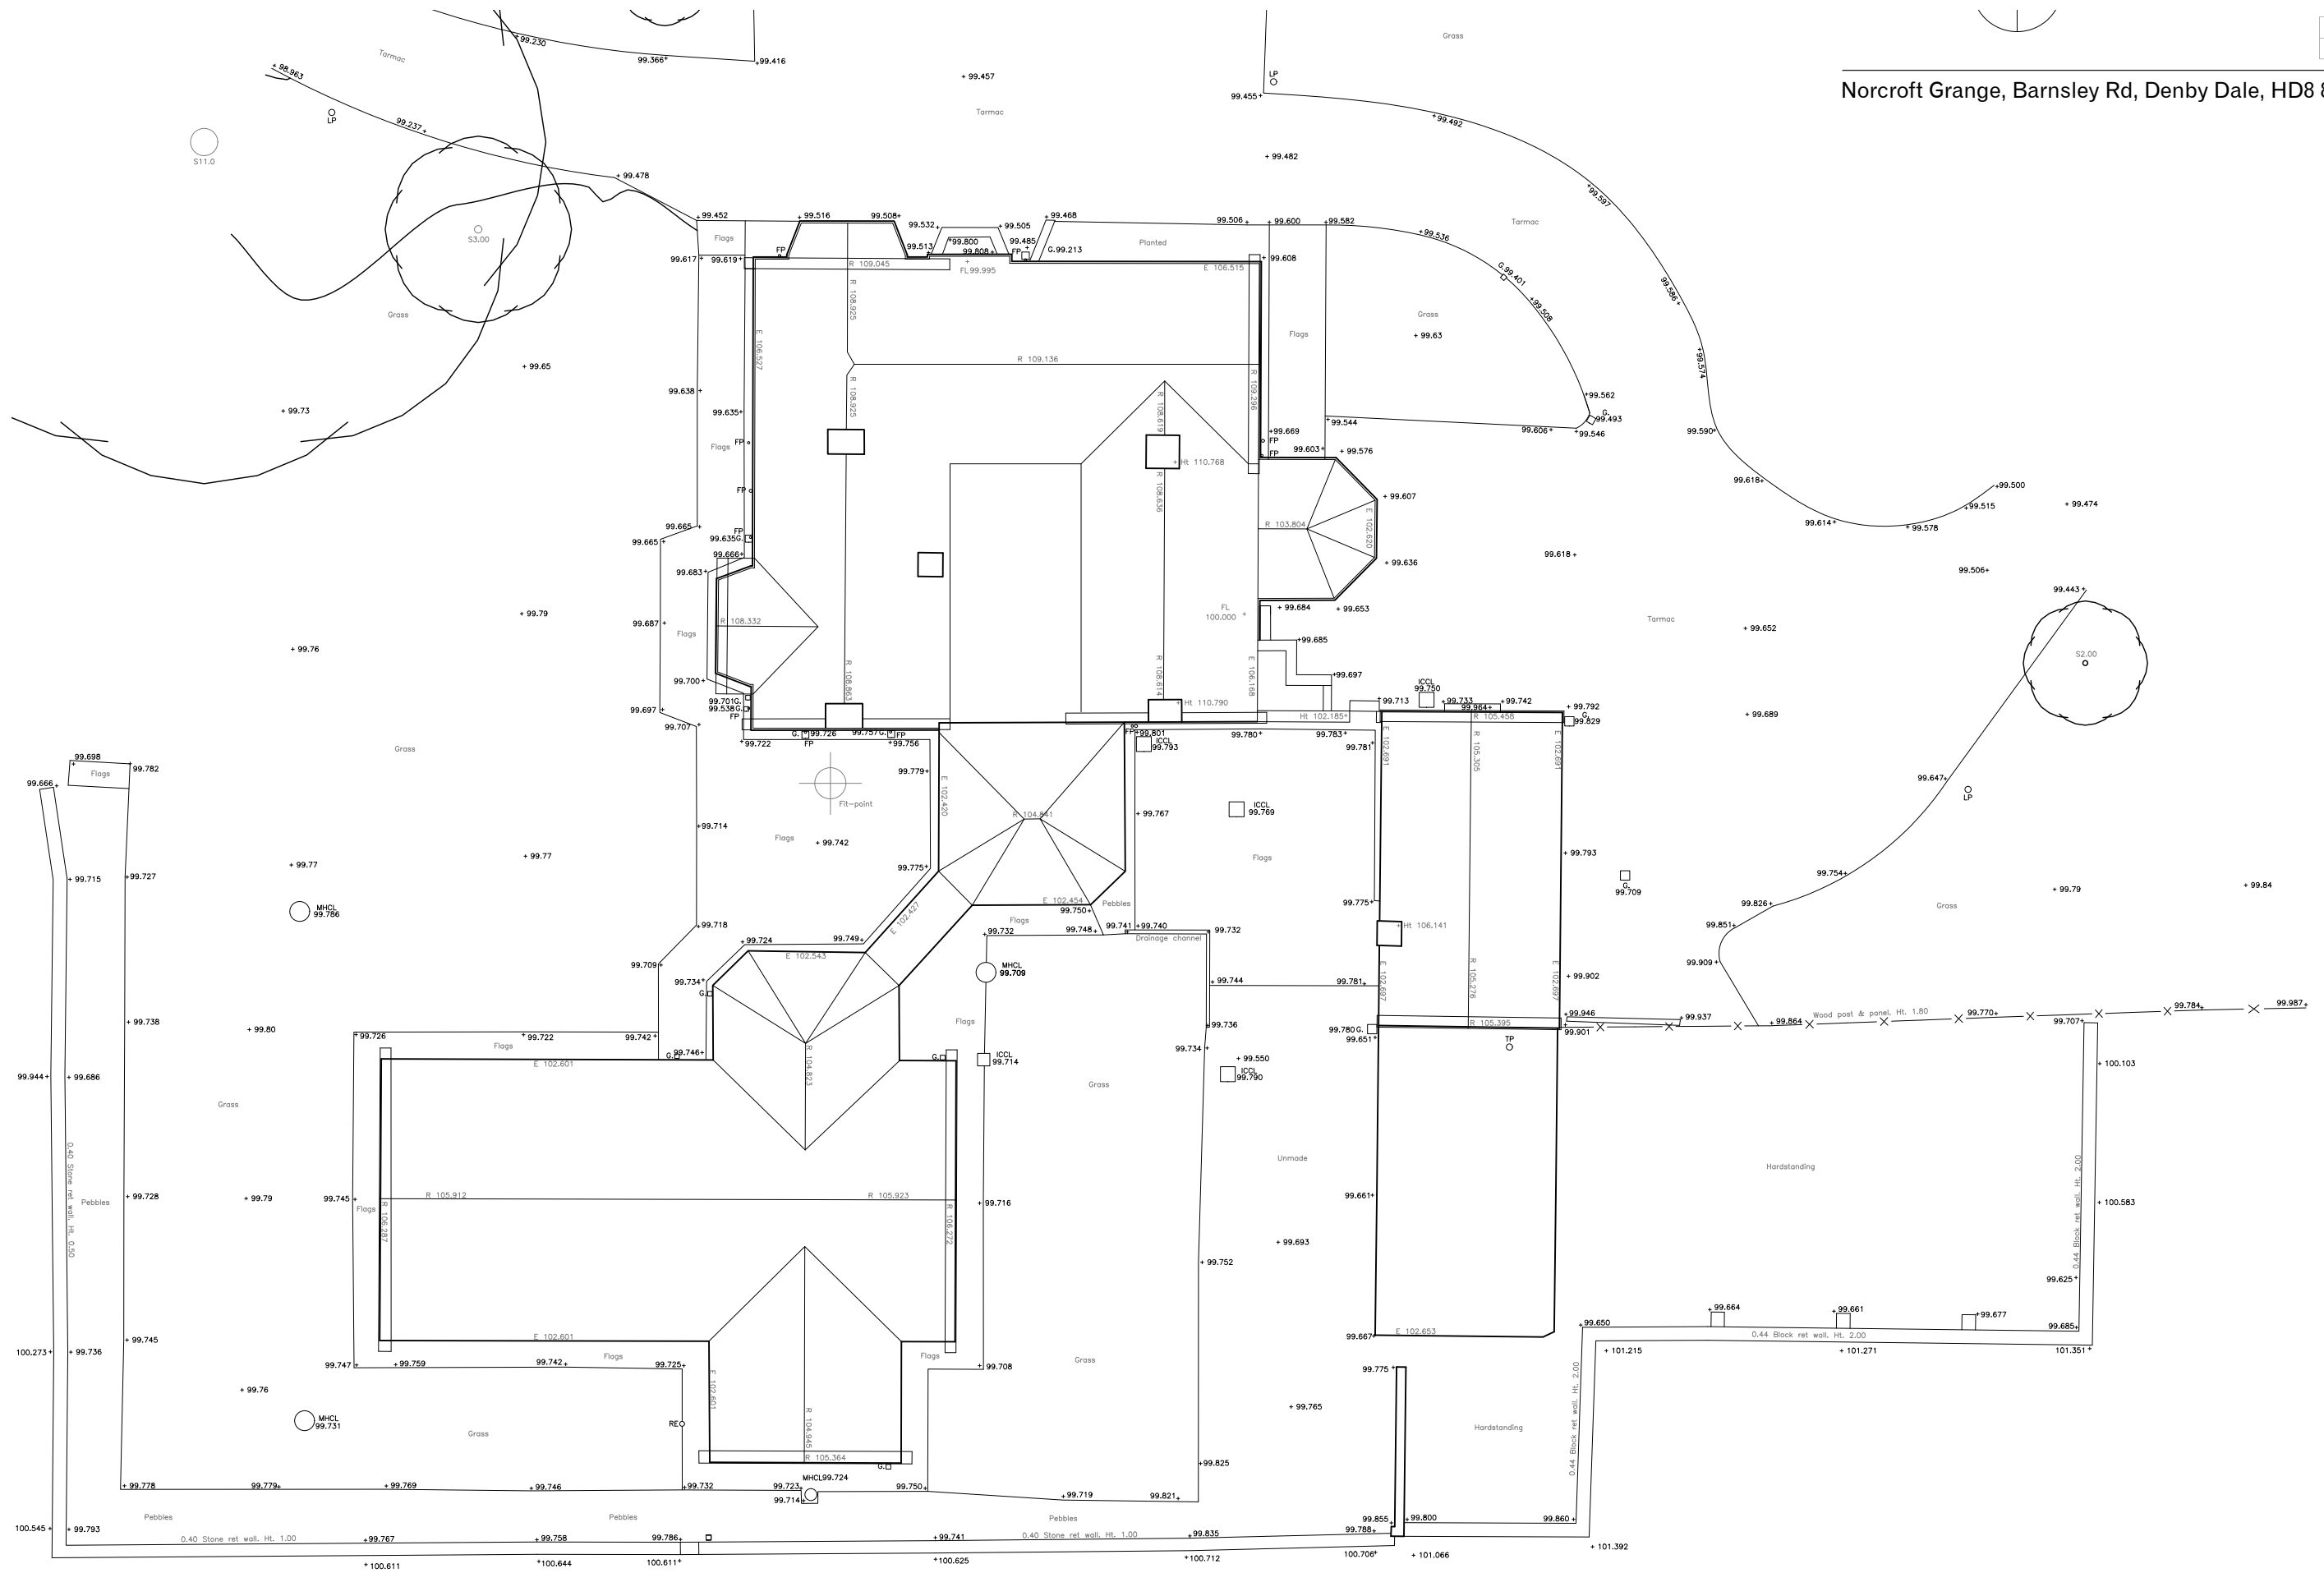


Existing Site Plan 1:200

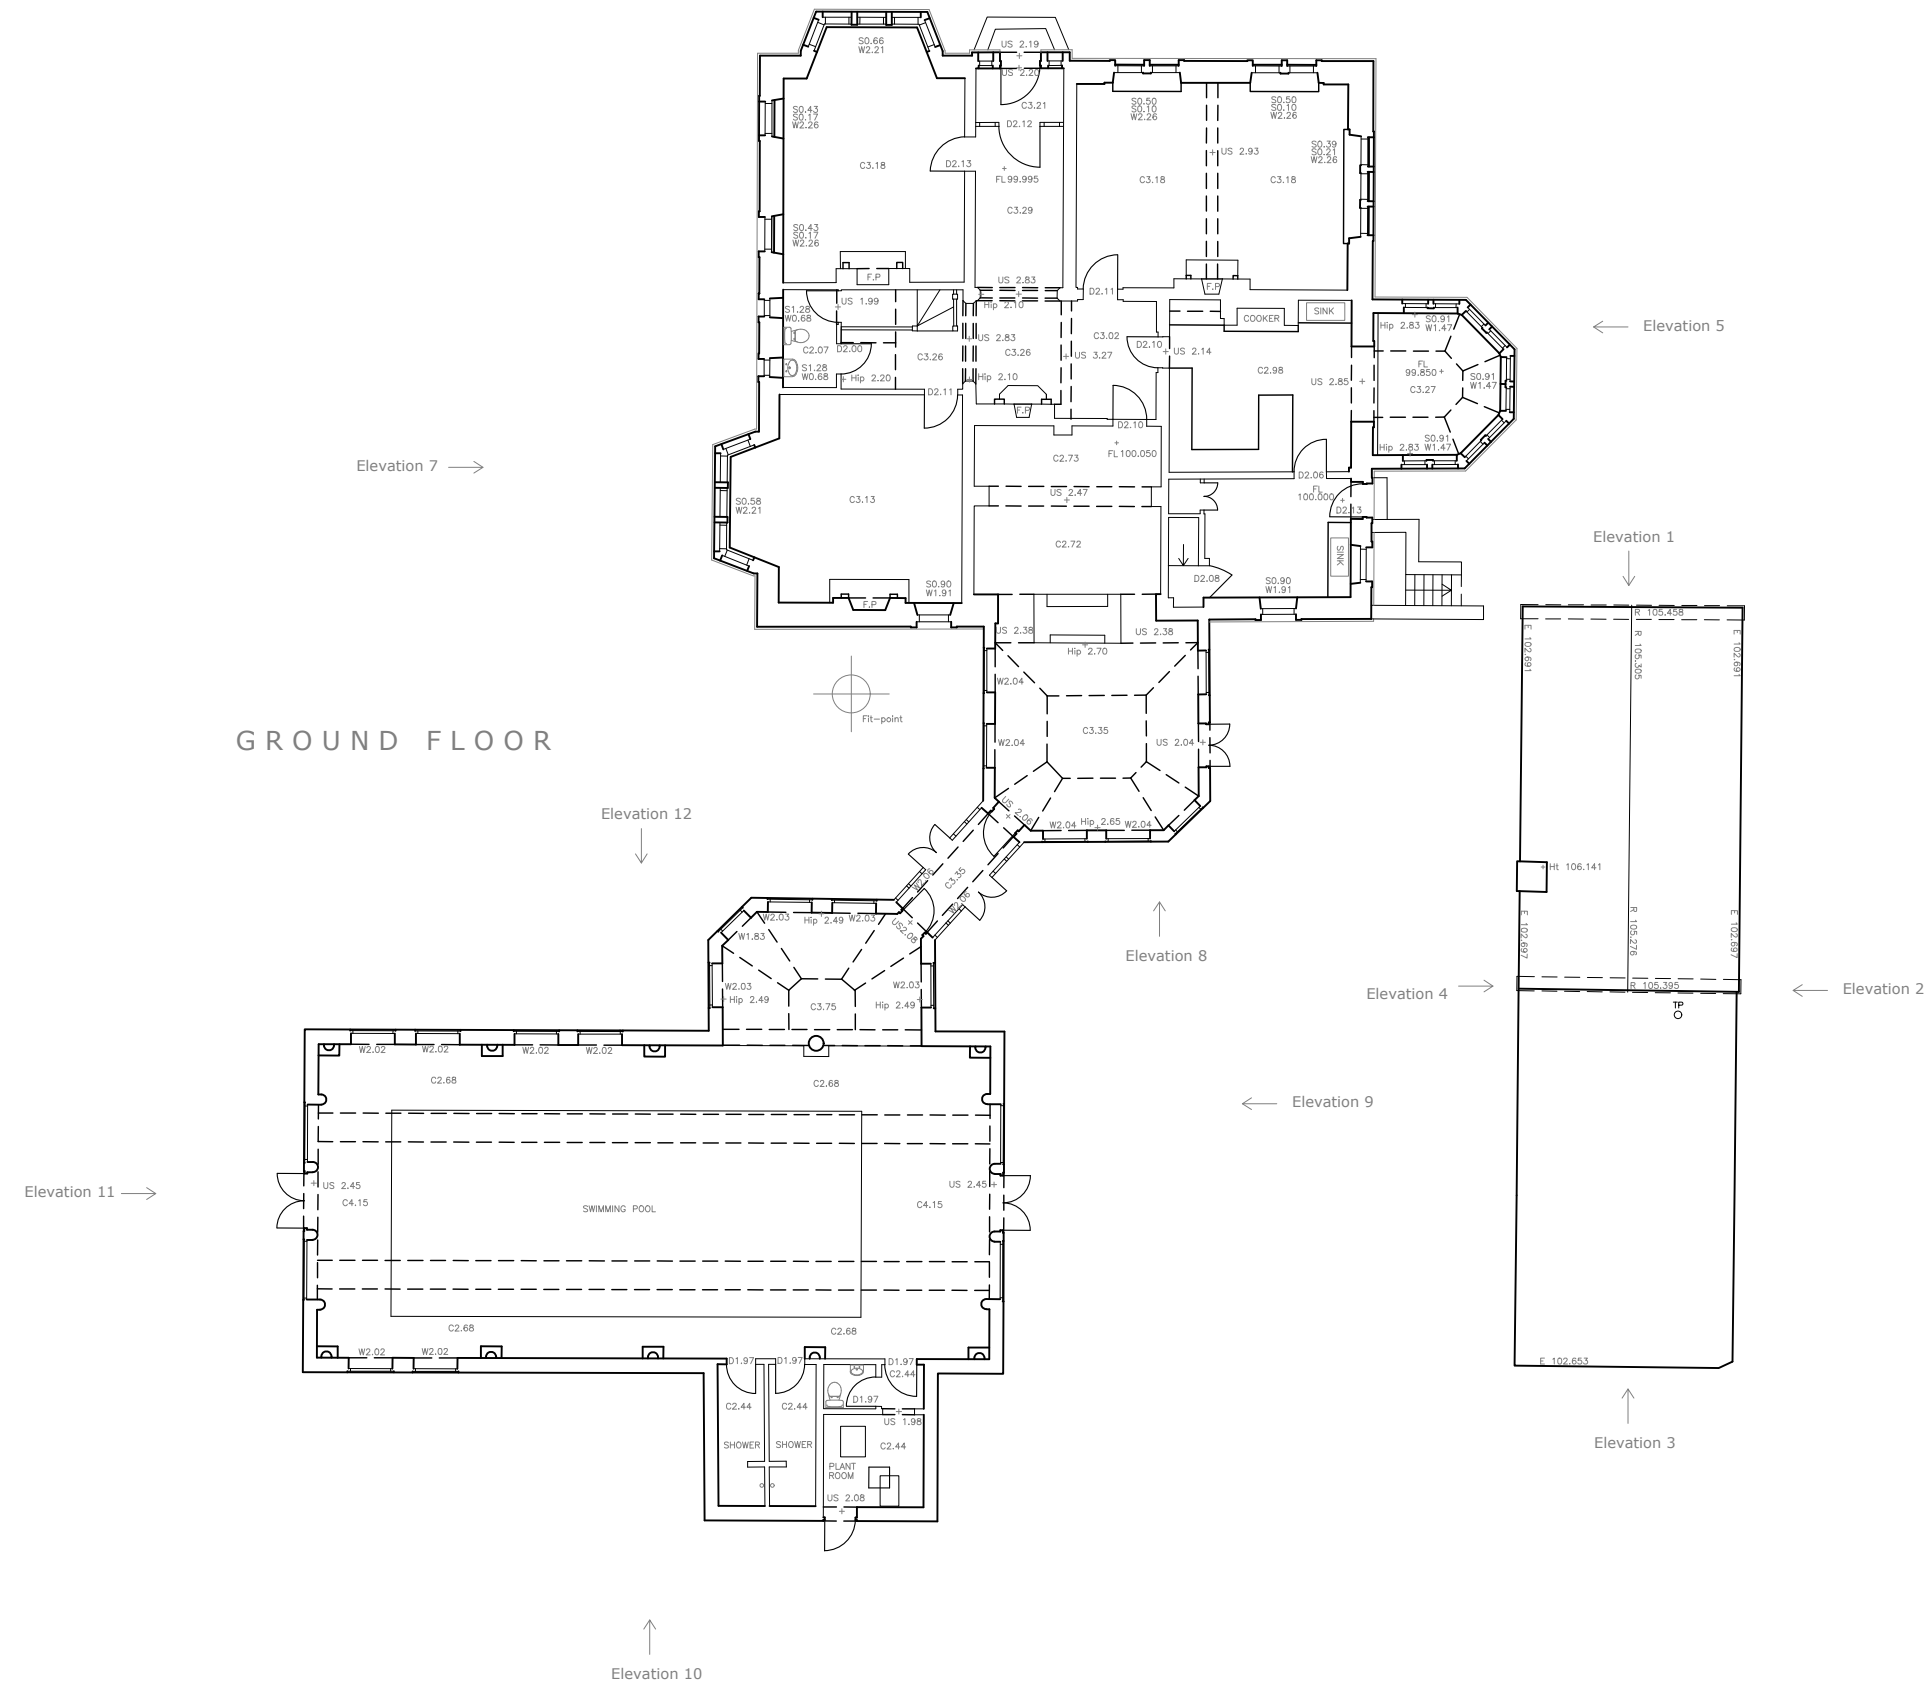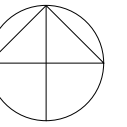





Elevation 1

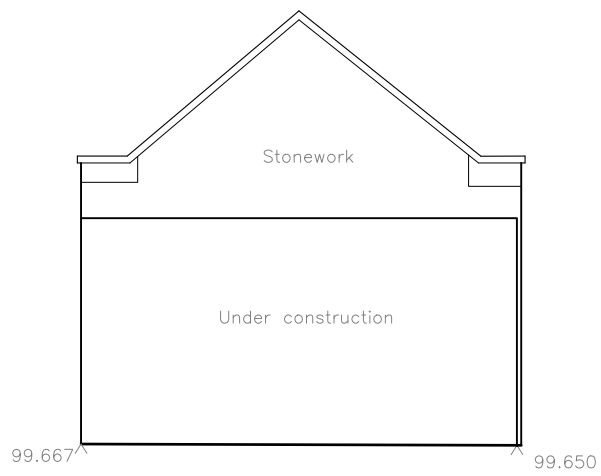

Elevation 3

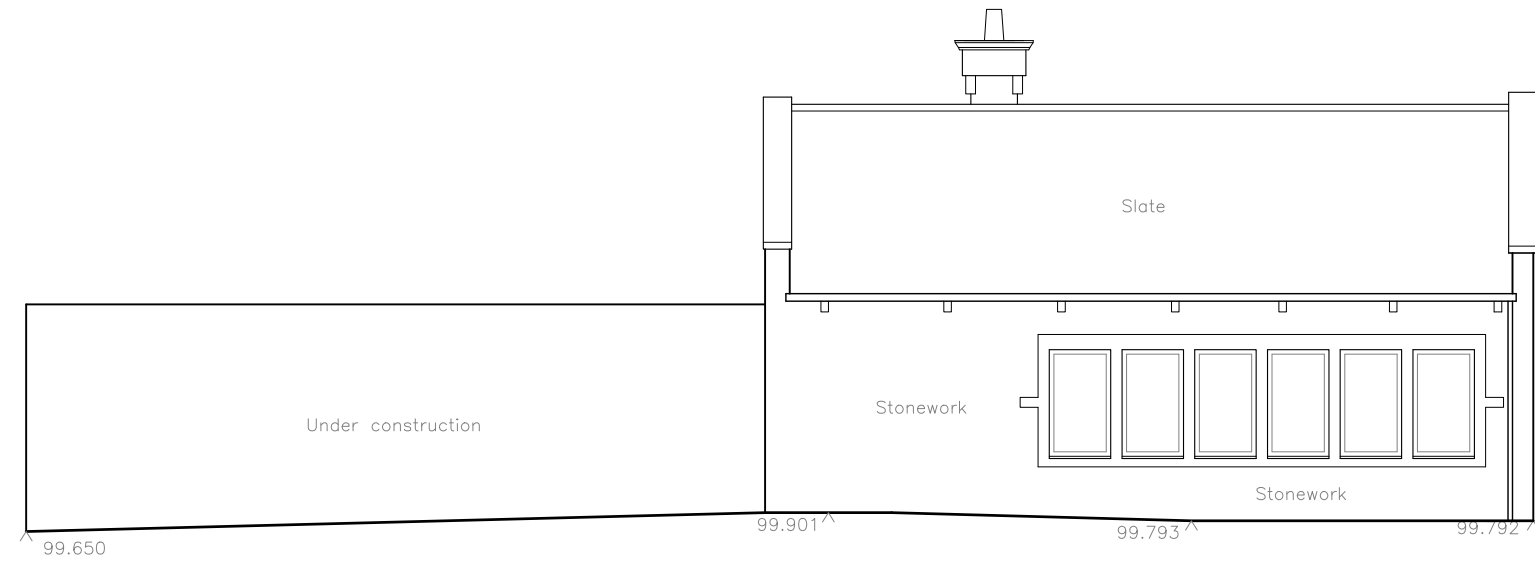

Elevation 2

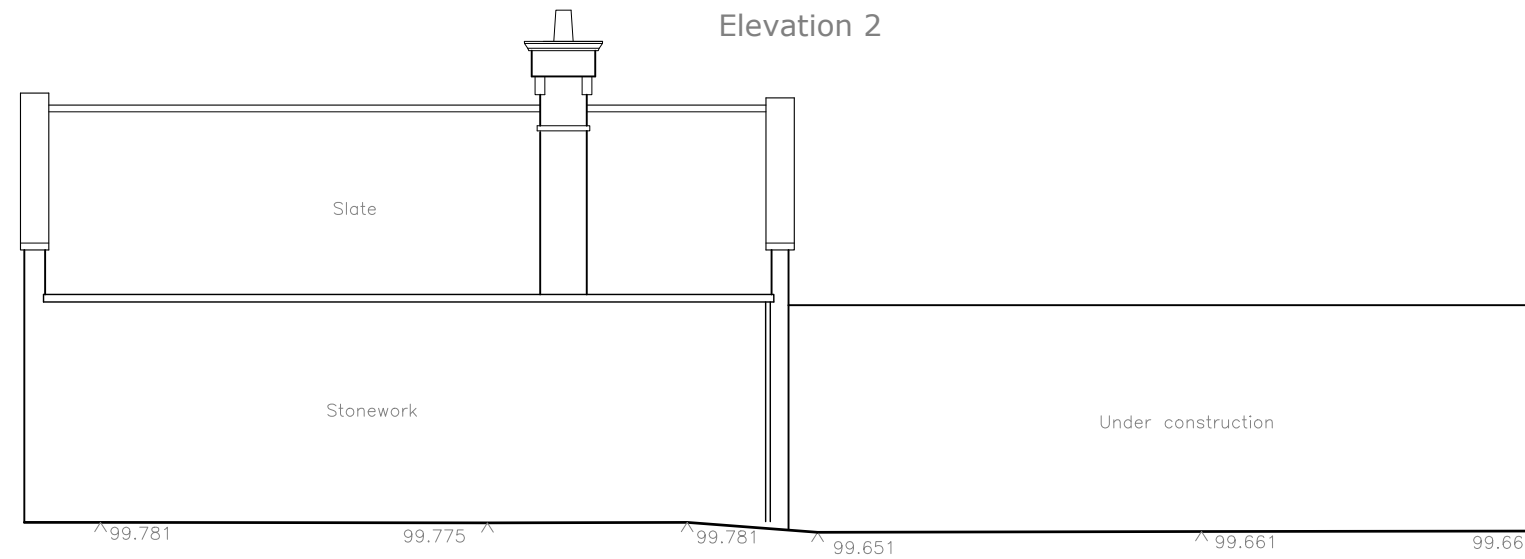

Elevation 4




Elevation 5




Elevation 6




Elevation 7

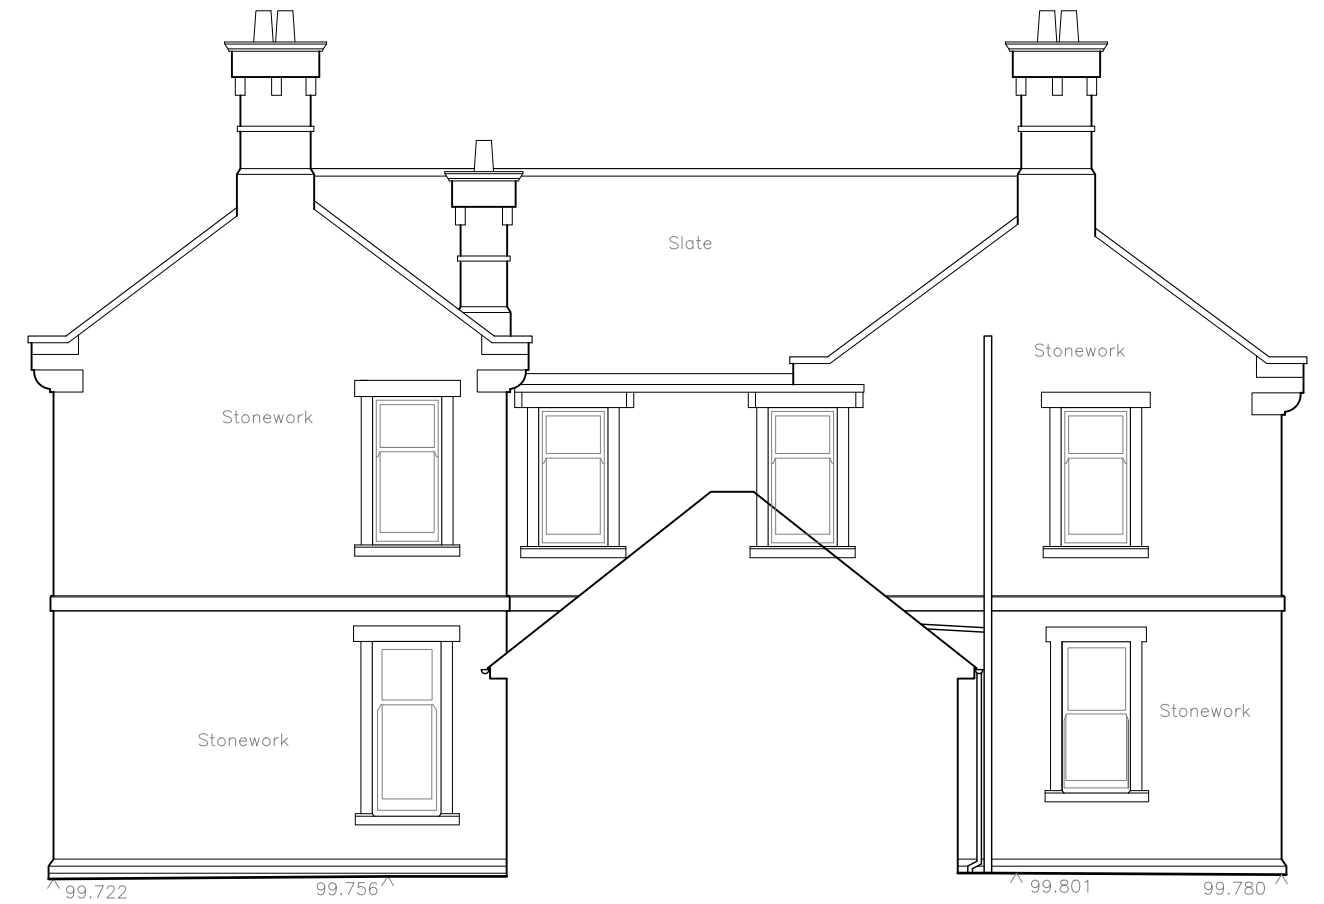


Elevation 8

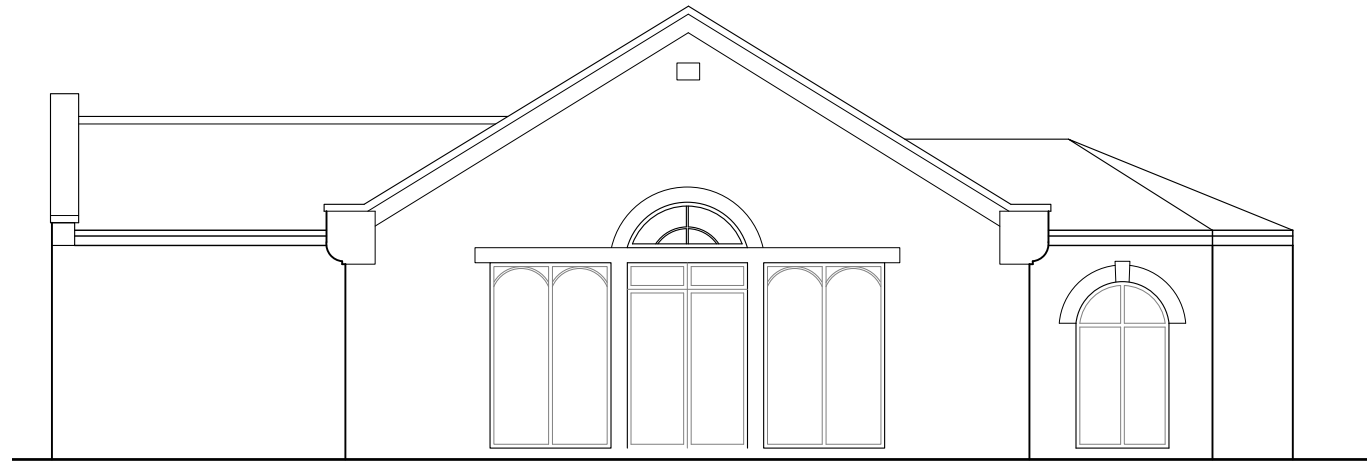


Elevation 9

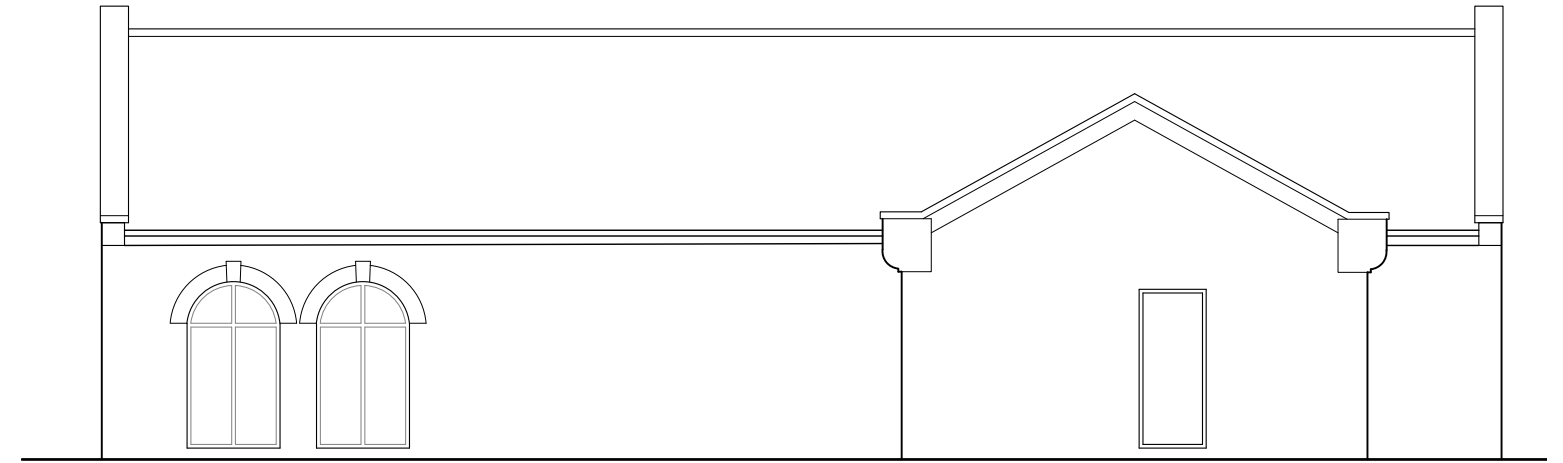


Elevation 10

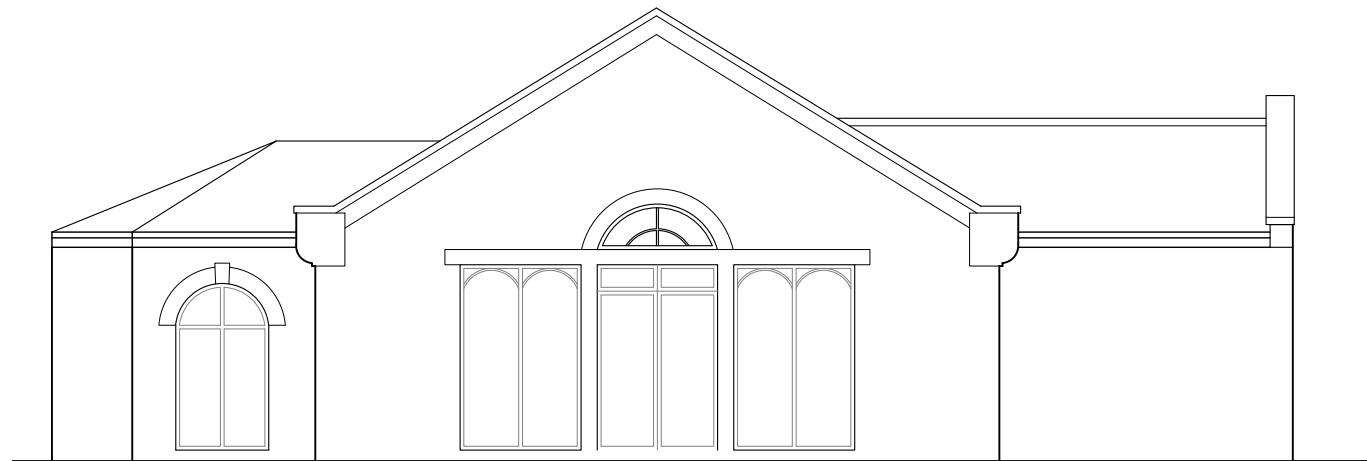


Elevation 11

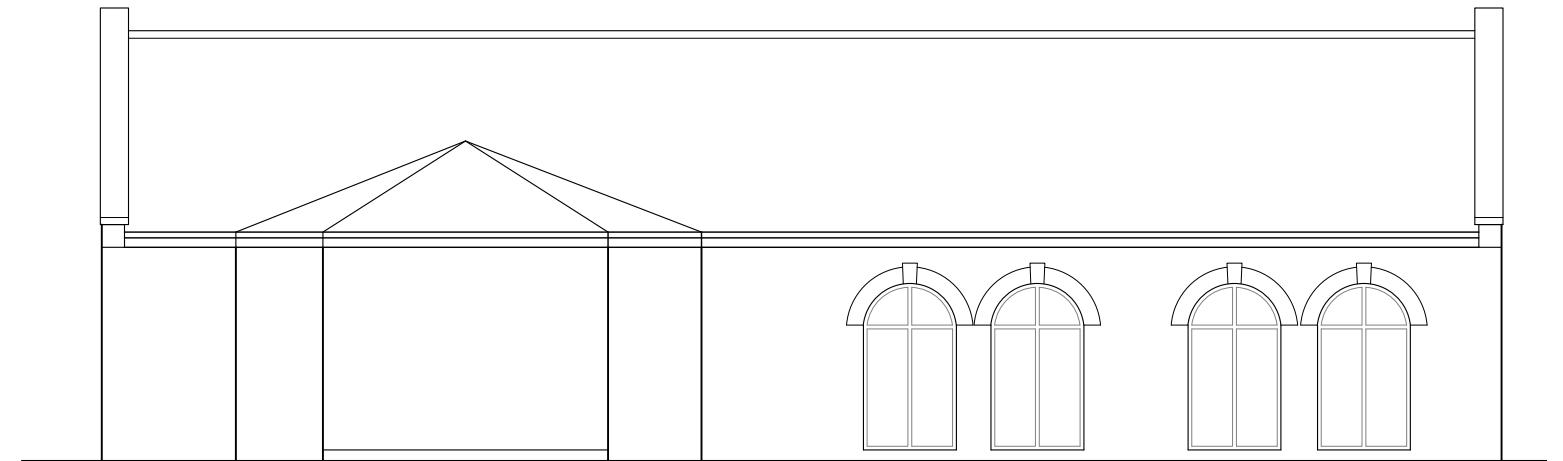


Elevation 12

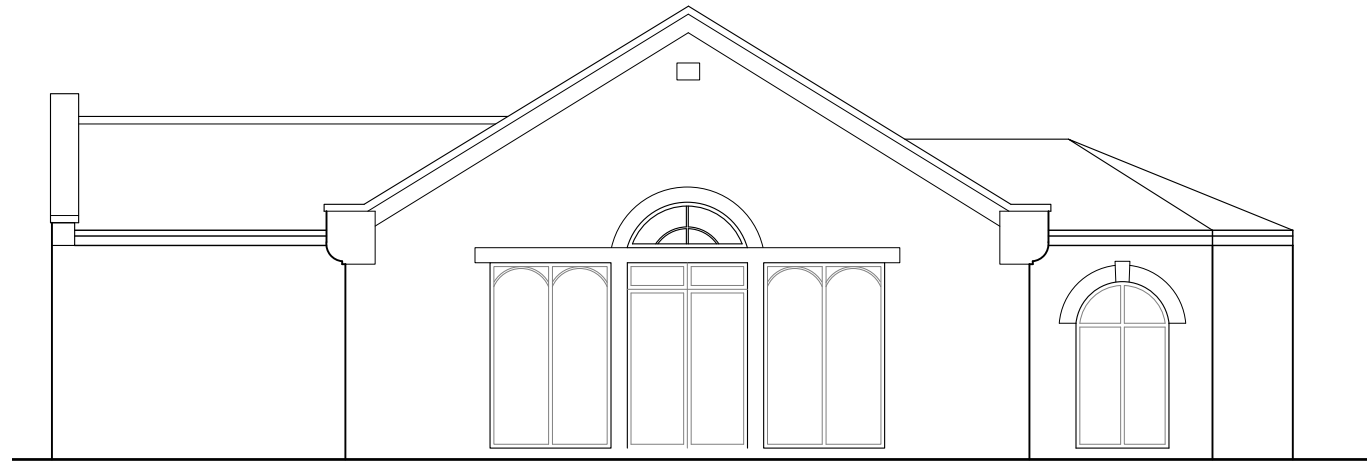


Elevation 9

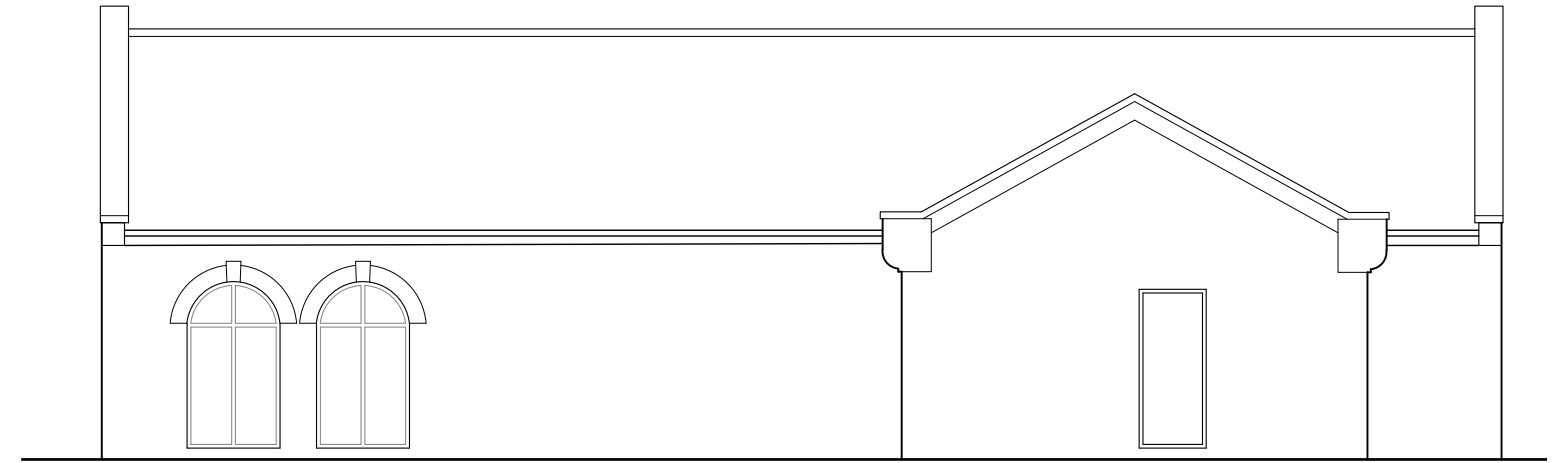

Elevation 10

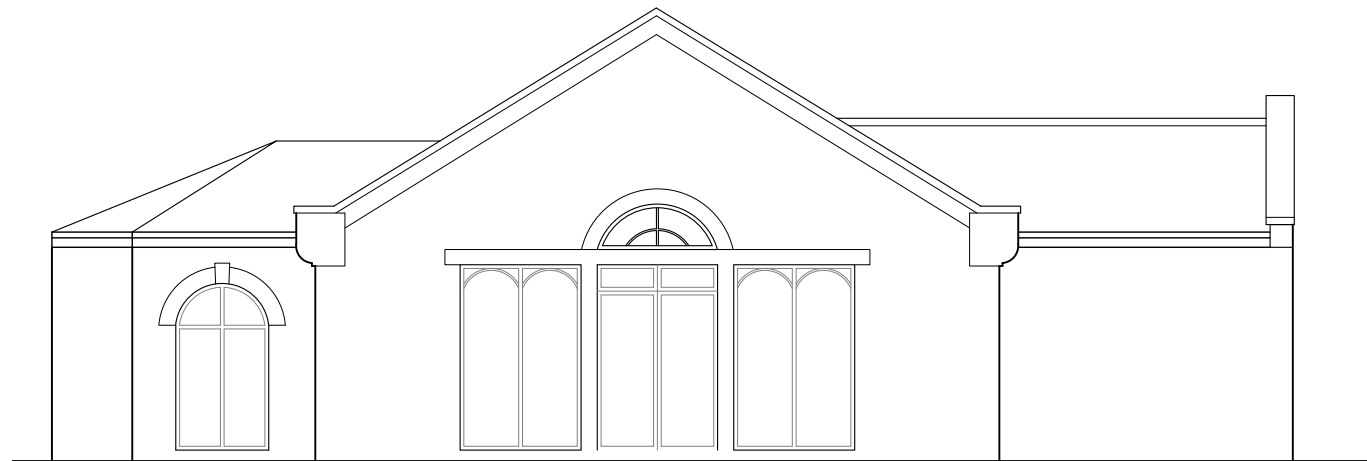


Elevation 11

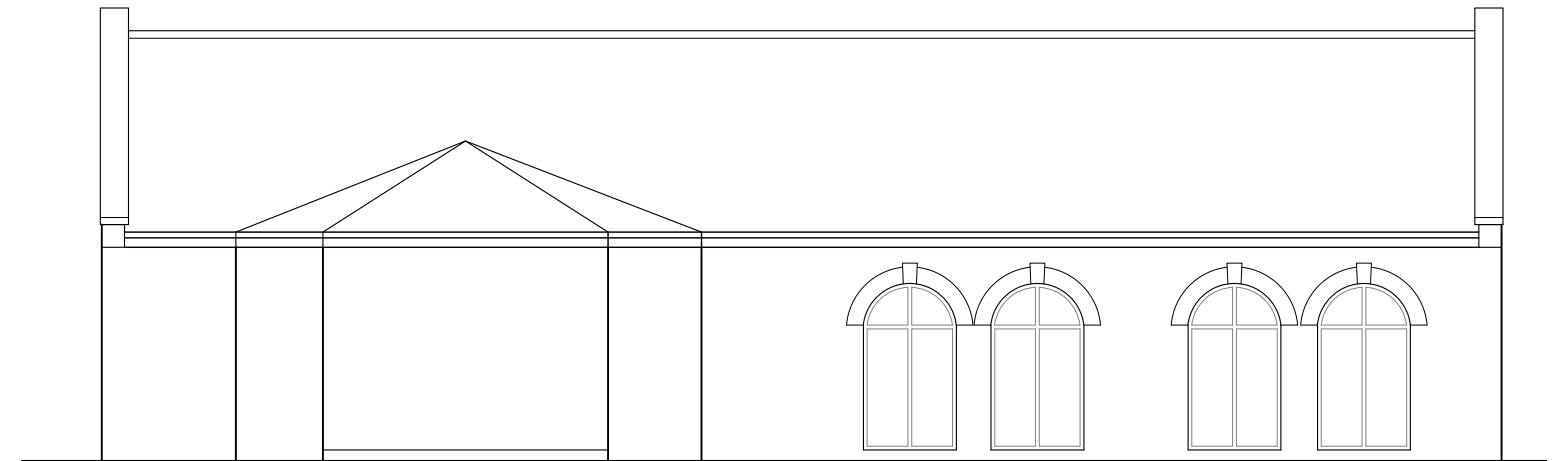

Elevation 12



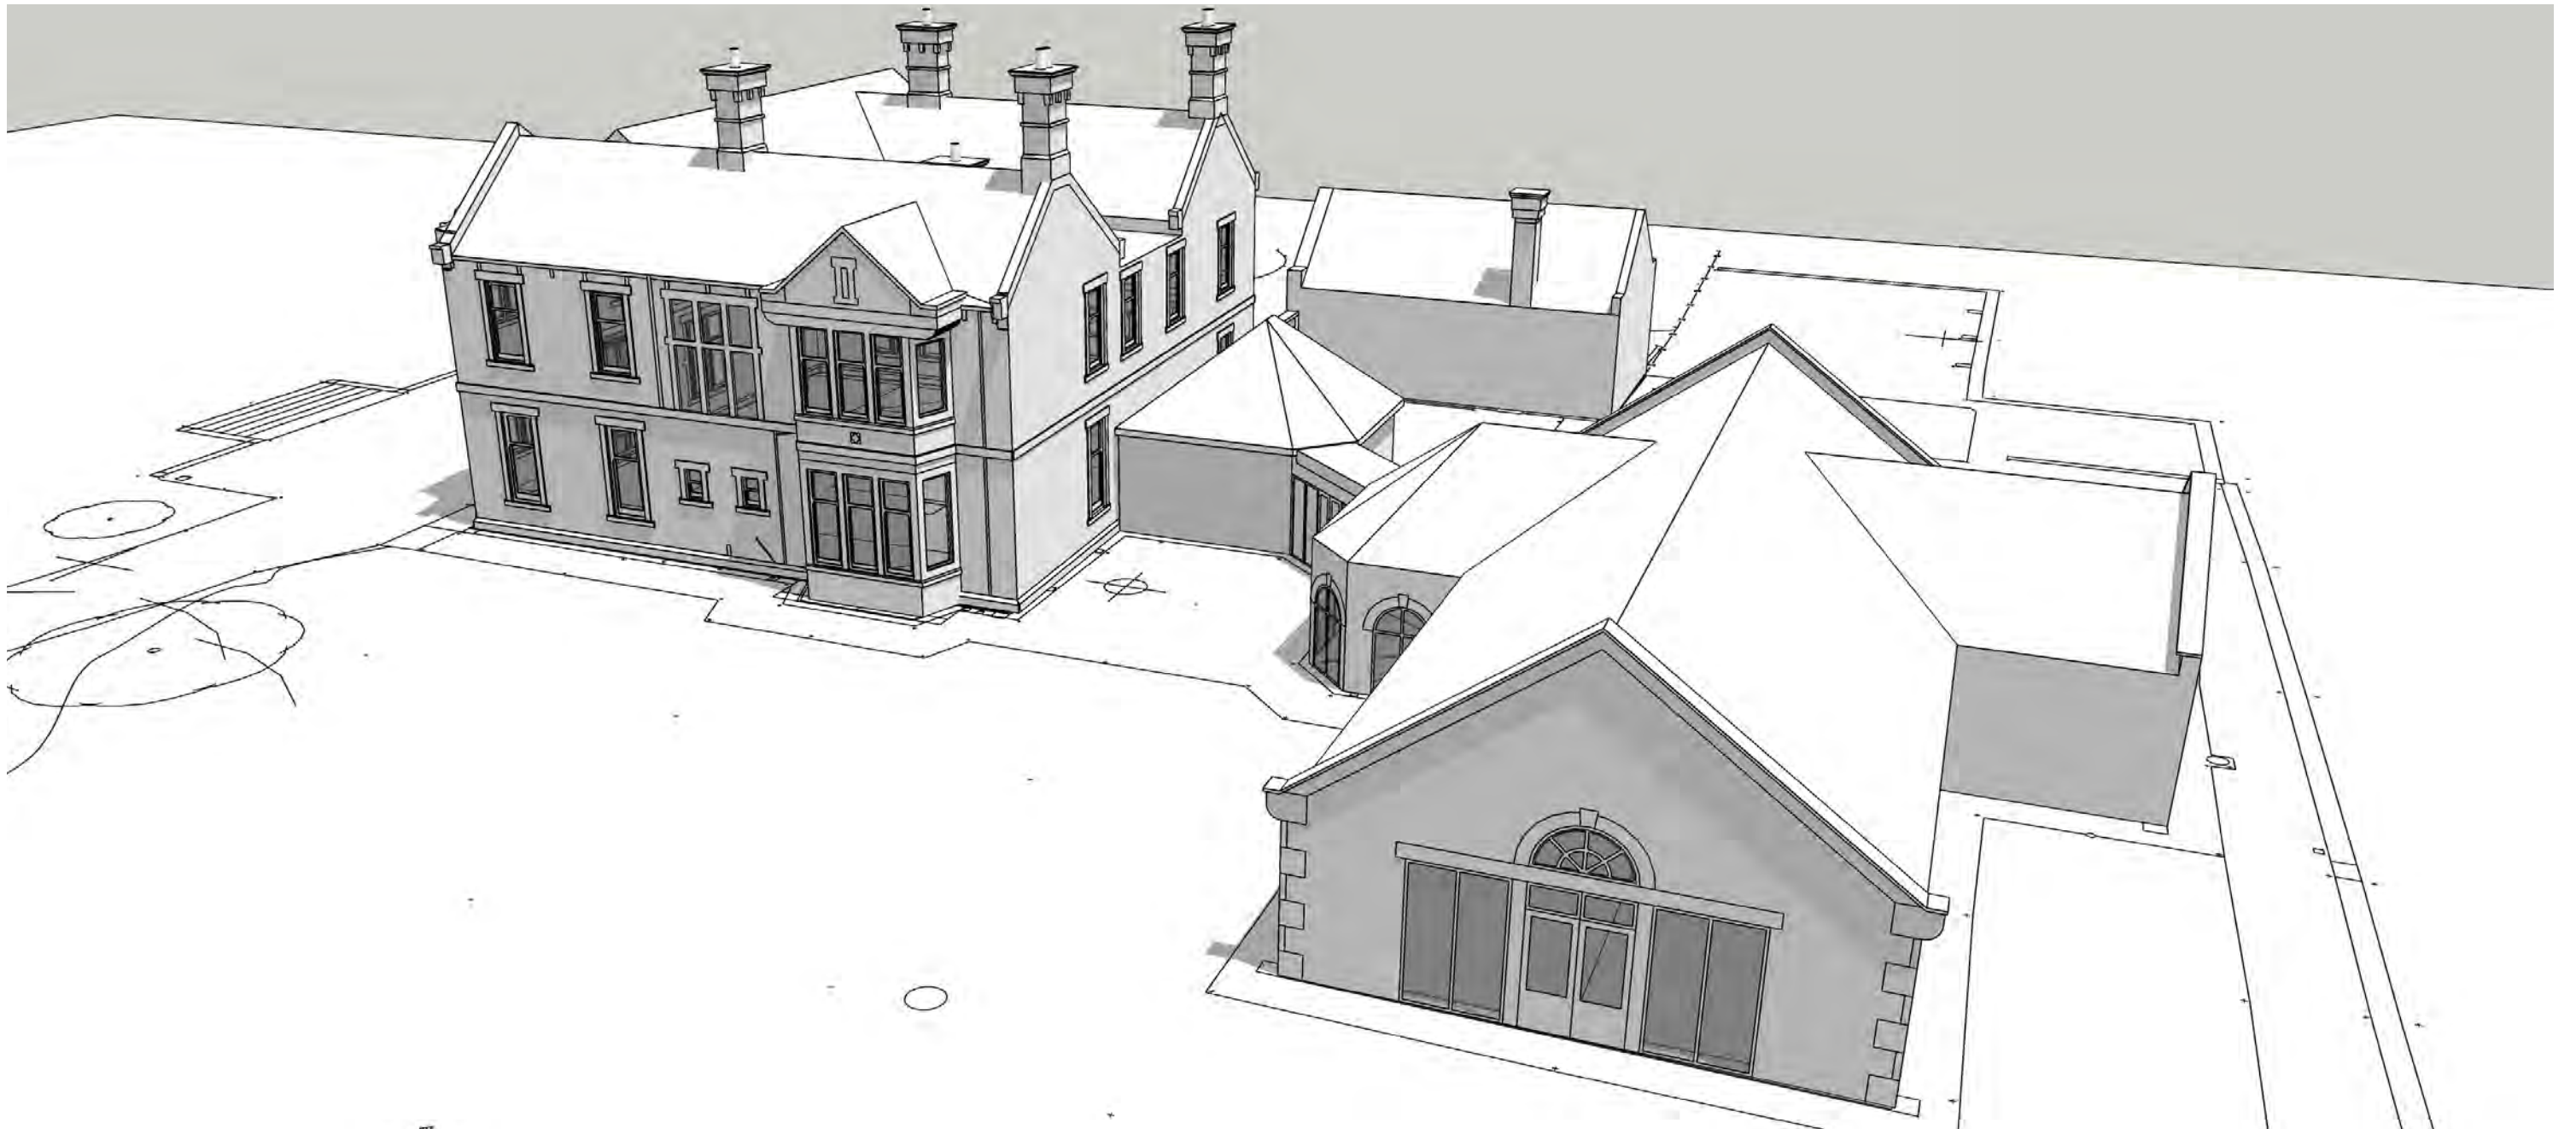















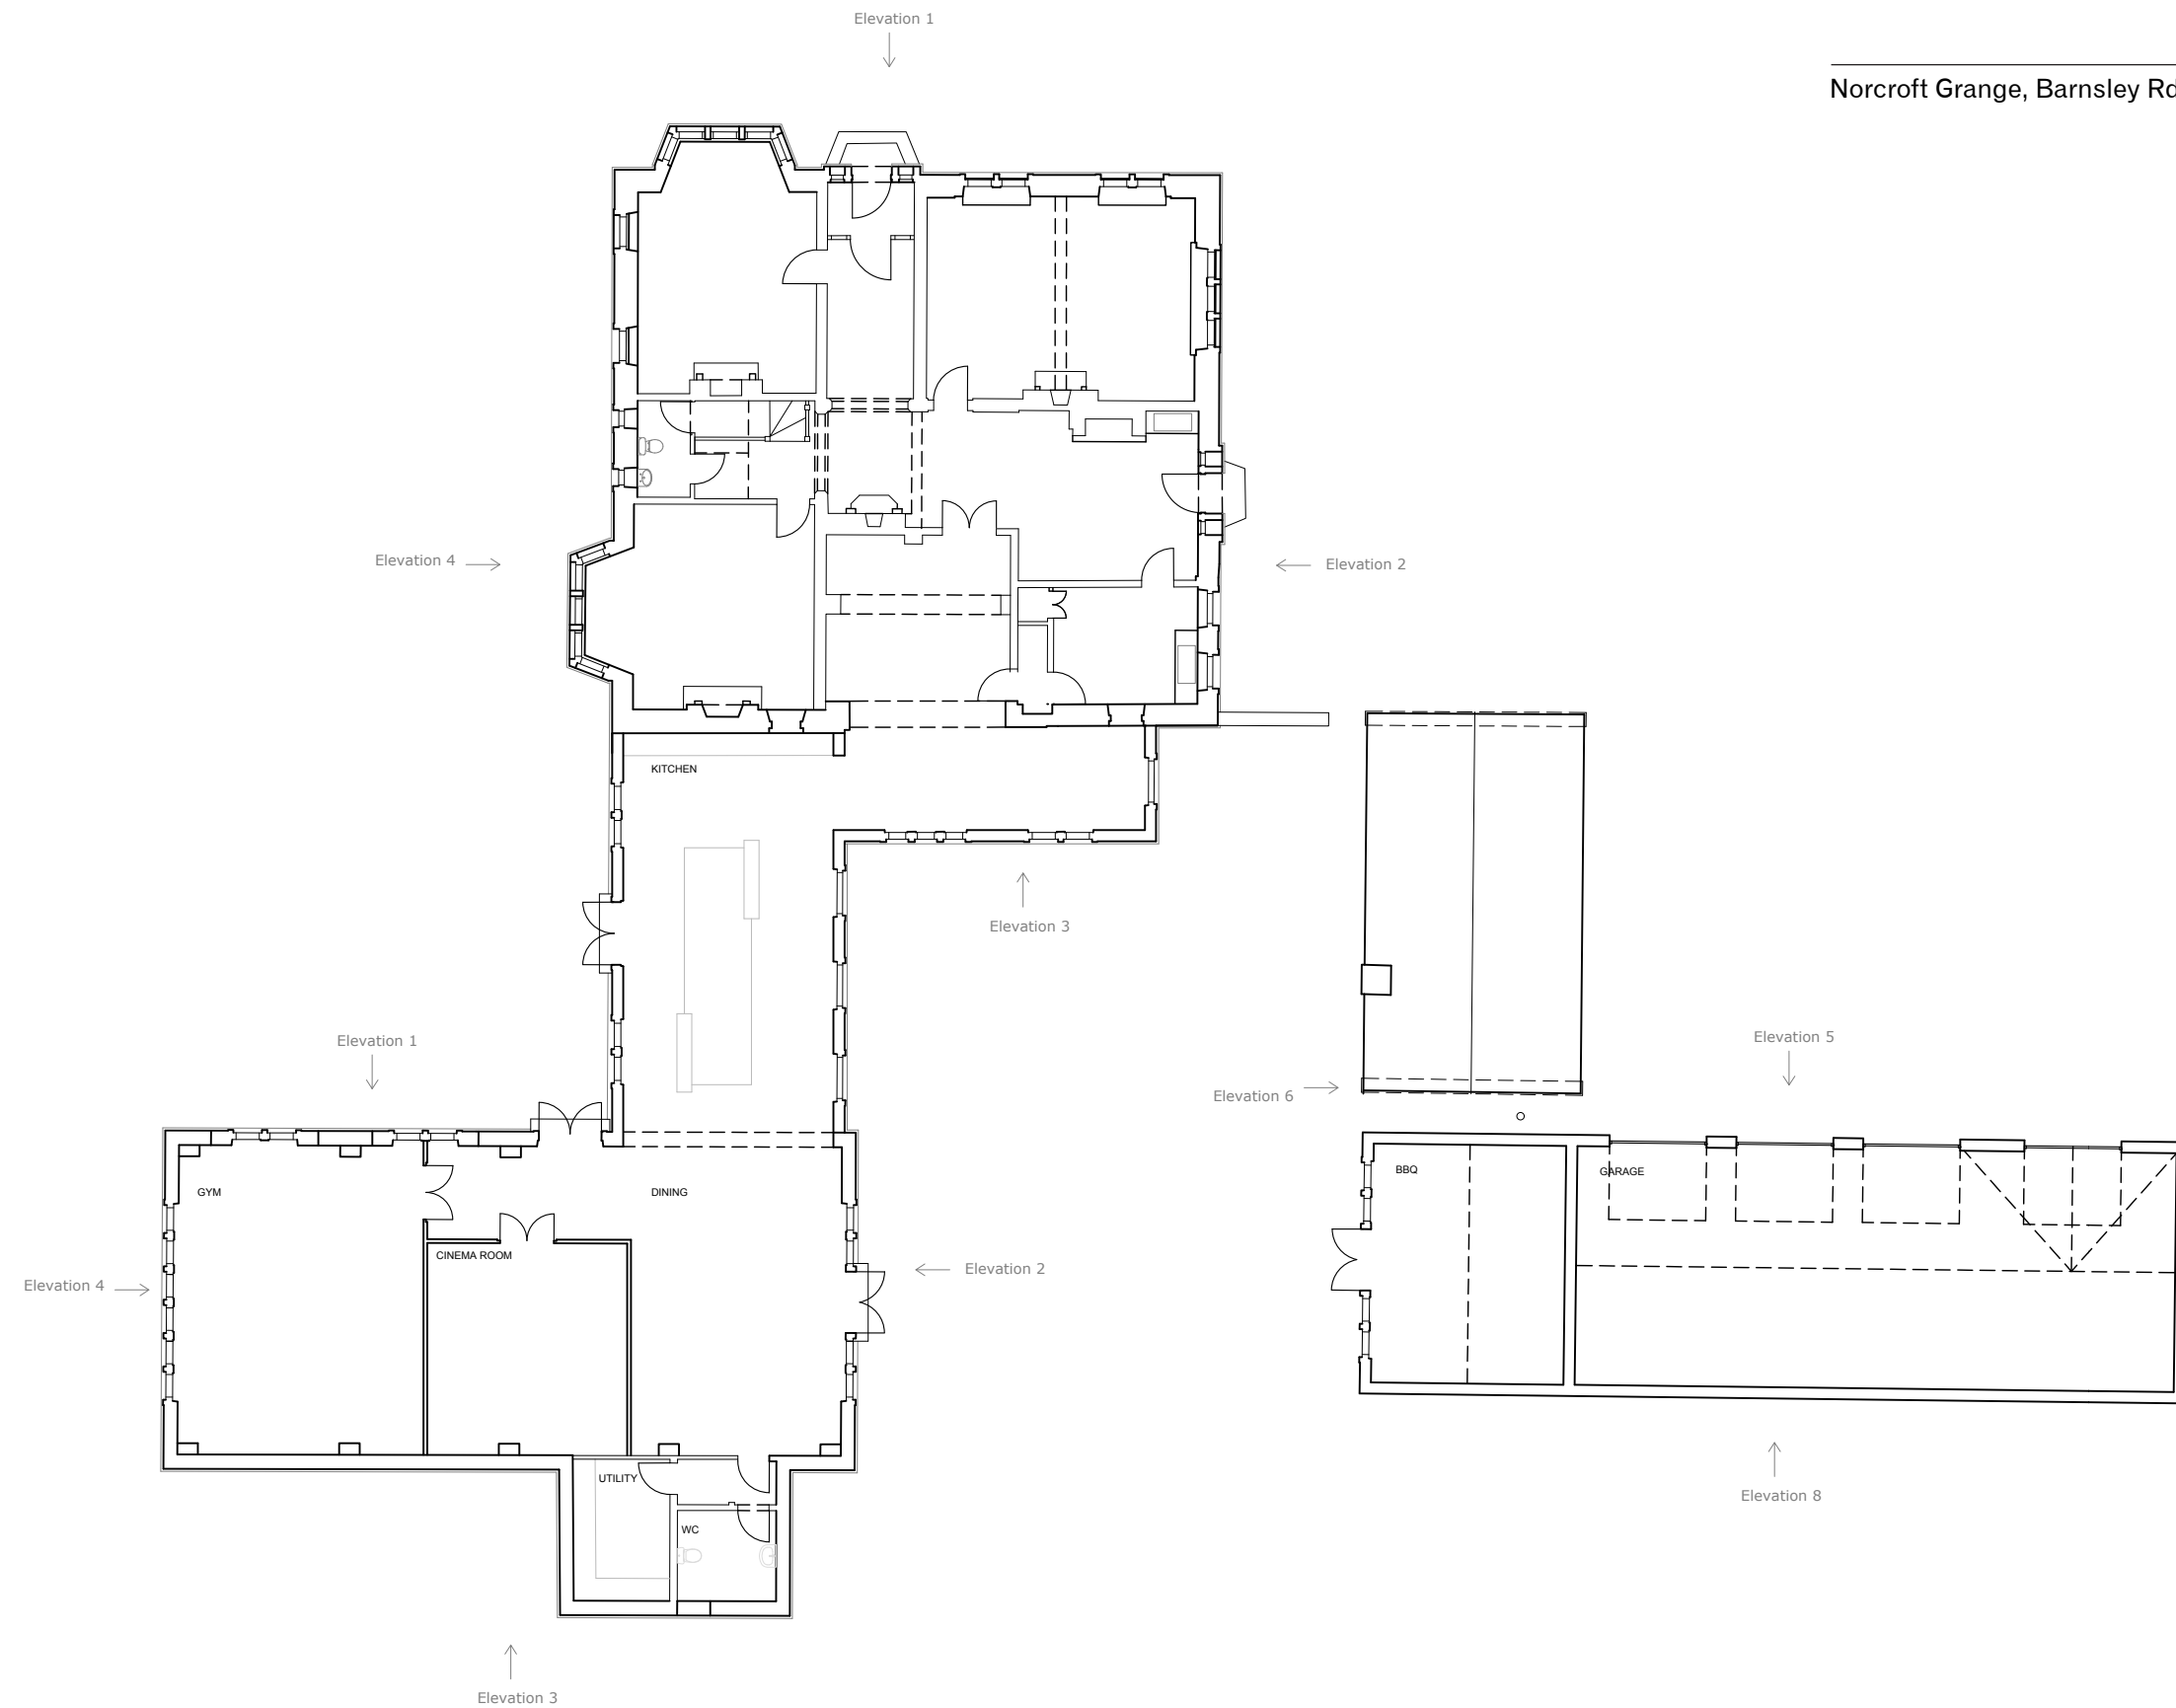

Proposed Ground Floor Plan 1:200



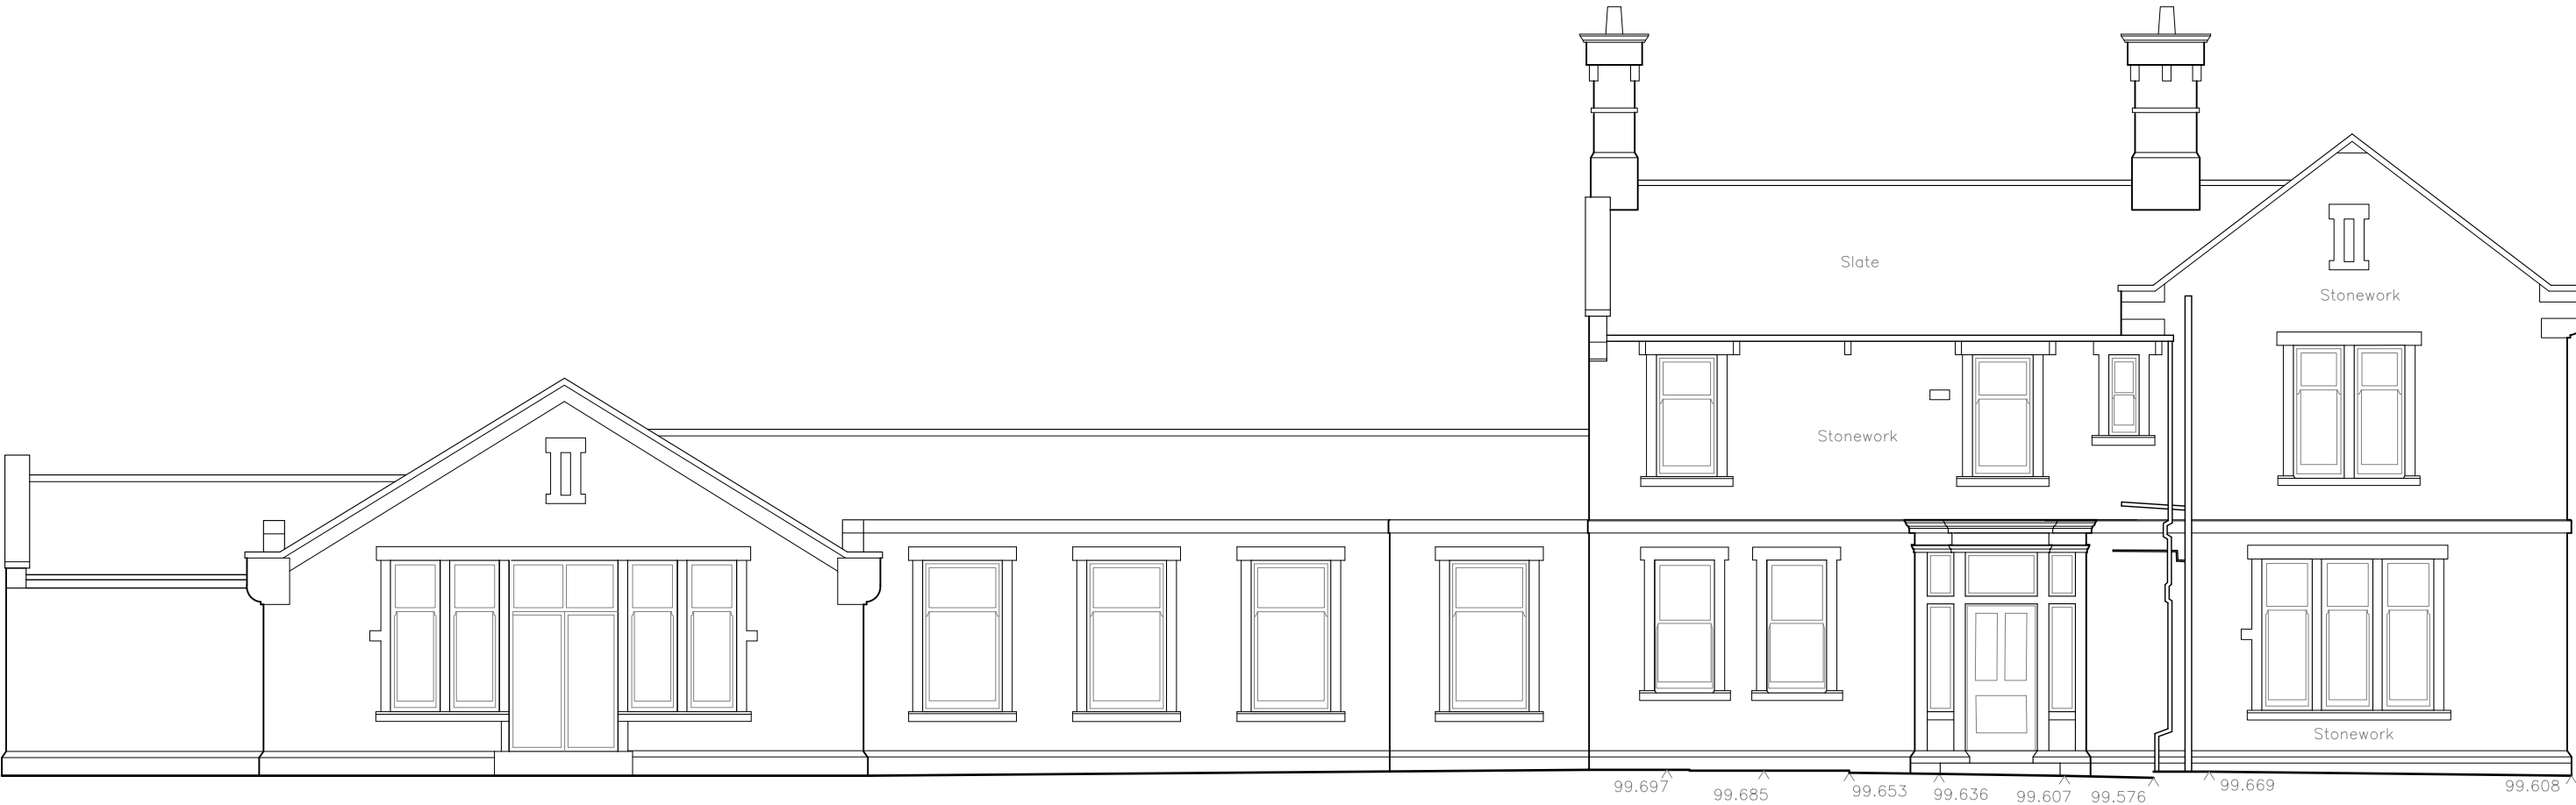


Elevation 2




Elevation 3



Elevation 4

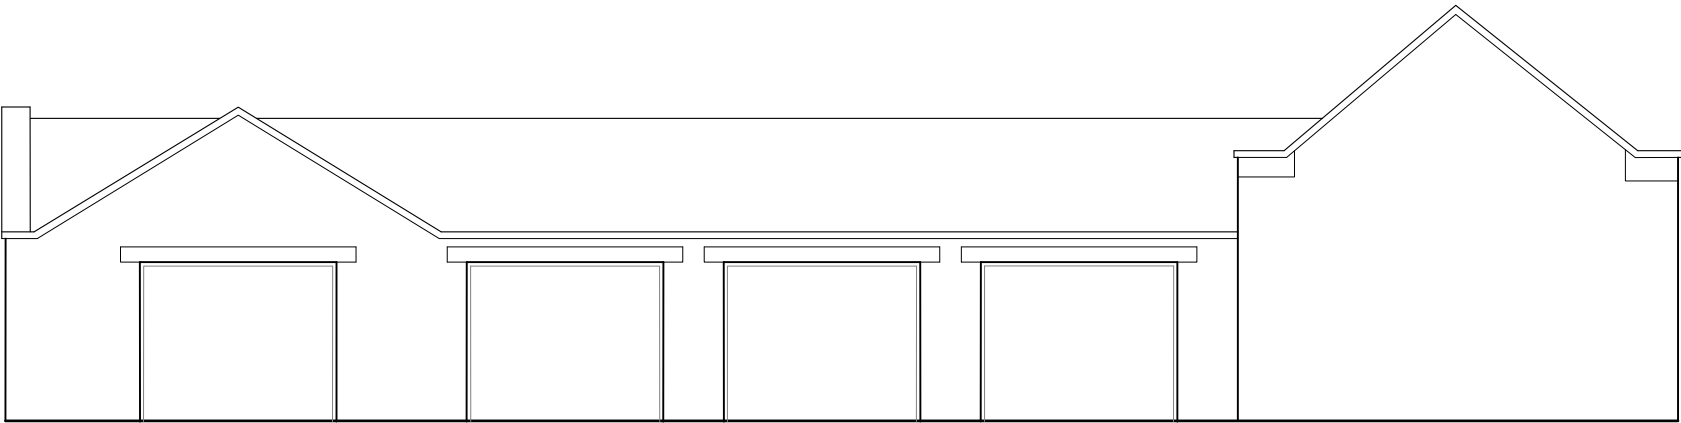


Elevation 5

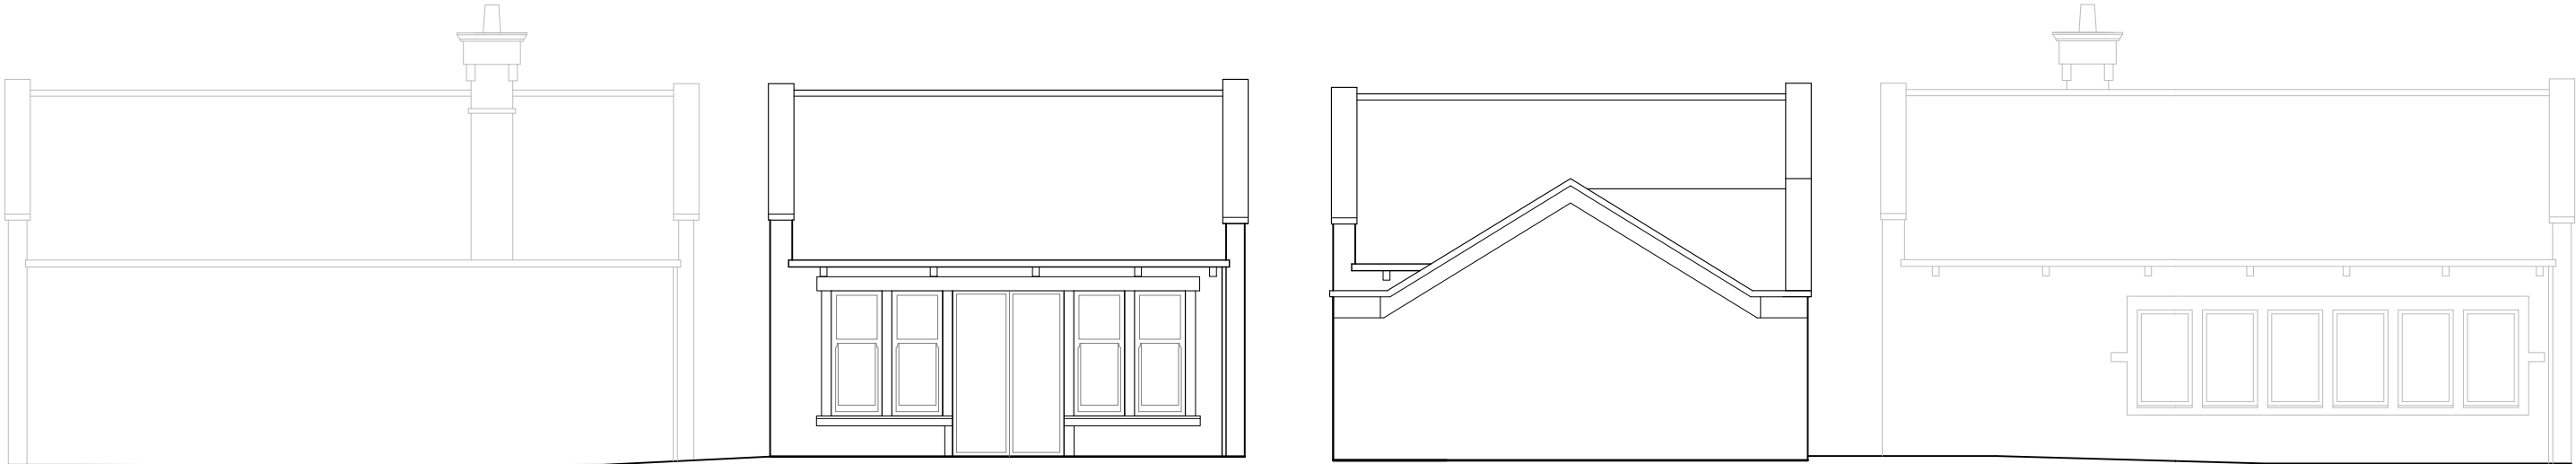

Elevation 6

Elevation 7

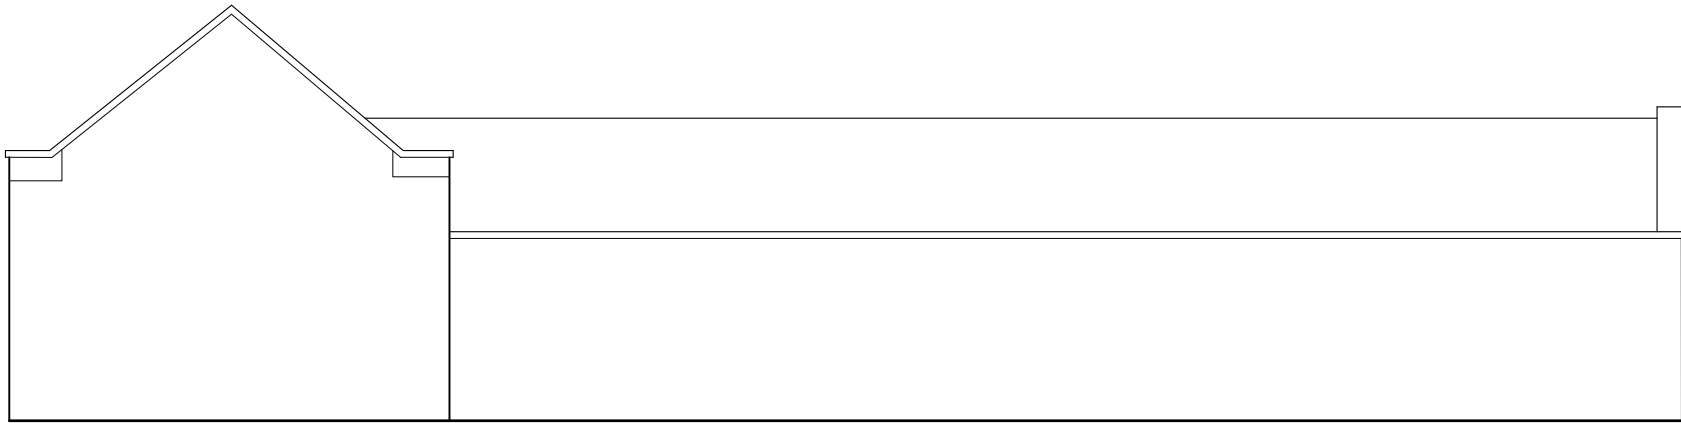

Elevation 8



