REVISION

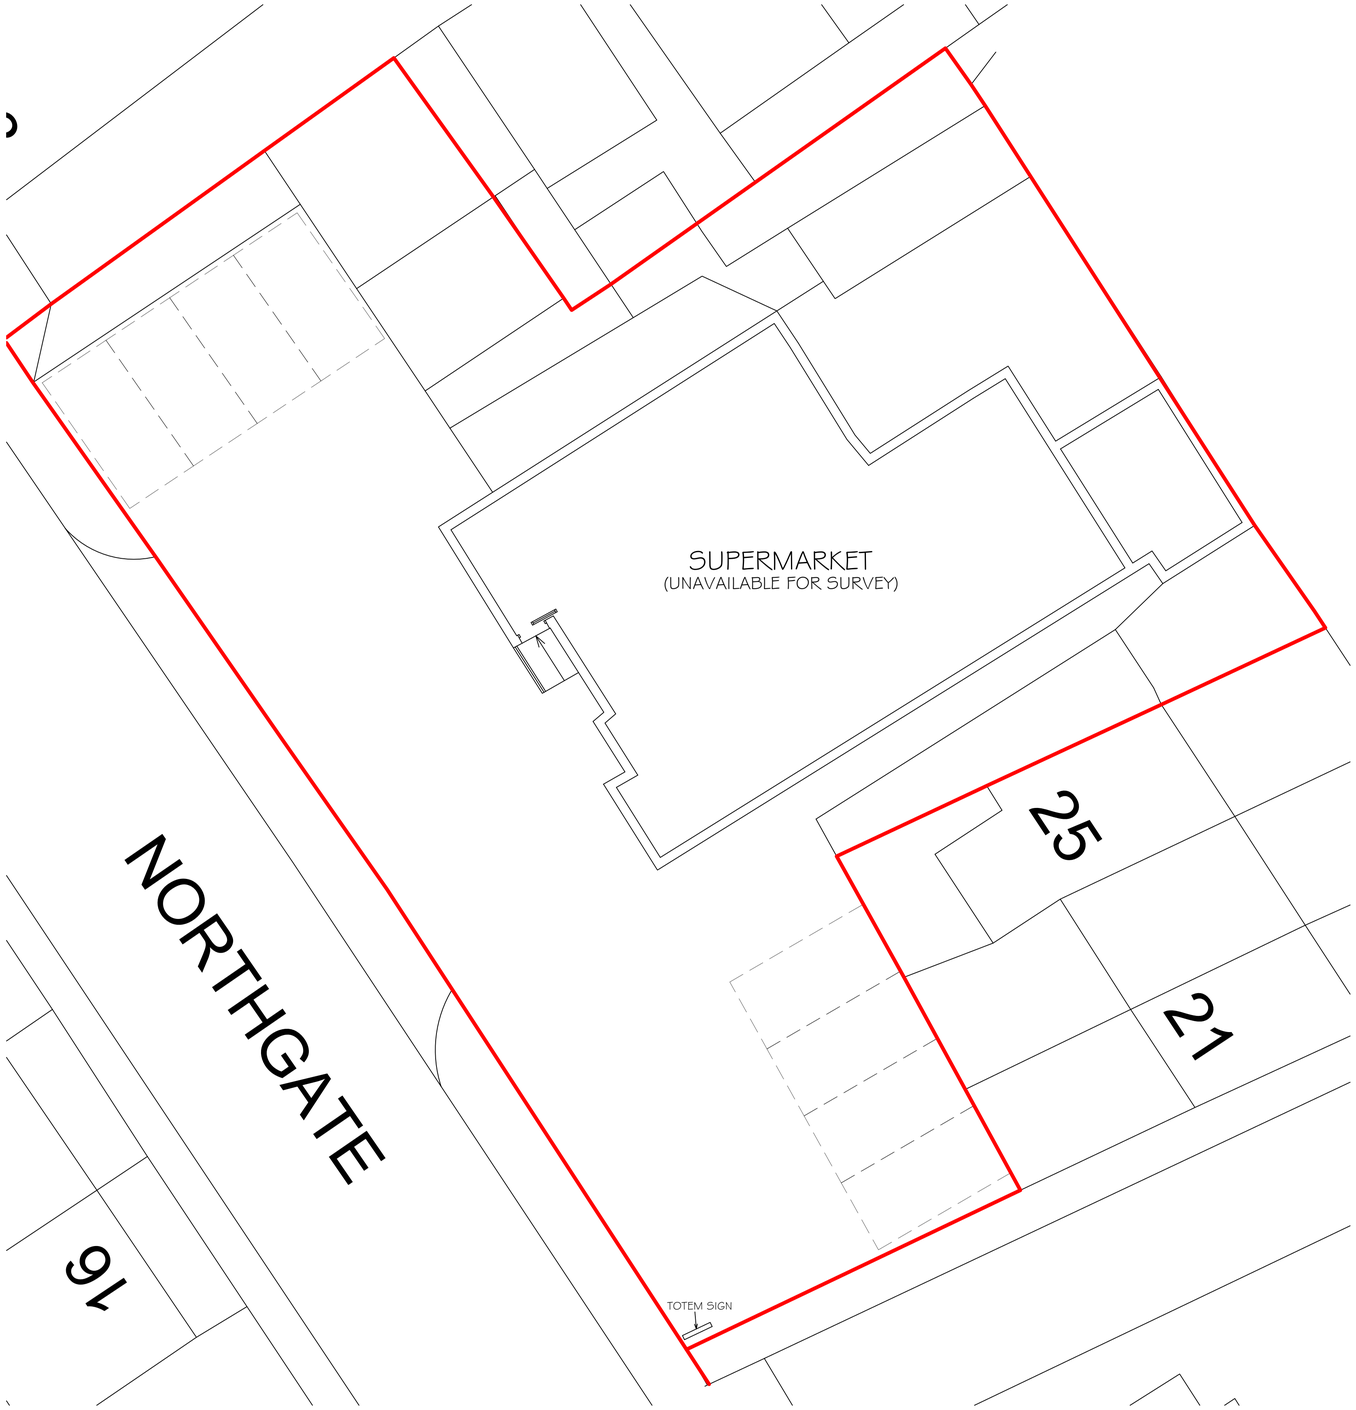

EXISTING PLAN @ 1:100 (UNAVAILABLE FOR SURVEY)

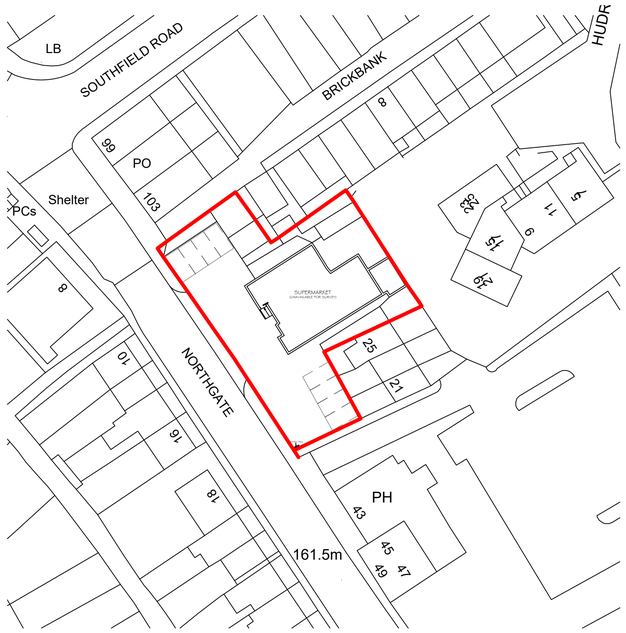

LOCATION PLAN @ 1:500

SCALE 1:500

0m 5 10 15 20 30 40 50

SCALE 1:100

0m 2 4 6 8 10

© THE CONTENTS OF THIS DRAWING REMAIN THE SOLE PROPERTY OF WELLSFIELD ASSOCIATES AND MUST NOT BE COPIED OR REPRODUCED WITHOUT PRIOR PERMISSION.

FULL SURVEY NOT CARRIED OUT, DRAWING PRODUCED USING INFORMATION SUPPLIED BY THE CLIENT

Wellsfield Associates

York House
Westview Drive
Rayleigh
Essex
SS6 7AU

project

19 NORTHGATE
ALMONDBURY
HUDDERSFIELD
HD5 8RX

EXISTING PLANS

date FEB 22	drawn MCK
scale 1:100/1:500 @A1	drg no. 3695-01