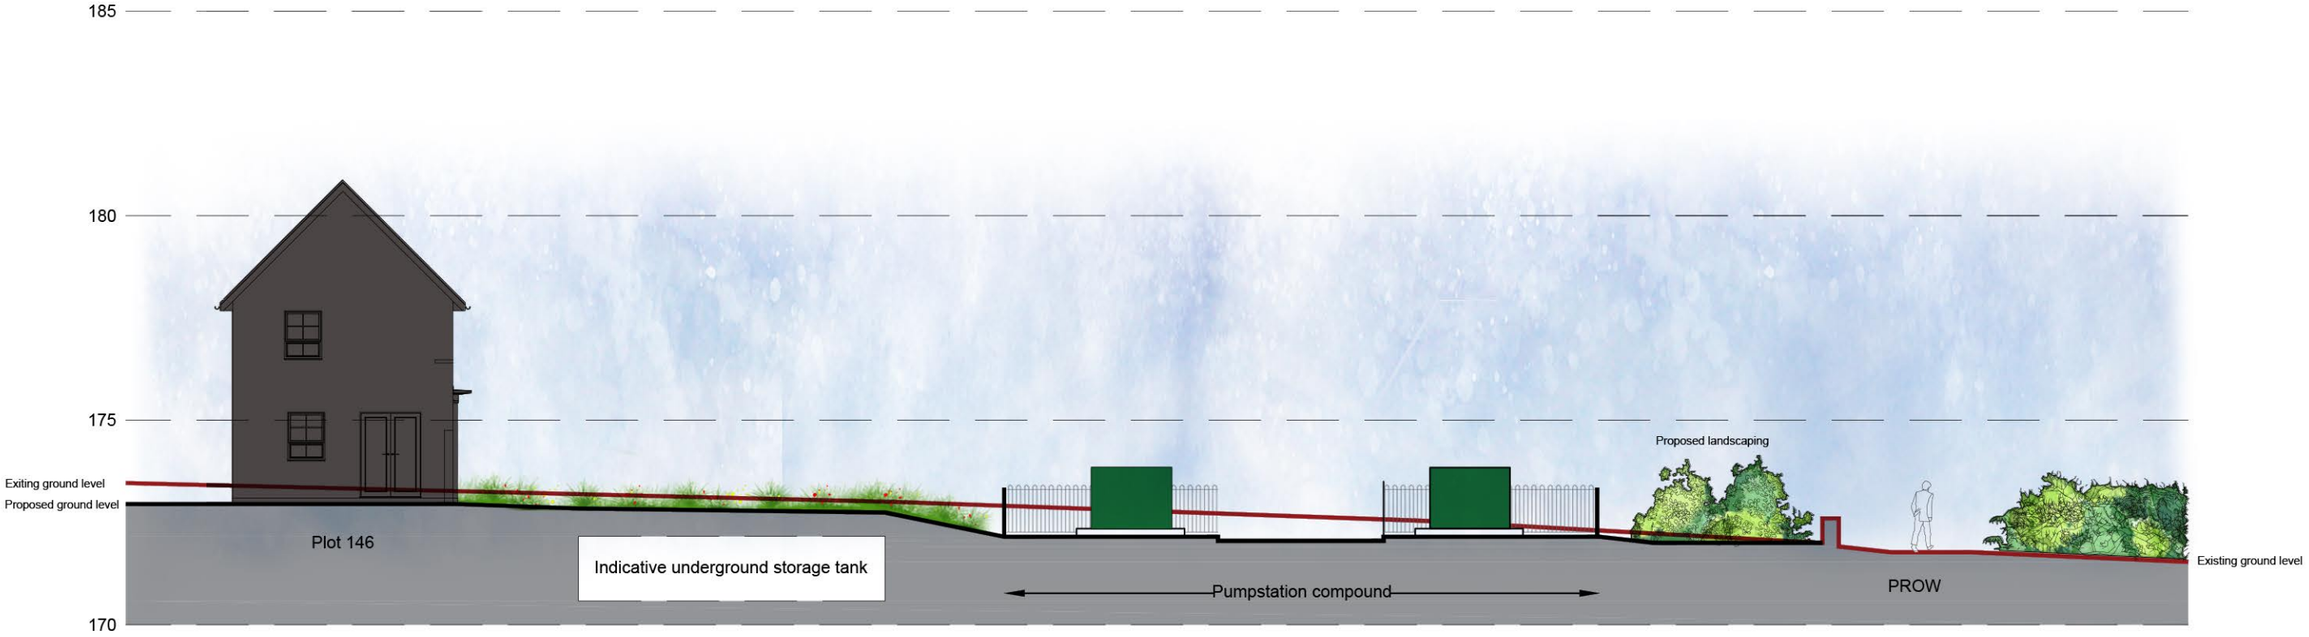

CROSS SECTION A-A

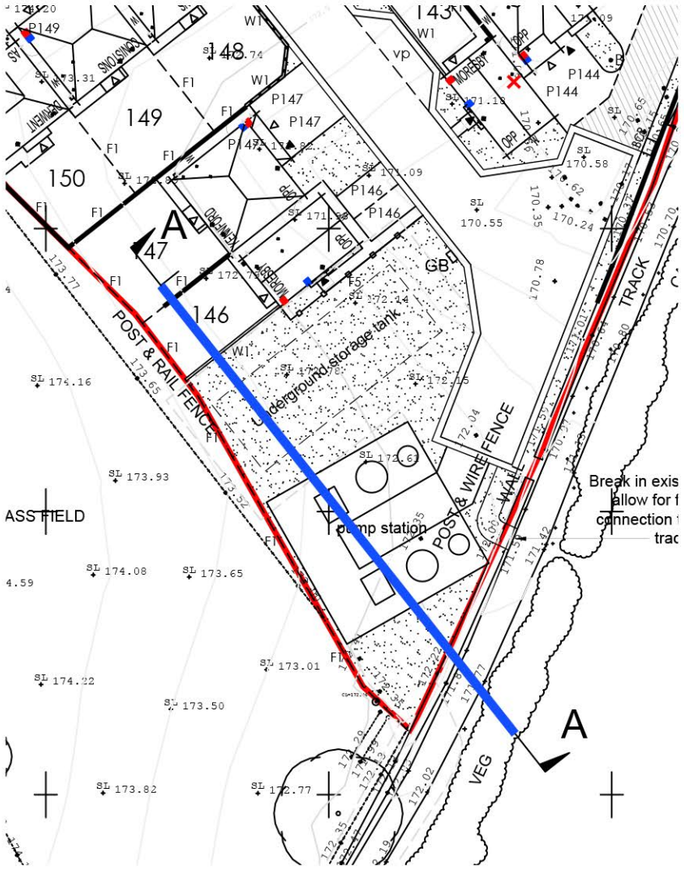

REV:	DESCRIPTION:	BY:	DATE:

STEN ARCHITECTURE

STEN Architecture Ltd
The Studio
Harrison Street
Wakefield
WF1 1PS
Tel: 01924 950985

Web: www.sten-architecture.co.uk
Twitter: @STEN_arch
Facebook: stenarchitectureltd
Linkedin: Sten Architecture

CLIENT: BARRATT HOMES

SITE: Meltham (Phase 2)

TITLE: Cross Section A-A

SCALE AT A3:	DATE:	DRAWN:	CHECKED:
1:200	26.02.21	TS	--
PROJECT NO: 1765	DRAWING NO: 1765.05		REVISION: --