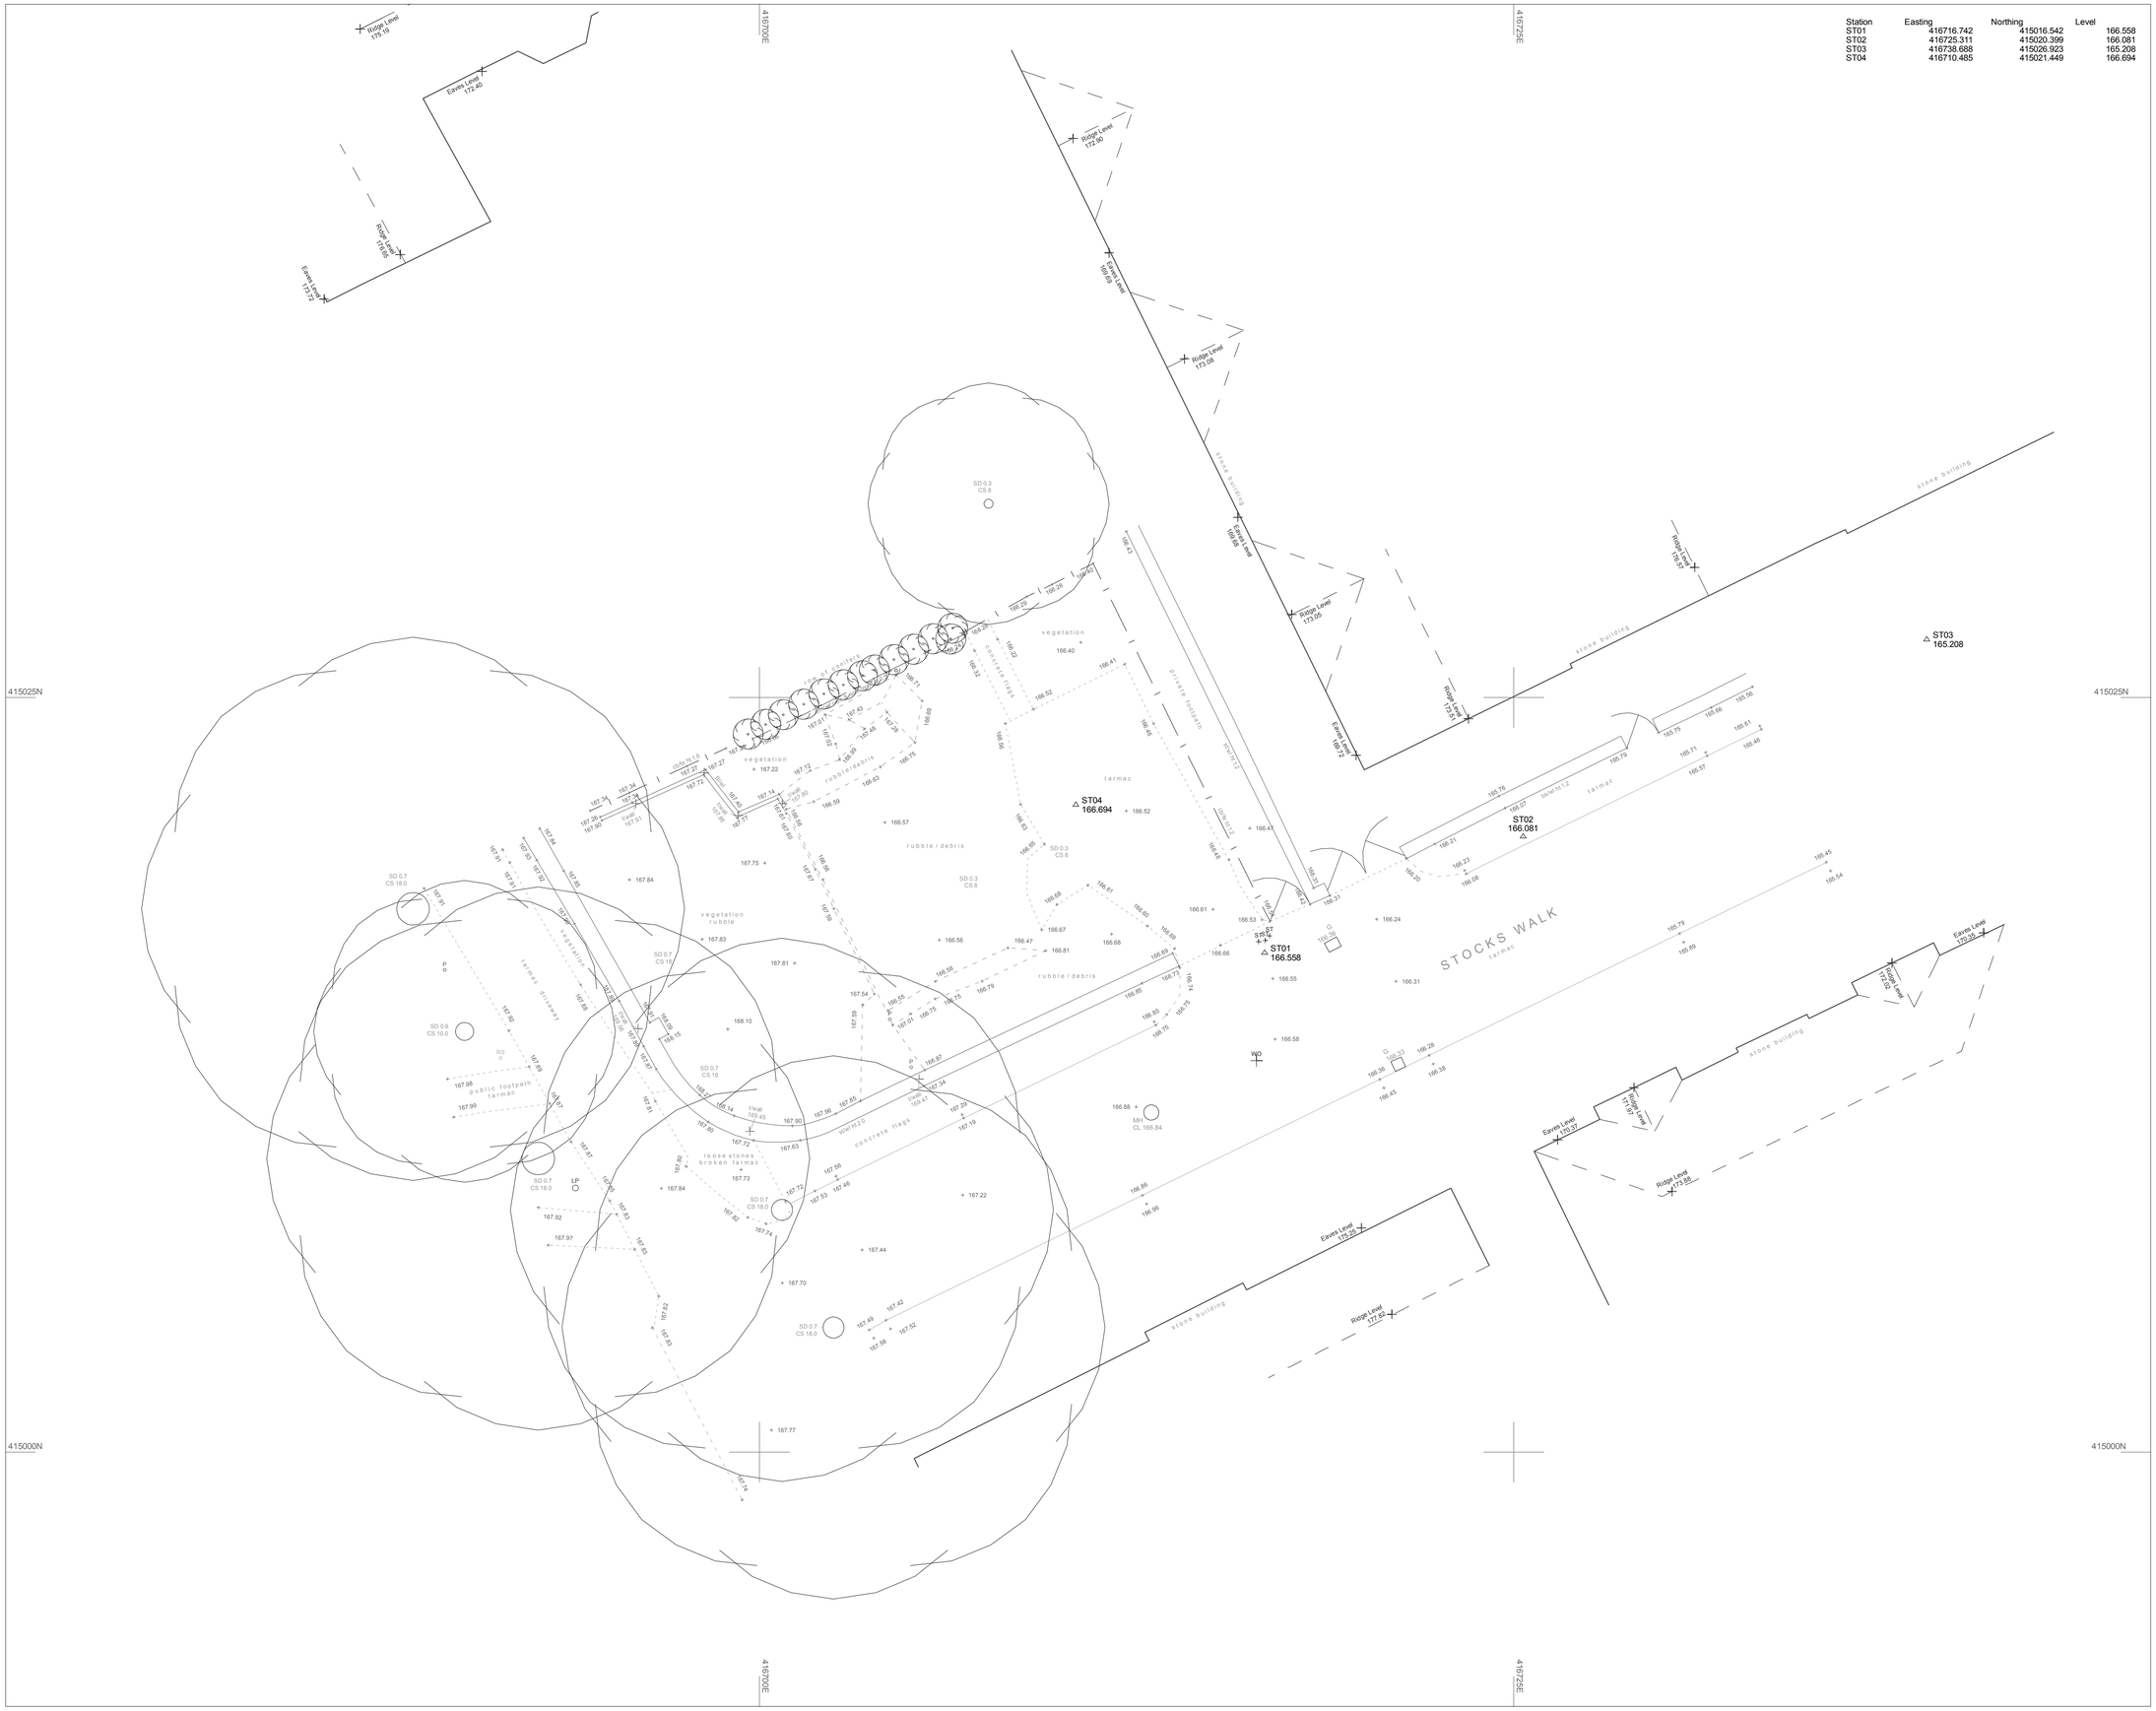

ABBREVIATIONS

AR	ASSUMED ROUTE	OSA	OUTSIDE SURVEY AREA
AV	AIR VALVE	P	POST / POLE
B	BOLLARD	RL	RIDGE LEVEL
BH	BOREHOLE	RE	RODDING EYE
BT	BRITISH TELECOM CHAMBER	RS	ROAD SIGN
CATV	CABLE TV	RWP	RAINWATER PIPE
CP	CABLE PIT	S	STAY
CL	COVER LEVEL	SC	STOP COCK
CR	CABLE RISER	SD	TREE STEM DIAMETER
CS	TREE CROWN SPREAD	ST	STOP TAP
DP	DOWN PIPE	SV	STOP VALVE
EL	EAVES LEVEL	SVP	SOIL VENT PIPE
EP	ELECTRICITY POLE	TC	TRAFFIC CONTROL
ER	EARTH ROD	TCB	TELEPHONE CALL BOX
FH	FIRE HYDRANT	TFR	TAKEN FROM RECORDS
FL	FLOOR LEVEL or FENCE LEVEL	TH	THRESHOLD LEVEL
FR	FLAT ROOF LEVEL	TL	TRAFFIC LIGHTS
G	GULLY	TP	TELEGRAPH POLE
GPR	TRACED BY G.P.R.	UTGA	UNABLE TO GAIN ACCESS
GV	GAS VALVE	UTL	UNABLE TO LOCATE
IC	INSPECTION CHAMBER	UTR	UNABLE TO RAISE
IL	INVERT LEVEL	UTS	UNABLE TO SURVEY
JB	JUNCTION BOX	UTT	UNABLE TO TRACE
KW	KERB WIER	WL	WATER LEVEL or WALL LEVEL
LB	LITTER BIN or LETTER BOX	VP	VENT PIPE
LP	LAMP POST	WM	WATER METER
MH	MANHOLE	WO	WASH OUT VALVE
NL	NOT LOCATED	WP	WATER PIPE
NT	NO TRACE		

WALLS

bk/wl	BRICK WALL
bl/wl	BLOCK WALL
st/wl	STONE WALL
co/wl	CONCRETE WALL
ds/wl	DRY STONE WALL
gb/wl	GABBION BASKETS
wall	GENERIC WALL

FENCES

pr/fe	PR/FE-POST & RAIL FENCE
bw/fe	BW/FE-BARBED WIRE FENCE
cb/fe	CB/FE-CLOSE BOARDED FENCE
ta/fe	TA/FE-TIMBER PALISADE FENCE
pm/fe	PM/FE-POST & MESH FENCE
pw/fe	PW/FE-POST & WIRE FENCE
tp/fe	TP/FE-TIMBER PANEL FENCE
cp/fe	CP/FE-CONCRETE PANEL FENCE
mp/fe	MP/FE-METAL PALISADE FENCE
mr/fe	MR/FE-METAL RAILING FENCE
	GENERAL FENCE

All services to be field verified.

This drawing and the information contained within has been issued in confidence and remains the Copyright of CT Surveys Ltd.

Disclosure of this information to Third Parties and unauthorised copying or replication of data is forbidden without gaining approval from CT Surveys Ltd.

CT SURVEYS IS A MEMBER OF:

THE SURVEY ASSOCIATION

constructionline

SURVEY NOTES:

The survey is fitted to OSGB36 National Grid and Level Datum using RTK GPS, with OSGM15 Model Transformation and has been drawn at a scale factor of 1.000

Due to the scale factor any setting out or design works should strictly use the control co-ordinates as shown on the drawing.

If manhole invert levels / basic drainage information is shown on this drawing, this will have been surveyed from observation only.
If any drainage becomes critical to design we advise that a full utility survey is carried out to verify any drainage information shown on this drawing.

SURVEY REVISIONS

PREVIOUS DWG NO:	
REVISION NO:	
DATE:	

REVISION NOTES:

LAYOUT VIEWS

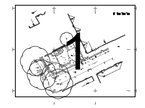

CT SURVEYS
TOPO · SCAN · UAV · BIM

UNIT 5
KILLINGBECK COURT
LEEDS
LS14 6FD

TEL : 0113 44 00 435
MOB : 07949 195764
EMAIL : MAIL@CT-SURVEYS.COM
WEBSITE : WWW.CT-SURVEYS.COM

© COPYRIGHT CT SURVEYS LTD. REPRODUCTION OF THIS INFORMATION IS PROHIBITED WITHOUT WRITTEN AUTHORITY FROM CT SURVEYS LTD.

CLIENT:

CadVis3D

PROJECT TITLE:

Former Garage Site
Stocks Walk, Almondbury, HD5 8XB
Topographical Survey

DRAWING NUMBER:

4893BM/1 revA

SCALE: 1:100 @ A1	SURVEY DATE: July 2020	
LEVEL DATUM: OSGB by GPS	GRID DATUM: OSGB fixed at ST02	
BENCH MARK USED: Nail at ST02 surveyed by GPS	BM VALUE: 166.081m	SHEET NUMBER: 1 of 1