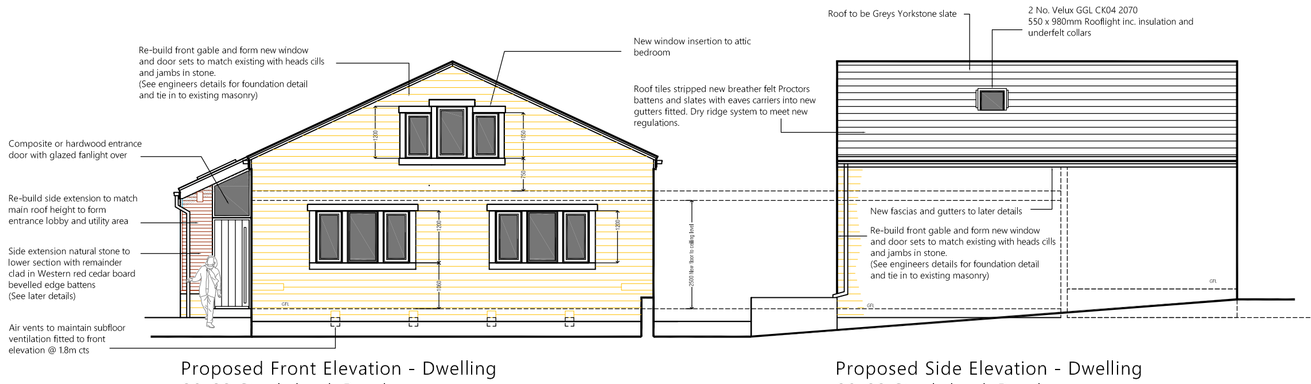

Proposed Front Elevation - Dwelling
80-82 Stocksbank Road

Proposed Side Elevation - Dwelling
80-82 Stocksbank Road

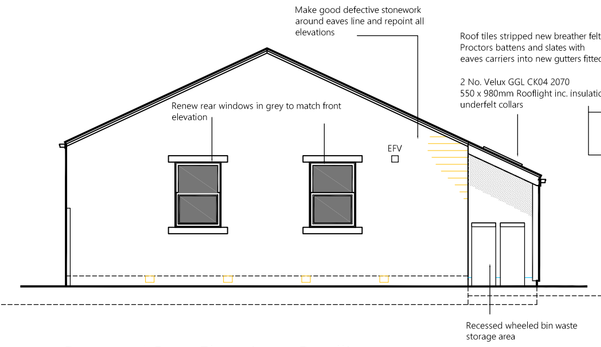

Proposed Rear Elevation - Dwelling
80-82 Stocksbank Road

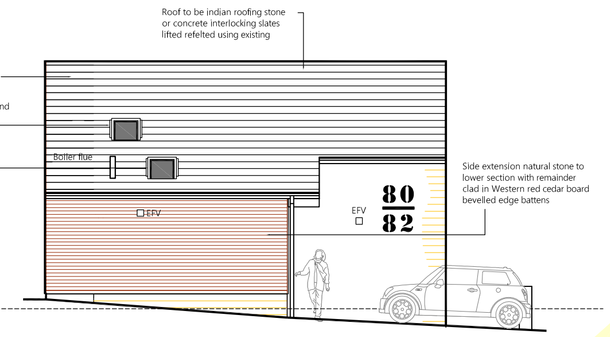

Proposed Side Elevation - Dwelling
80-82 Stocksbank Road

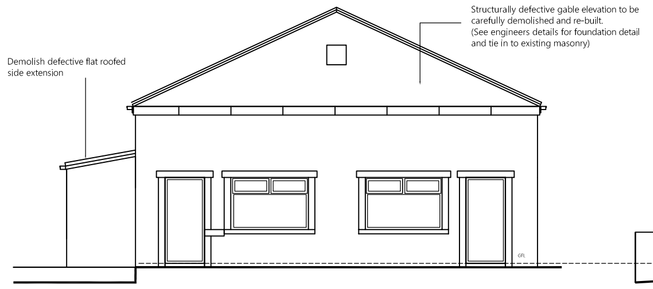

Existing Front Elevation - Offices
80-82 Stocksbank Road

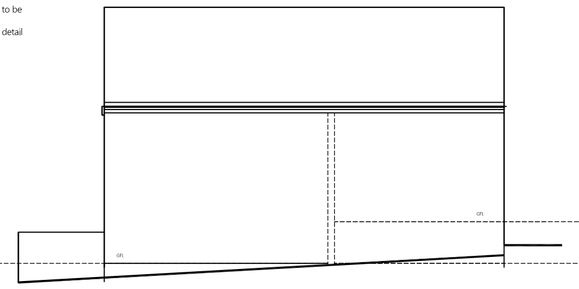

Existing Side Elevation - Offices
80-82 Stocksbank Road

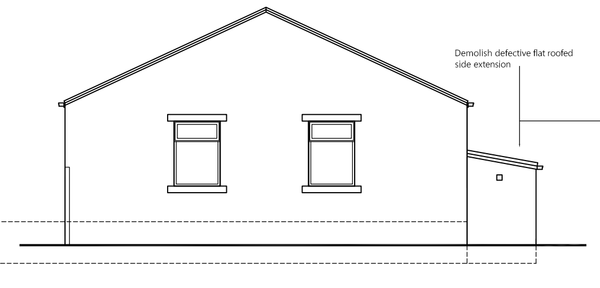

Existing Rear Elevation - Offices
80-82 Stocksbank Road

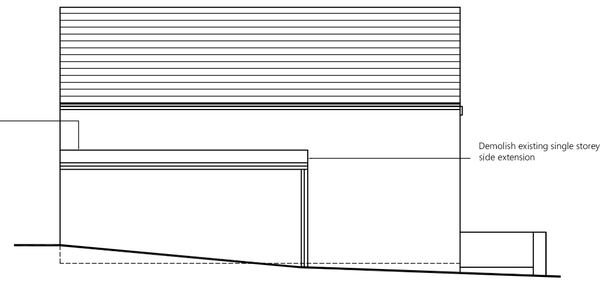

Existing Side Elevation - Offices
80-82 Stocksbank Road

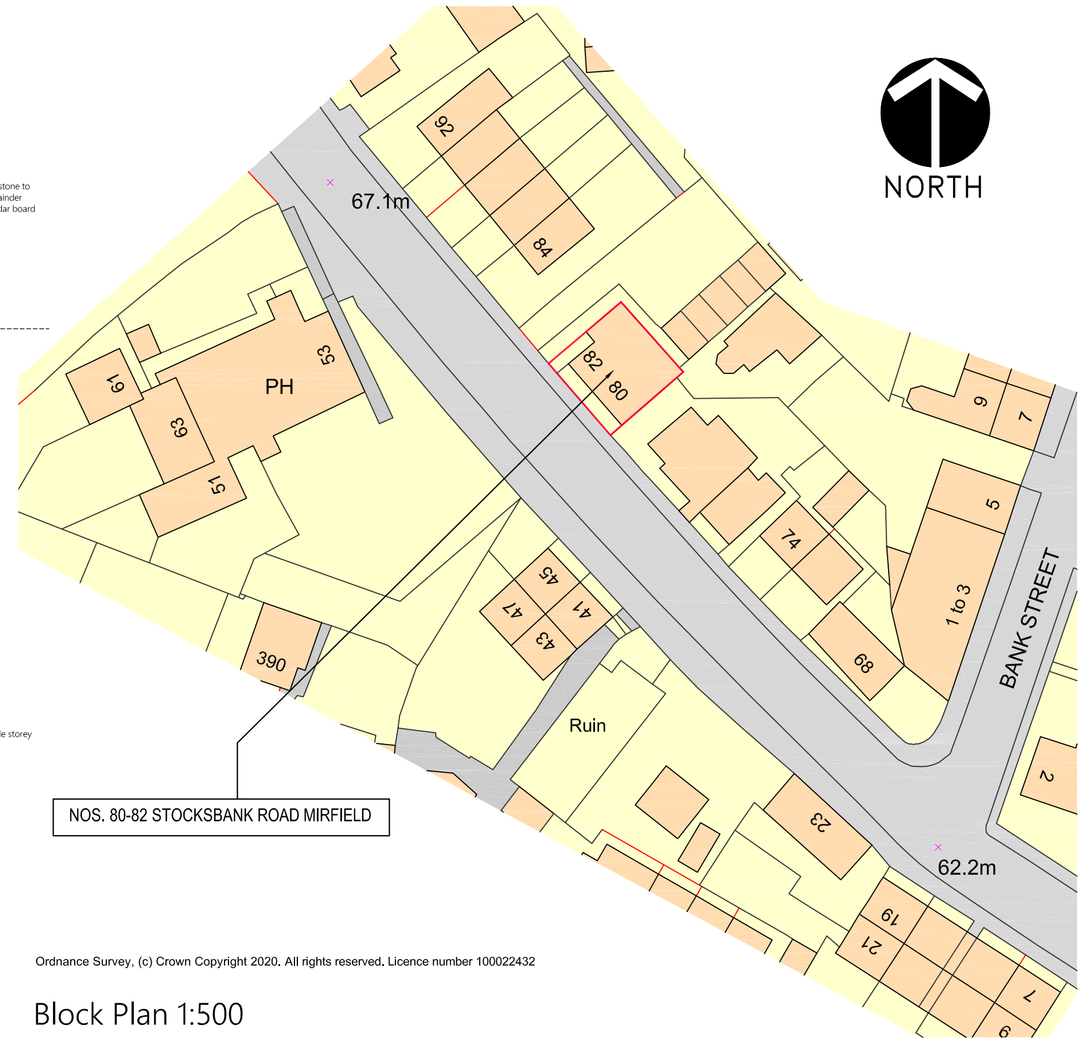

Ordnance Survey, (c) Crown Copyright 2020. All rights reserved. Licence number 100022432

Block Plan 1:500

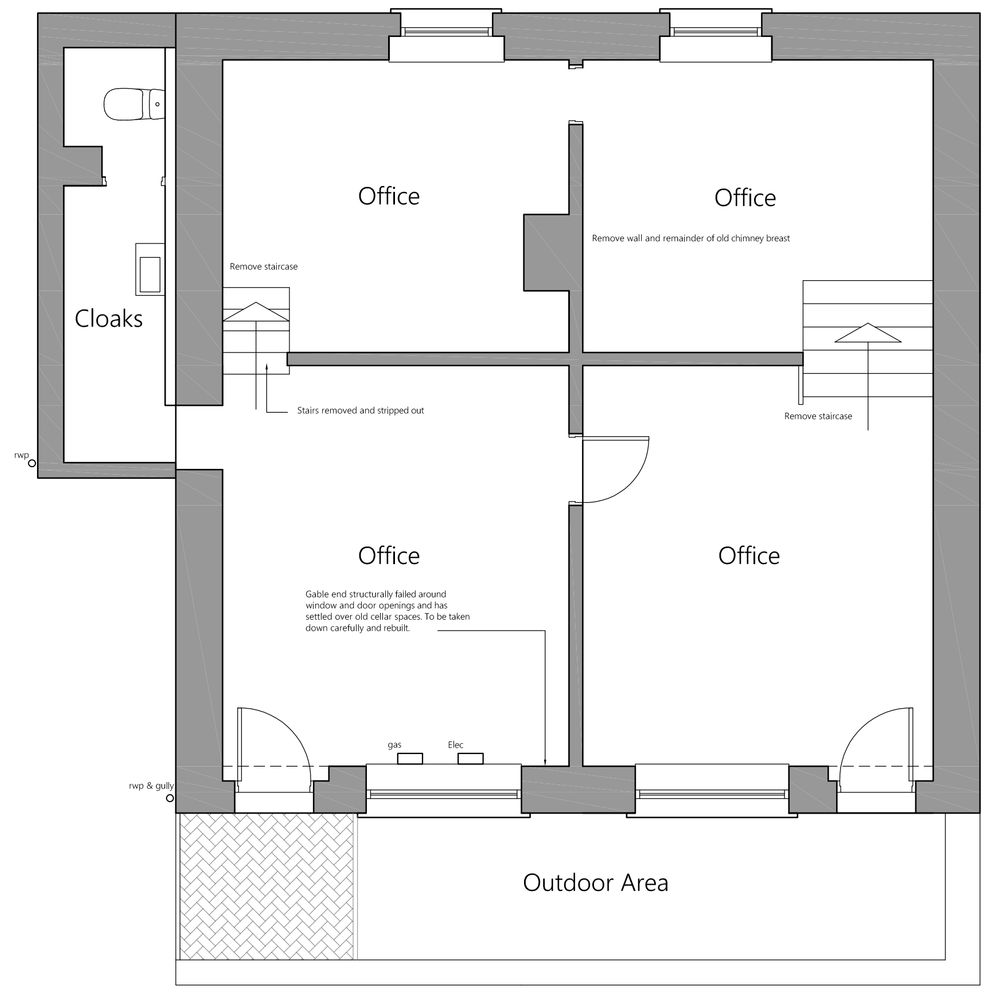

Existing Ground Floor Layout
80-82 Stocksbank Road, Mirfield

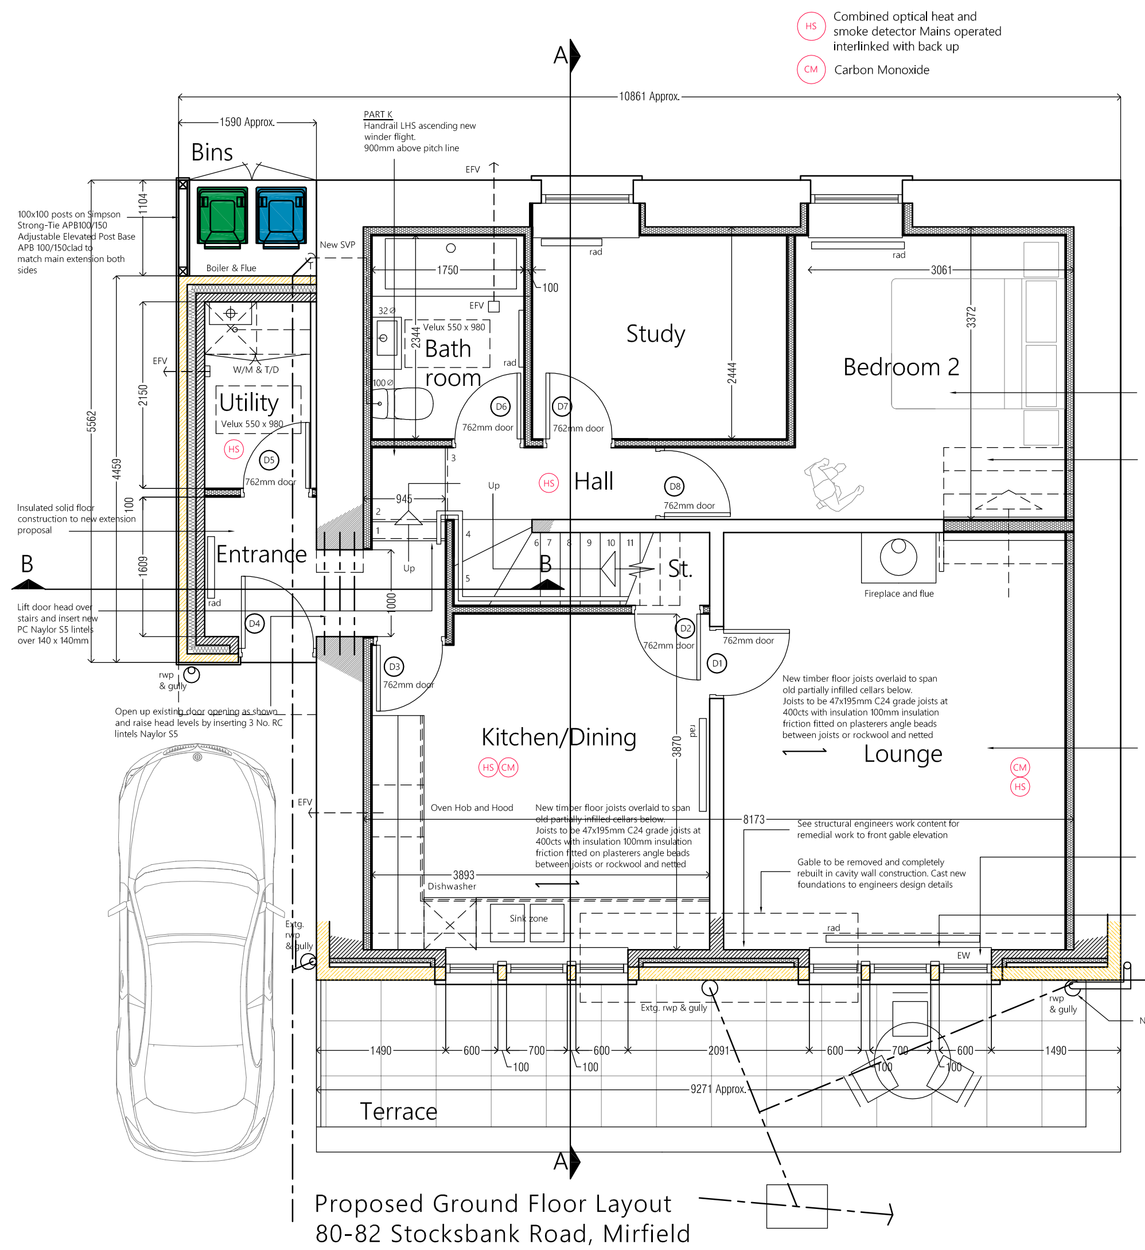

Proposed Ground Floor Layout
80-82 Stocksbank Road, Mirfield

NOTE:
Attic Truss design bracing, blocking and trimming out all to truss manufacturers recommendations and final design

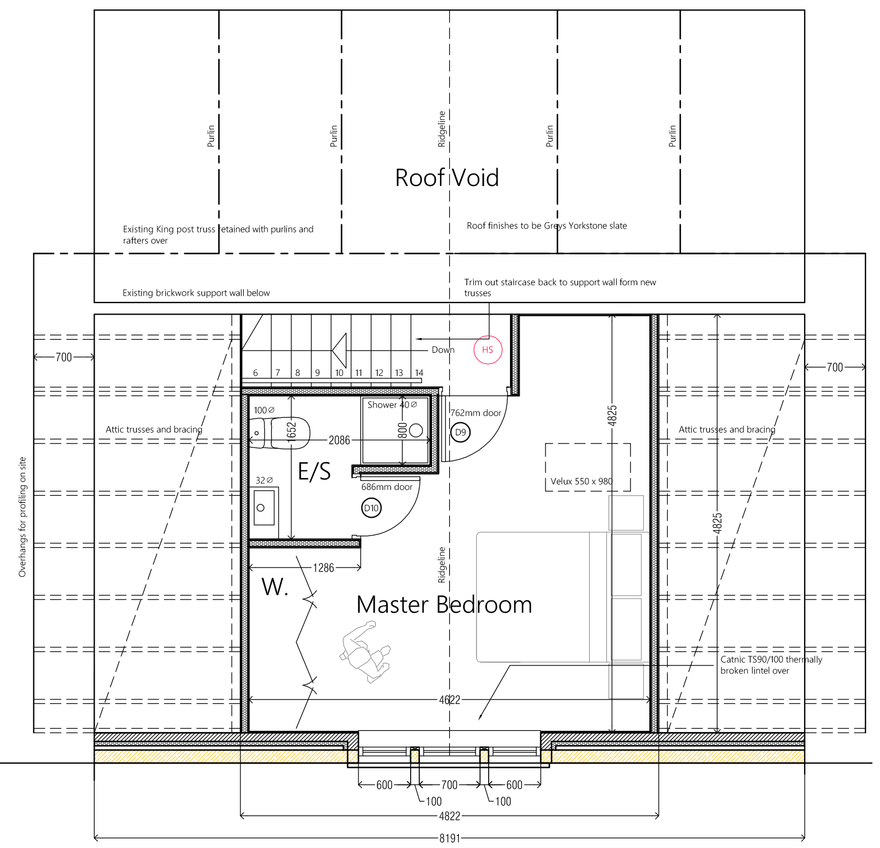

Proposed First Floor Layout
80-82 Stocksbank Road, Mirfield

GENERAL NOTES:

1. THIS DRAWING SHALL BE READ IN CONJUNCTION WITH ALL RELEVANT STRUCTURAL AND MECHANICAL SERVICES DRAWINGS WHERE REFERENCED.

2. ALL MEASUREMENTS WHERE SHOWN TO BE CHECKED ON SITE AND VERIFIED PRIOR TO CONSTRUCTION AND ON SITE ASSEMBLY. THIS DRAWING IS COPYRIGHT AND PROPERTY OF DESIGN LINE AND SHALL NOT BE REPRODUCED OR COPIED IN ANY WAY WITHOUT PRIOR PERMISSION.
IF YOU HAVE RECIEVED THIS DRAWING IN PDF FORMAT NEVER ASSUME IT IS TO SCALE ALWAYS CHECK WITH THE AUTHOR.

3. PLEASE DO NOT SCALE FROM THIS DRAWING IF IN DOUBT ALWAYS ASK. FIGURED DIMENSIONS TO BE TAKEN IN PREFERENCE TO SCALED DIMENSIONS.

REV	BY	DATE	NOTE
A	sb	5.01.21	Drawing updated to suit building control comments elevations annotated for planning purposes
B	sb	18.01.21	Drawing revised to show new master bedroom position and internal alterations

Title
Structural repairs alterations and side extension proposal
80-82 Stocksbank Road
Mirfield
West Yorkshire
WF14 9QB
Mr.S.Brockbank
Existing & Proposed Plans

PLANNING

Design Line Huddersfield Ltd.
62 Tom Lane, Crosland Moor
Huddersfield, W.Yorks HD4 5QQ
Telephone/Fax: 01484 644684
Mobile: 07830 151721
E-mail: info@designlinearchitectural.co.uk

Date	Drawn	Checked	Rev
Jan 2021	SB	SB	
Scale 1:100 / 50	Project No. DL628	Drg. no. 01	B