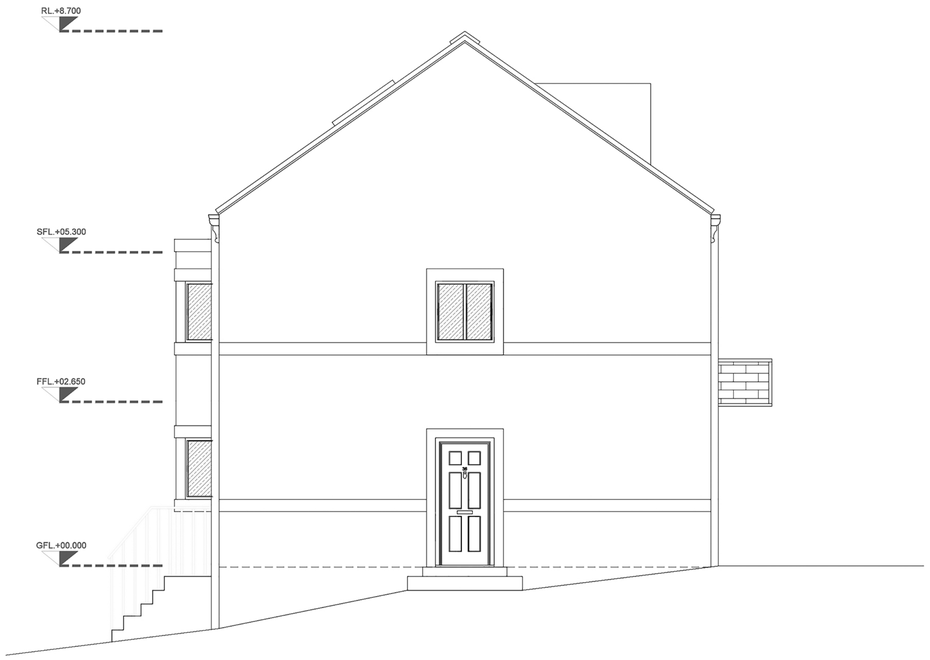


Elevation 02 - East / Gable Elevation - 1:50




Elevation 01 - North / Ashbrow rd Elevation - 1:50




Elevation 03 -South / Rear Elevation - 1:50

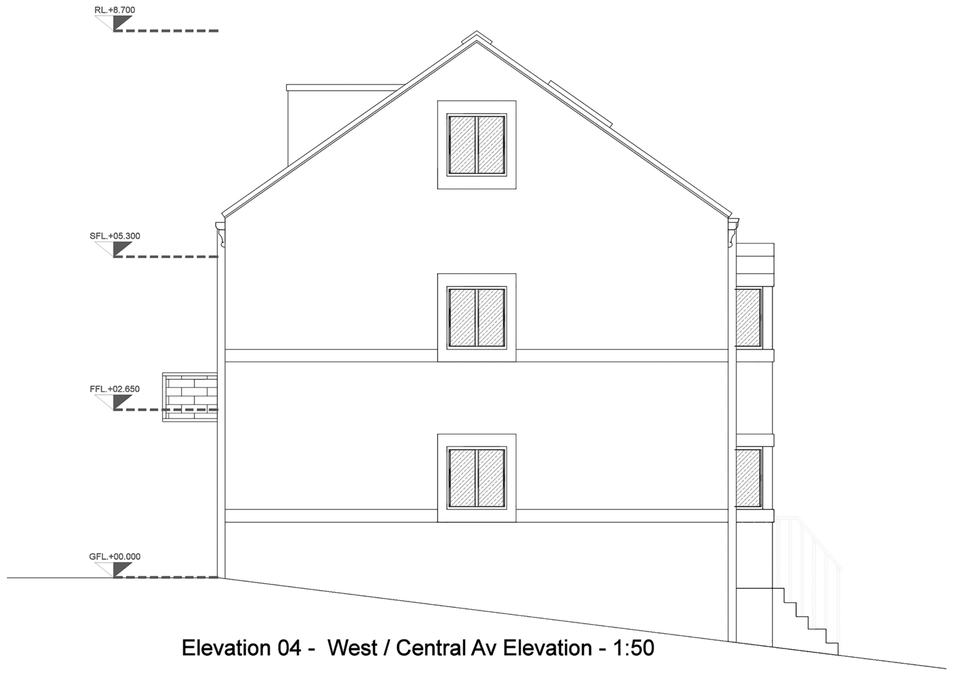


Elevation 04 - West / Central Av Elevation - 1:50

# Land Adjacent 73 Ashbrow road, Fartown, Huddersfield HD2 1DX
# Erection of Detached dwelling with parking spaces and external works

0 10m 20m 50m
1:1250

0 5m 10m 20m
1:500

0 0.51m 2m 5m
1:100

0 0.5m 1m 2m 5m
1:50

## Key Plan

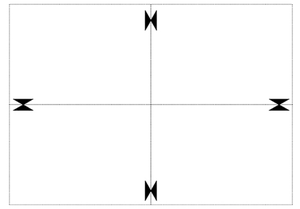


## Notes

| rev | description | date | dr by | ap by |
|---|---|---|---|---|
| - | This Drawing Supersedes PL05<br>Height reduced by 900mm following discussions with planning. | 21/05/21 | SB | App |

original by **Name** | **Date** | **INIT**

abacus
Architecture & Building Consultancy

**Abacus ABC Ltd**
The Studio
Address 1
Address 2
Huddersfield HD0 000
United Kingdom

**Sean Blake - Designer**
Tel: 07305 032245
Tel: 01484 934027
Web:
Email:
Email: seanblake99@gmail.com

client
Mr. M. Aleem / Mr A. Khan

project
73 Ashbrow rd Fartown Huddersfield HD21DX
Erection of detached dwelling with parking spaces and external works

drawing
Proposed Elevations

| | plot date |
|---|---|
| - | 2021/05/21 |
| project number: 2015-109 | scale: 1:50 /@A1 |
| drawing number: SK002 | rev: - / issue status: Approval |

This drawing is to be read in conjunction with all related drawings. Do not scale from this drawing. All dimensions must be checked and verified on site before commencing any work or producing shop drawings. The originator should be notified immediately of any discrepancy.
This drawing is copyright and remains the property of Abacus.