Copyright: All rights reserved. This drawing must not be reproduced without permission.
This drawing must not be scaled
Dimensions are in millimetres unless otherwise specified.

| no | description | date | by | checked |
|---|---|---|---|---|
| A | position of section added | 03.02.21 | MJD | mjd |




PROPOSED SITE PLAN/ROOF PLAN




PROPOSED GROUND FLOOR PLAN

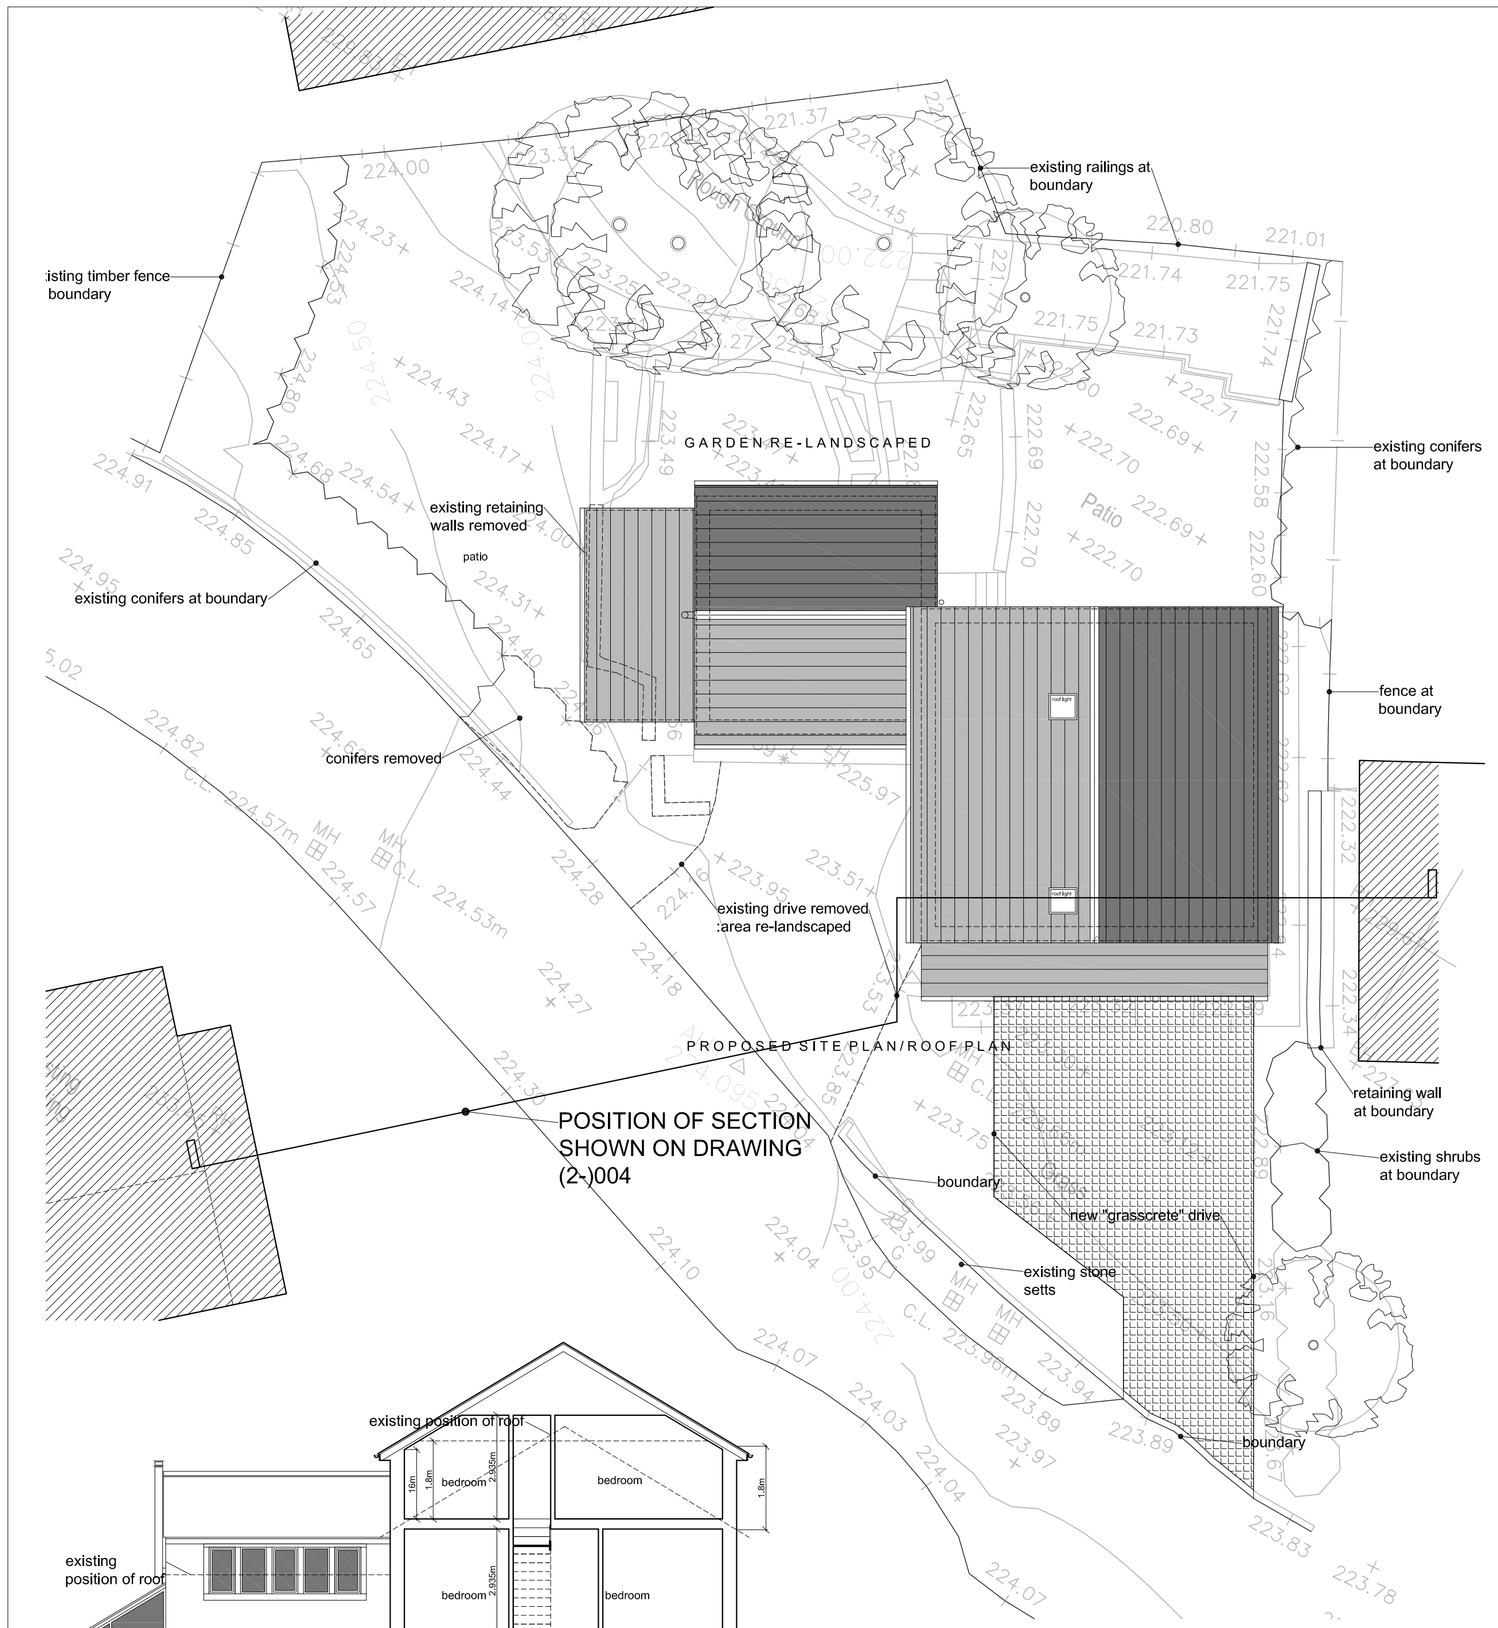


PROPOSED FIRST FLOOR PLAN

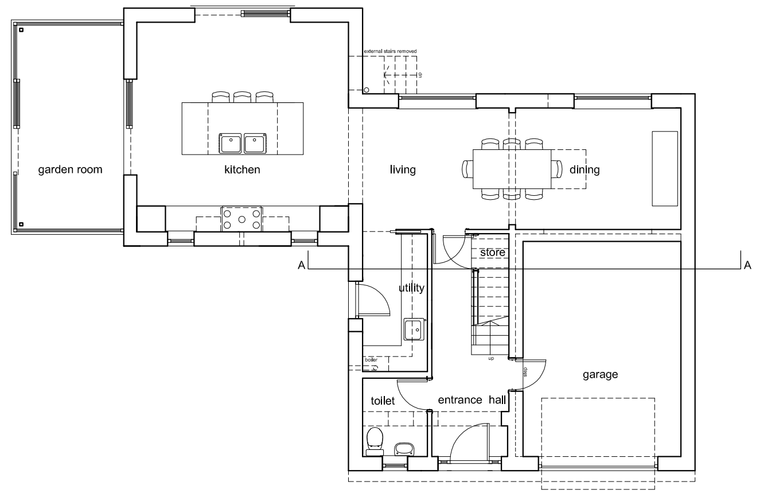


PROPOSED SECTION A-A

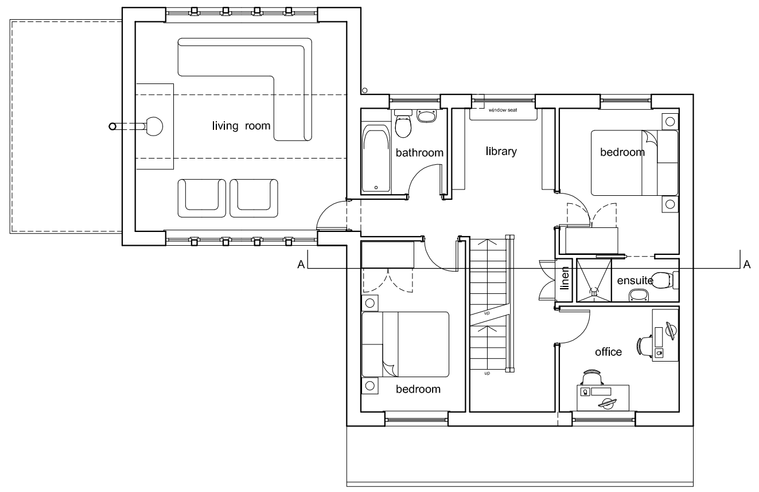


PROPOSED SECOND FLOOR PLAN

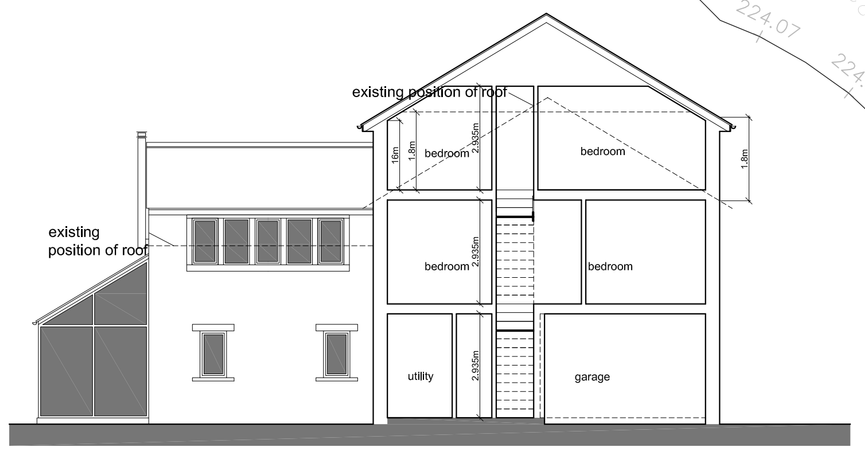


PROPOSED ELEVATION FACING SOUTH EAST

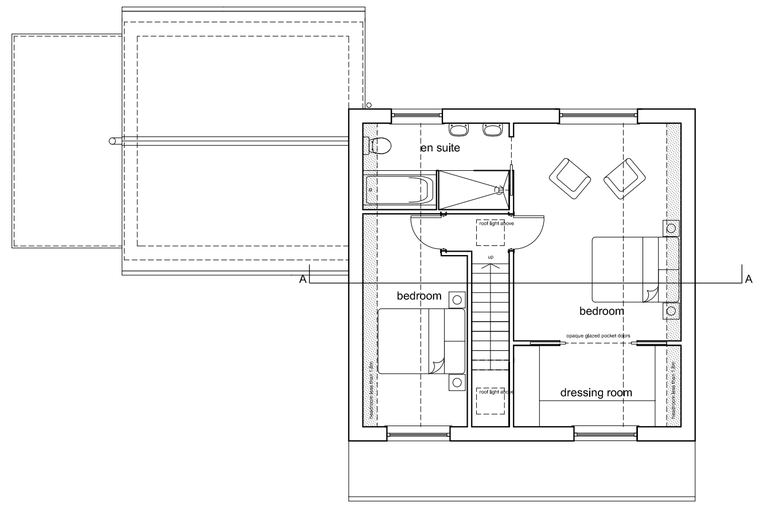


PROPOSED ELEVATION FACING SOUTH WEST

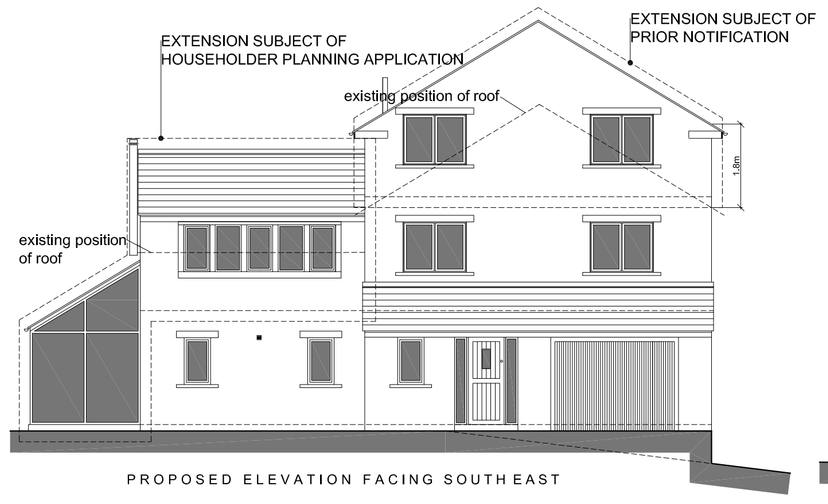


PROPOSED ELEVATION FACING NORTH WEST

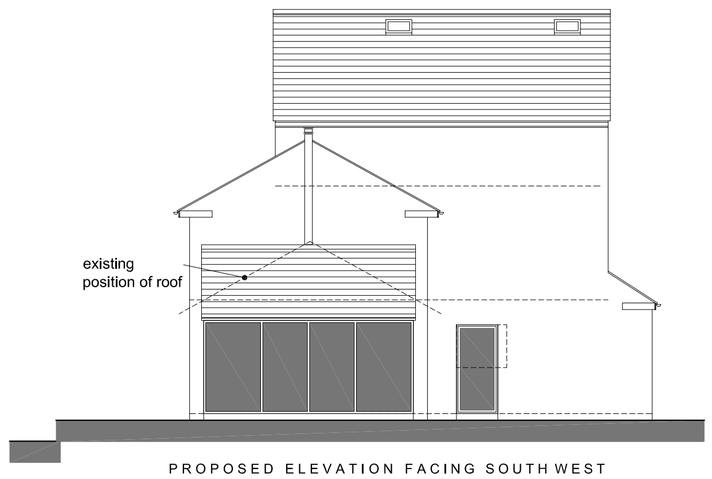


PROPOSED ELEVATION FACING NORTH EAST

Drawing Status
PLANNING APPLICATION

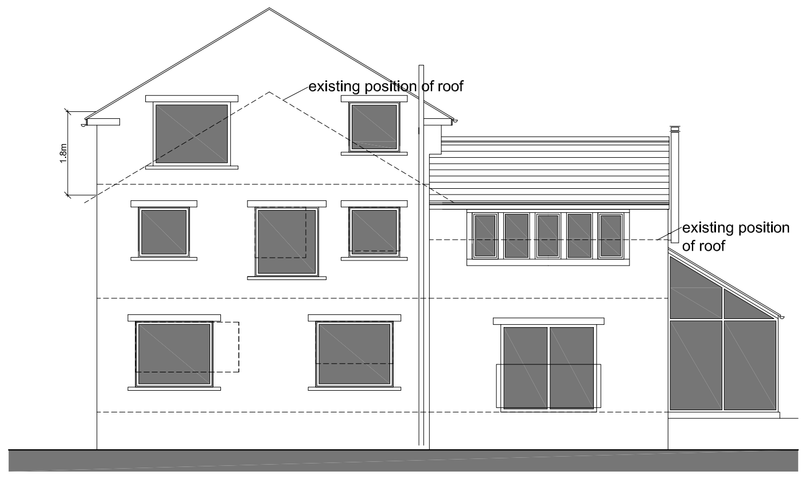space
architecture and design limited
The Studio
Lake House
Blackmoorfoot Road
Huddersfield
HD7 5TR
t: 01484 841423
f: 01484 847757
e: md@spacearchitecture.net
w: www.spacearchitecture.net

Client
Karen Duggan

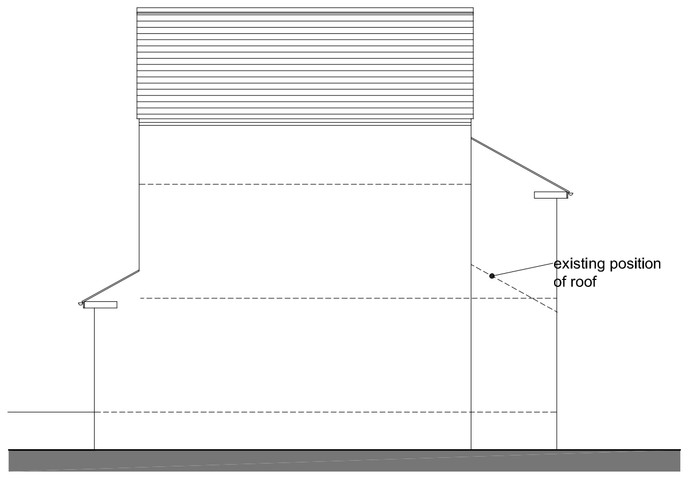Project
Internal Remodelling and Extensions
23 White Wells Gardens, Scholes
Holmfirth
HD9 1TZ

Drawing Title
Proposed Plans and Elevations

COPYRIGHT ©

| Scale @ A1 | Scale @ A3 | Date | Drawn | Checked | Drawing Number | Revision |
|---|---|---|---|---|---|---|
| as noted | | 23.11.20 | MJD | mjd | 20.040(2-)002 | A |