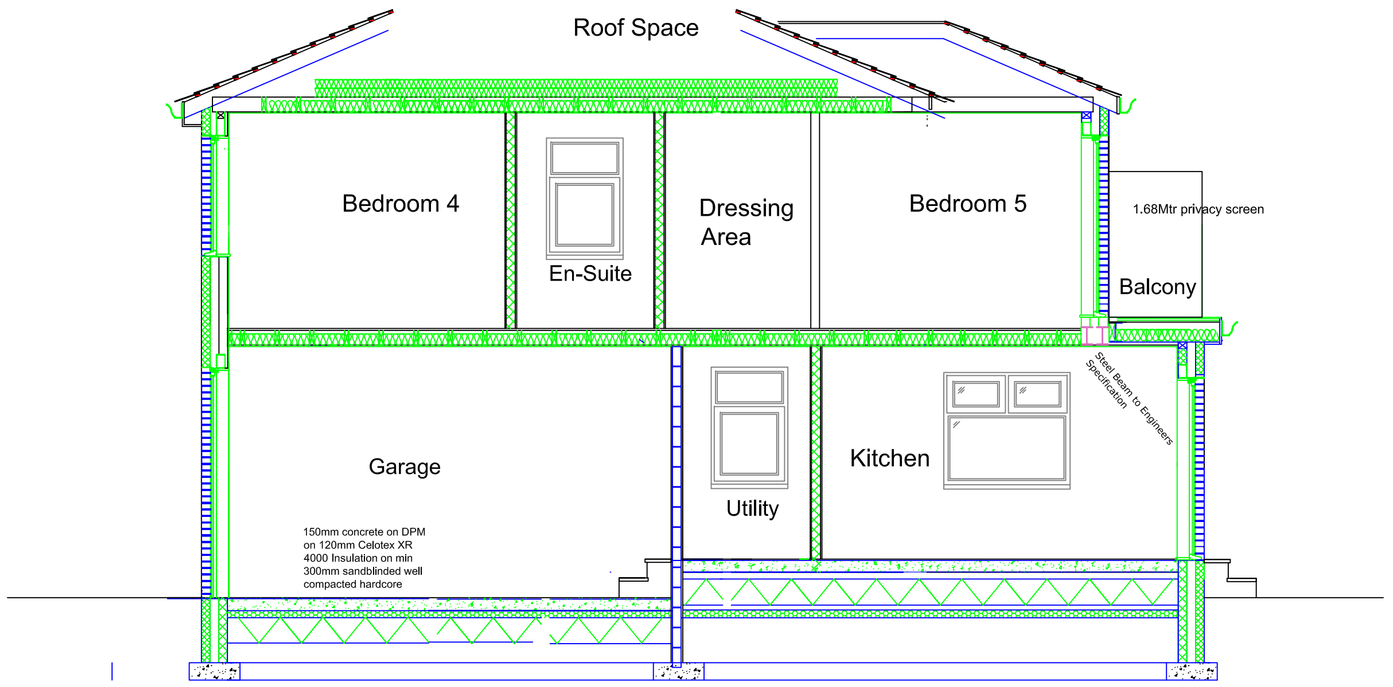

Section B-B

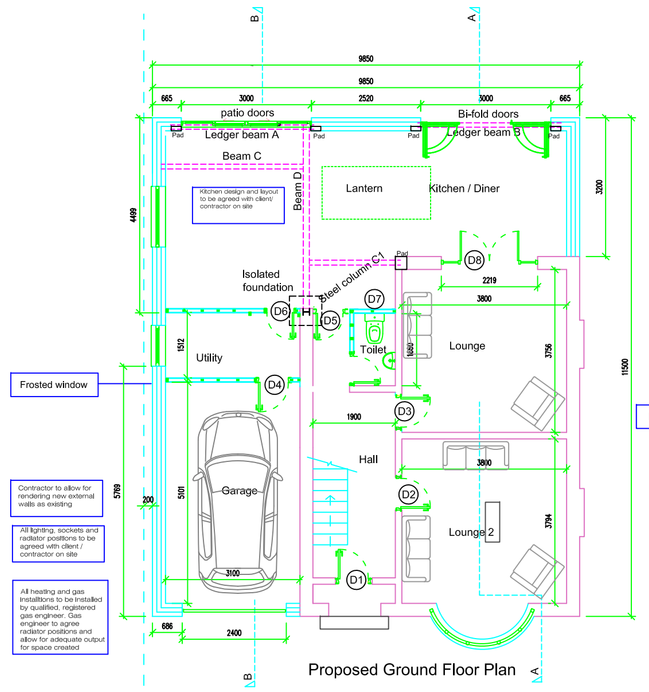

Proposed Ground Floor Plan

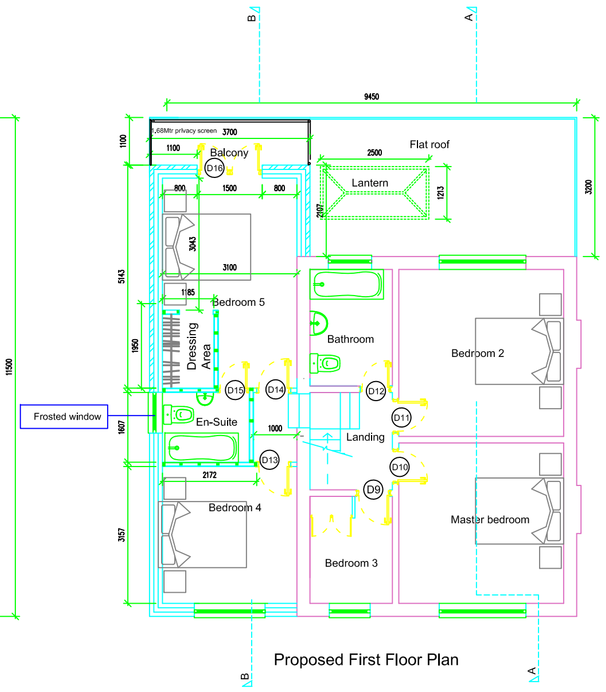

Proposed First Floor Plan

1:100

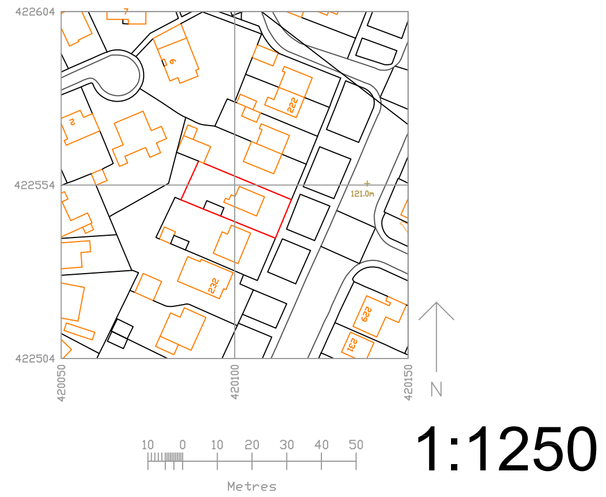

1:1250

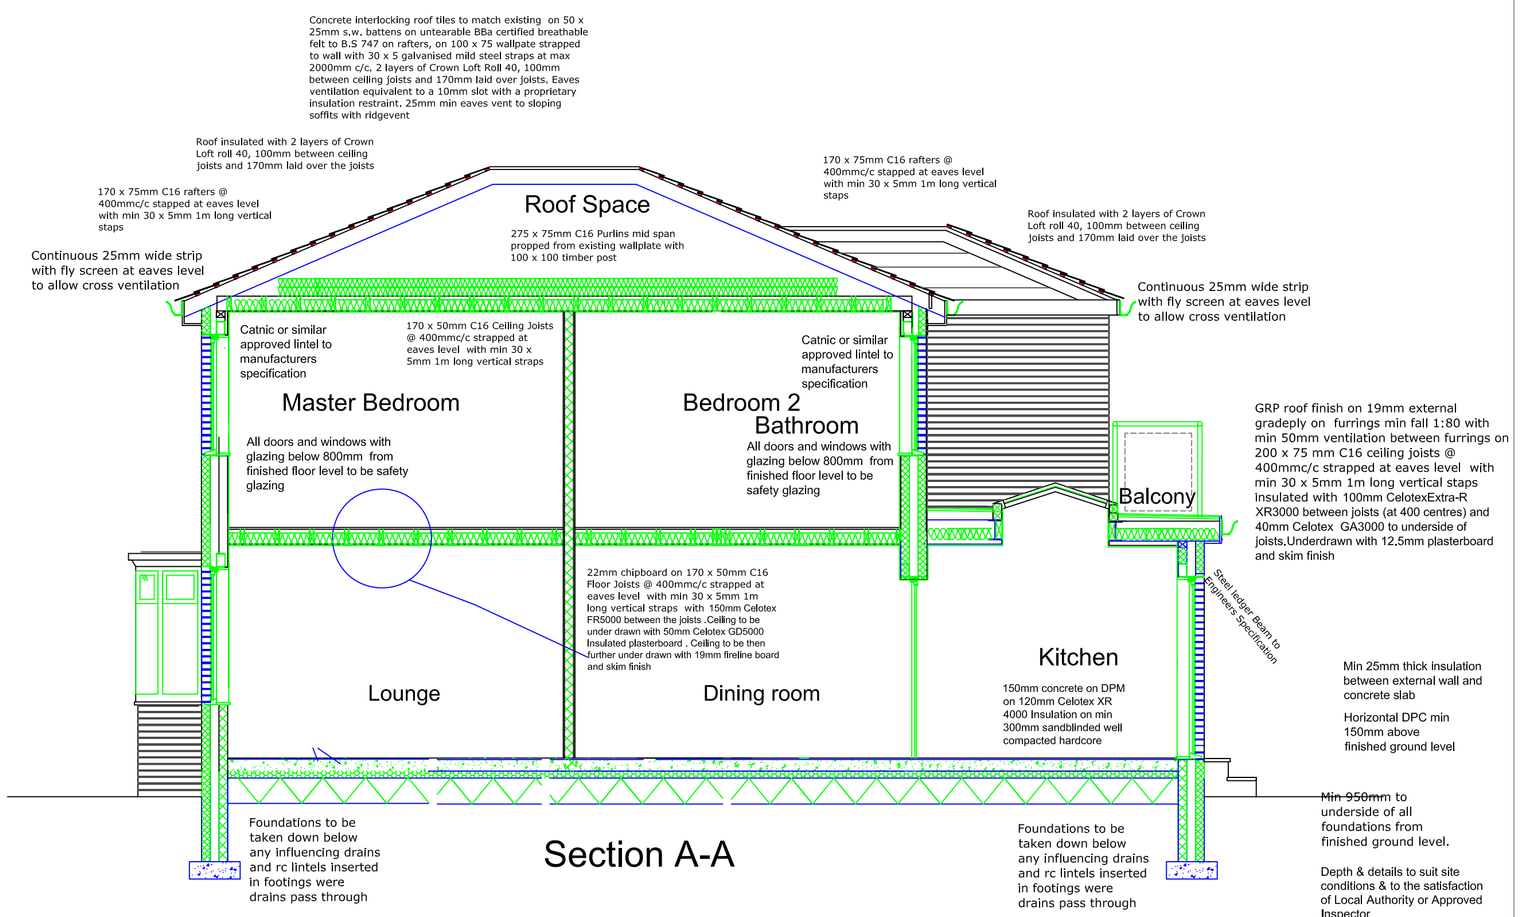

Section A-A

1:50

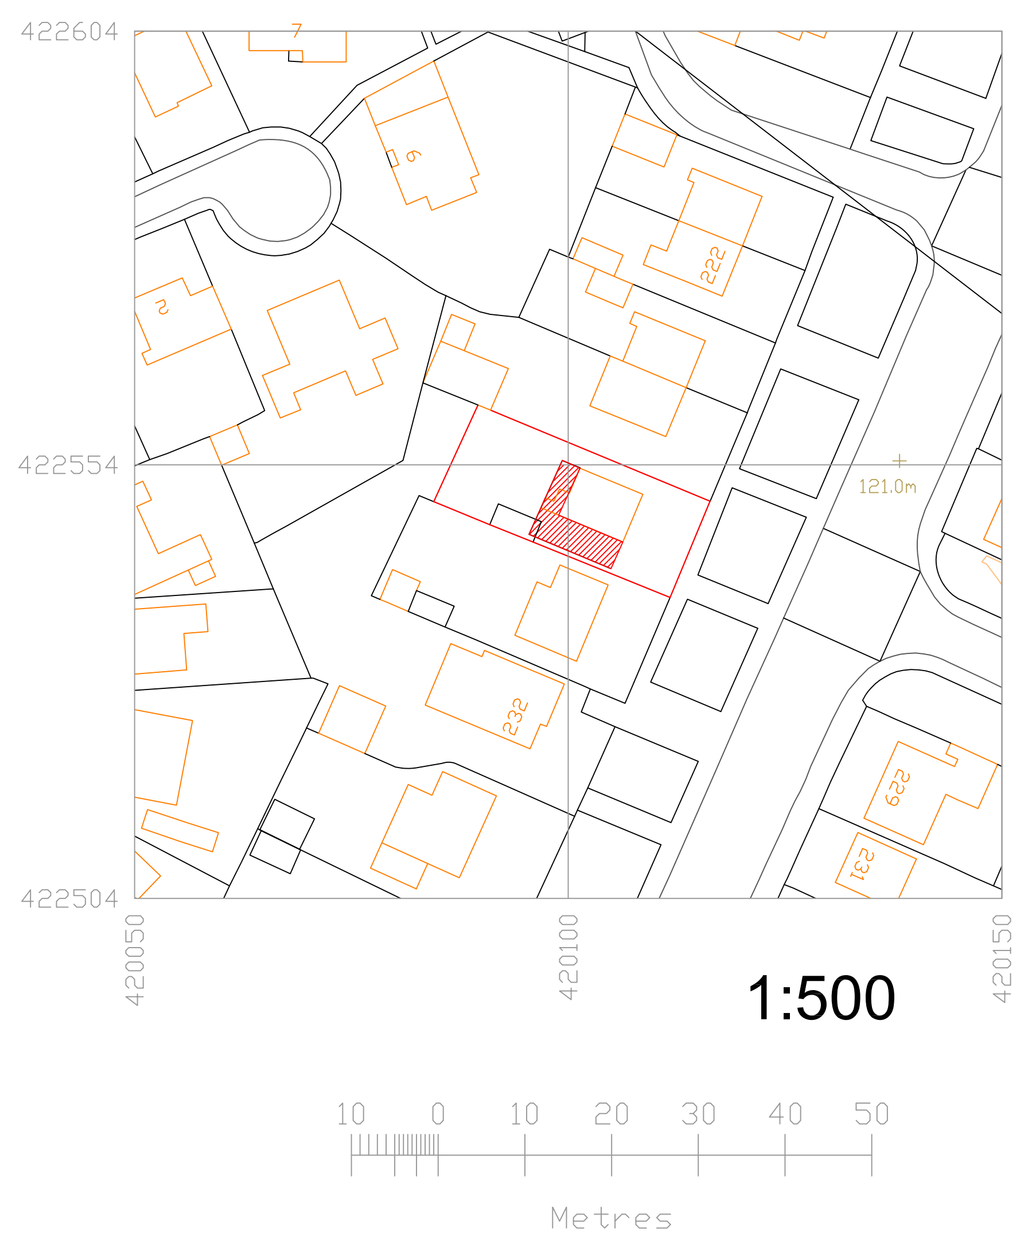

1:500

1:50
1m 0 1m 2m 3m 4m 5m
1:100
2m 0 2m 4m 6m 8m 10m
1:1250
25m 0 25m 50m 75m 100m 125m
1:200
4m 0 4m 8m 12m 16m 20m

rev	Revision details	Date

Address
228 Huddersfield Road

Job Title
Two Storey Extension to side with Single Storey Extension to Rear

Drawing title
Sections A & B

AB Consulting
8 Cleve way
Formby
Merseyside L378BS
Mob:07791351654

Revision A
Privacy screen added to balcony

Chkd	Appvd	date	scale	drawn
		June 20	1:50,1:100,1:500 1:1250	AB

DRAWING No 210121/03 Rev A rev