



100mm

50mm

10mm

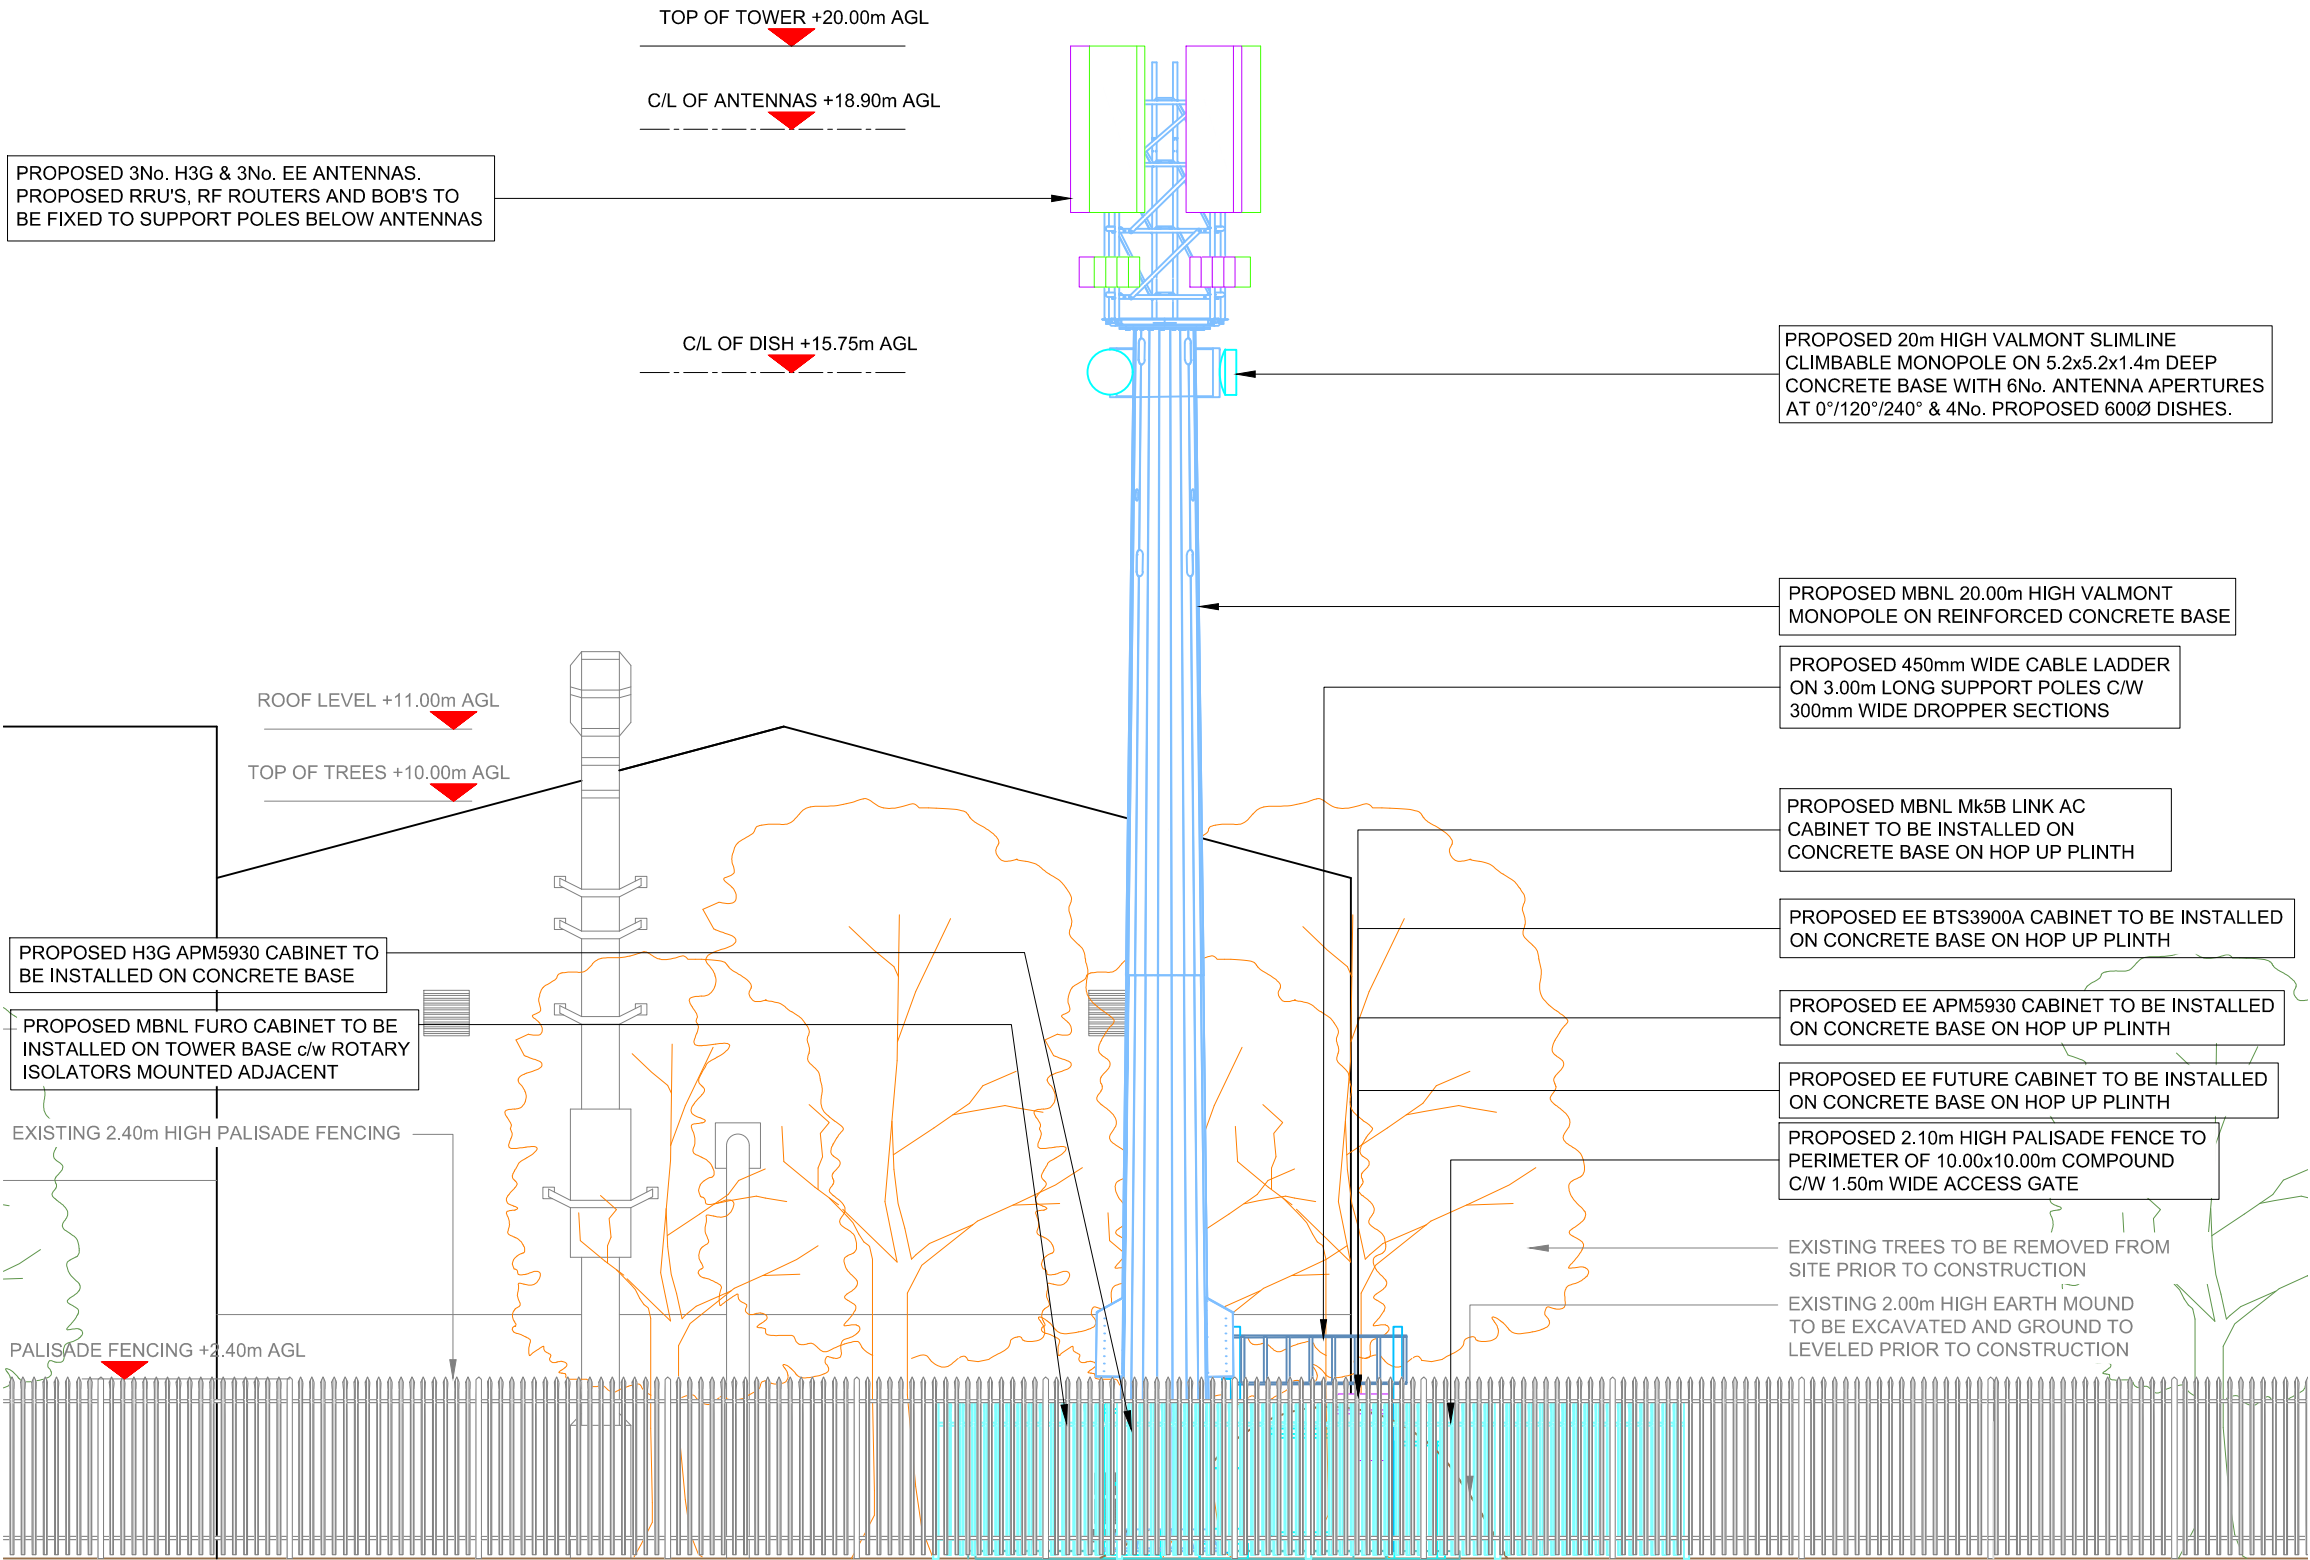

PROPOSED MAX CONFIGURATION ELEVATION

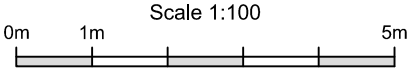

MAX CONFIGURATION SITE

RF MAX CONFIG H4b

Master:	MBNL / EE / H3G	Project:	NTQ	Purpose of Issue:	Planning	Issue:	E
Date:	21/10/20	Revision / Upgrade Description:					
Drawn:	D.Parton	Re-design with Valmont Slimline Monopole					
Checked:	A. Fanning						
Approved:	P. Convery						
Master:	MBNL / EE / H3G	Project:	NTQ	Purpose of Issue:	Planning	Issue:	D
Date:	21/07/20	Revision / Upgrade Description:					
Drawn:	R. Perkins	Valmont Monopole added and cabinets updated					
Checked:	A. Fanning						
Approved:	P. Convery						
Master:	MBNL / EE / H3G	Project:	NTQ	Purpose of Issue:	Planning	Issue:	C
Date:	16/04/20	Revision / Upgrade Description:					
Drawn:	A.Fanning	DISH SCHEDULE ADDED					
Checked:	S.Taylor						
Approved:	S.Taylor						
Master:	MBNL / EE / H3G	Project:	NTQ	Purpose of Issue:	Planning	Issue:	B
Date:	09/04/20	Revision / Upgrade Description:					
Drawn:	D.Parton	SITE LOCATION CHANGED					
Checked:	A.Fanning						
Approved:	S.Taylor						
Master:	MBNL / EE / H3G	Project:	NTQ	Purpose of Issue:	Planning	Issue:	A
Date:	30/01/20	Revision / Upgrade Description:					
Drawn:	L.Nuttall	FIRST ISSUE					
Checked:	A.Fanning						
Approved:	P.Howard						



Hutchison 3G UK Limited
Star House, 20 Grenfell Road
Maidenhead, SL6 1EH
Tel: 01628 765 000
Fax: 01628 765 001



Hatfield Business Park
Hatfield
Hertfordshire
AL10 9BW
Tel: 01707 315000
Fax: 01707 319001



Mobile Broadband Network Limited
Sixth Floor, Thames Tower, Station Road, Reading, RG1 1LX

Design Consultant & Principal Contractor:



WHP Telecoms
Unit 1 Maple Park,
Low Fields Avenue, Leeds
LS12 6HH

Tel: 01133023550
e-mail: info@whptelecoms.com

Site Name: WOODCOCK & WILSON LTD

Site ID: 1568060

Address: WOODCOCK & WILSON
BLACKMOORFOOT ROAD,
HUDDERSFIELD,
HUDDERSFIELD WEST YORKSHIRE,
HD4 7AA

Title: 265 MAX CONFIGURATION ELEVATION

Project: NTQ

Purpose of Issue: GENERAL ARRANGEMENT

EE Cell ID: 79781	MBNL Cell ID: KKS209	3UK Cell ID: -
----------------------	-------------------------	-------------------

Master Drawing No: 1568060_KKS209_79781_M005	Issue: E
---	-------------