INFORMATION CONTAINED ON THIS DRAWING MUST NOT BE REPRODUCED IN ANY FORM WITHOUT PRIOR WRITTEN CONSENT FROM STUDIO VC.

DO NOT SCALE FROM THIS DRAWING.

ALL CONTRACTORS ARE RESPONSIBLE FOR TAKING THEIR OWN SITE DIMENSIONS AND ANY DISCREPANCIES ARE TO BE REPORTED DIRECTLY TO STUDIO VC.

STRUCTURAL ALTERATIONS ARE TO BE CARRIED OUT IN ACCORDANCE WITH THE APPOINTED STRUCTURAL ENGINEERS DRAWINGS & CALCULATIONS. WORKS ARE TO BE CHECKED AT RELEVANT STAGES BY BOTH THE STRUCTURAL ENGINEER AND THE BUILDING INSPECTOR.

THIS DRAWING IS TO BE READ IN CONJUNCTION WITH ANY APPROVED LOCAL AUTHORITY / BUILDING CONTROL APPLICATIONS AND IN ACCORDANCE WITH RELEVANT BRITISH AND EUROPEAN STANDARDS.

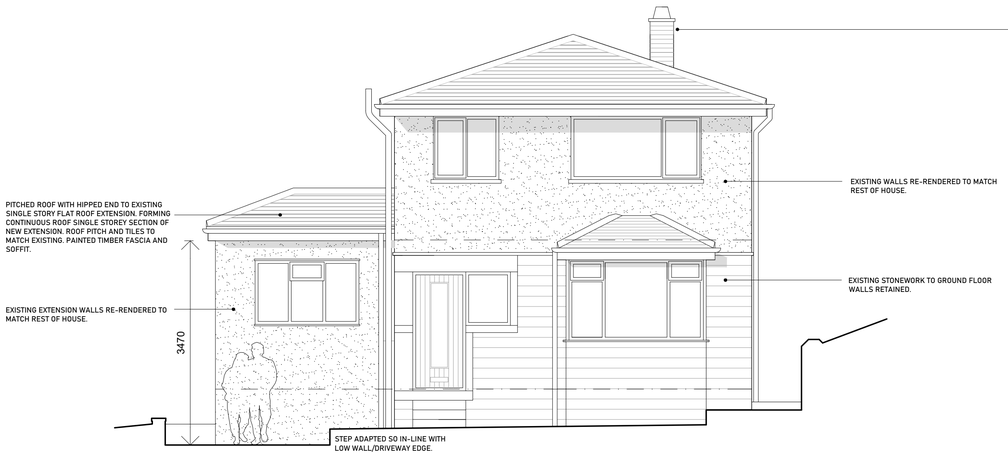

PROPOSED FRONT ELEVATION (NORTH FACING)

SCALE 1:50

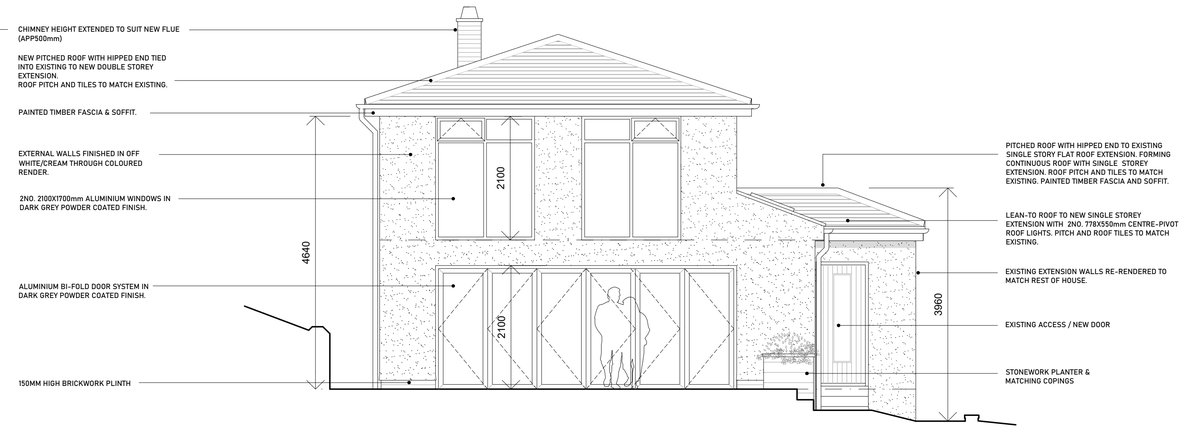

PROPOSED REAR ELEVATION (SOUTH FACING)

SCALE 1:50

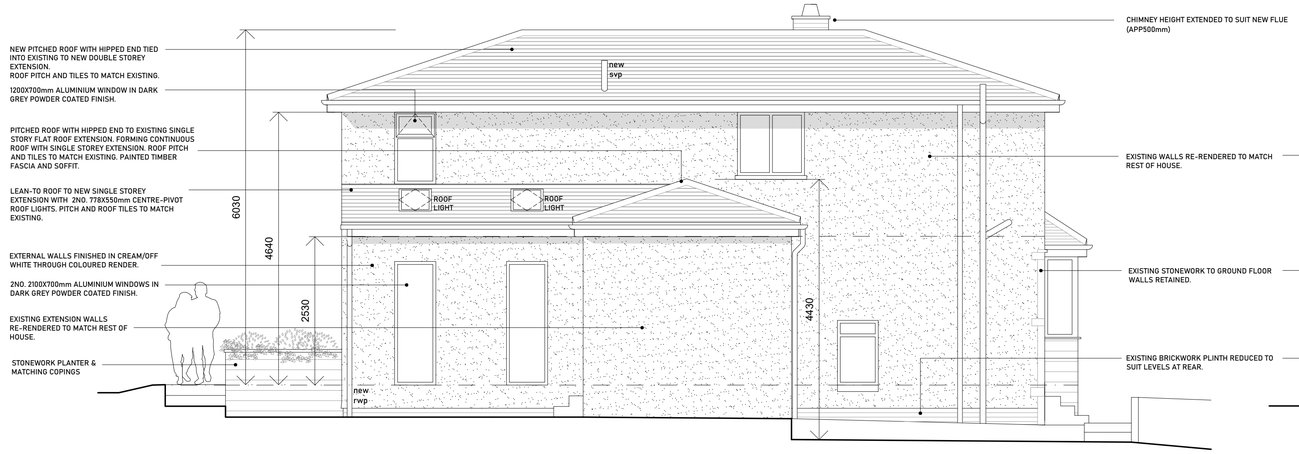

PROPOSED SIDE ELEVATION (EAST FACING)

SCALE 1:50

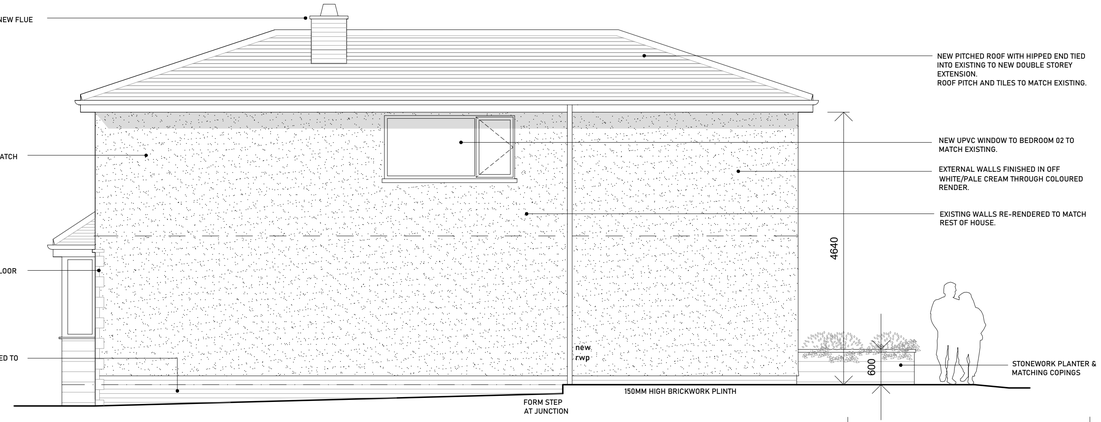

PROPOSED SIDE ELEVATION (WEST FACING)

SCALE 1:50

21.06.21	RENDER COLOUR AMENDED AND ACCESS STEP OFF DRIVEWAY ADAPTED.	CH
16.06.21	MAIN EXTENDED ROOF CHANGED TO HIPPED DESIGN AND 1NO. F/F BEDROOM WINDOW OMITTED	CH
21.04.21	1NO. STONE PLANTER OMITTED AND PATIO LAYOUT AMENDED	CH

0 1 2 3 4 5M

CLIENT

LUKE DIXON & ALEX SHAW

PROJECT

100 LOWER TOWN END ROAD,
WOOLDALE, HOLMFIRTH, HD9 1QD.

DRAWING TITLE

PROPOSED ELEVATIONS

SCALE: 1:50 at A1
DATE: JAN 2021
DRAWN: CH

DRAWING NO. 20-05-03

REVISION C

Studio VC

STUDIO VC | FARNLEY HEY | FARNLEY TYAS | HUDDERSFIELD | HD4 6TY | t: 01484 667112 | e: hello@studiovc.co.uk | www.studiovc.co.uk