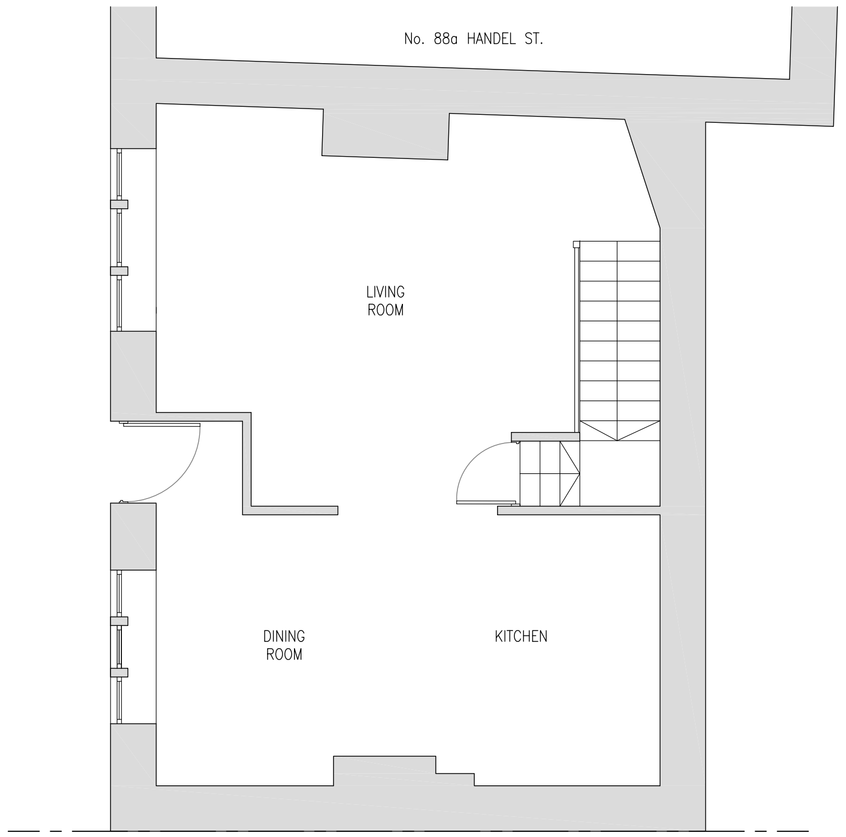

EXISTING GROUND FLOOR PLAN
SCALE 1:50

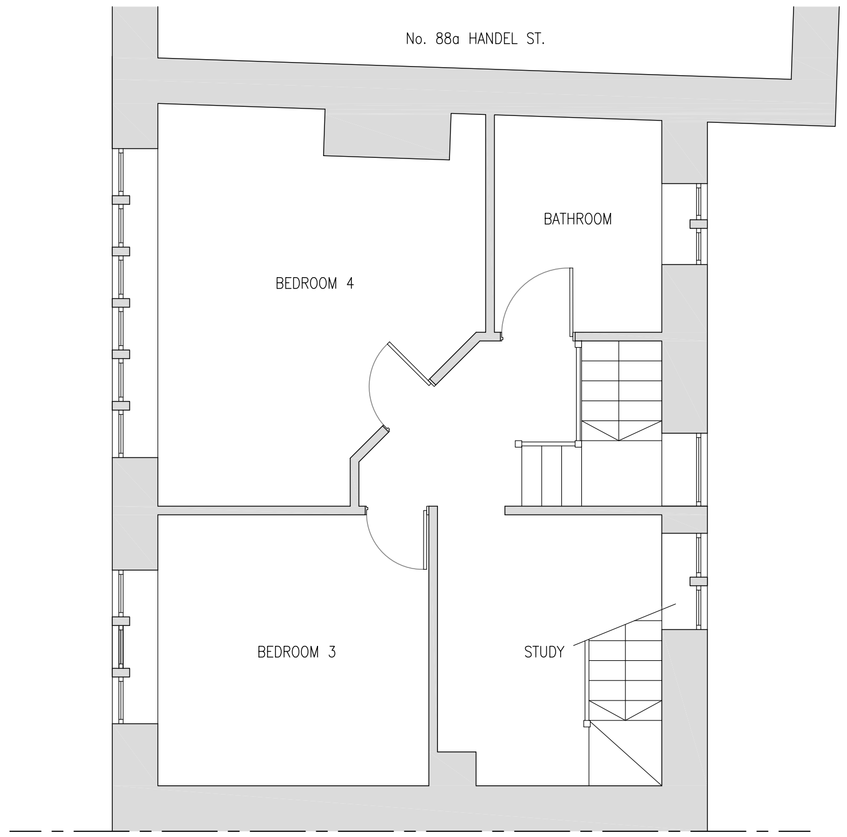

EXISTING FIRST FLOOR PLAN
SCALE 1:50

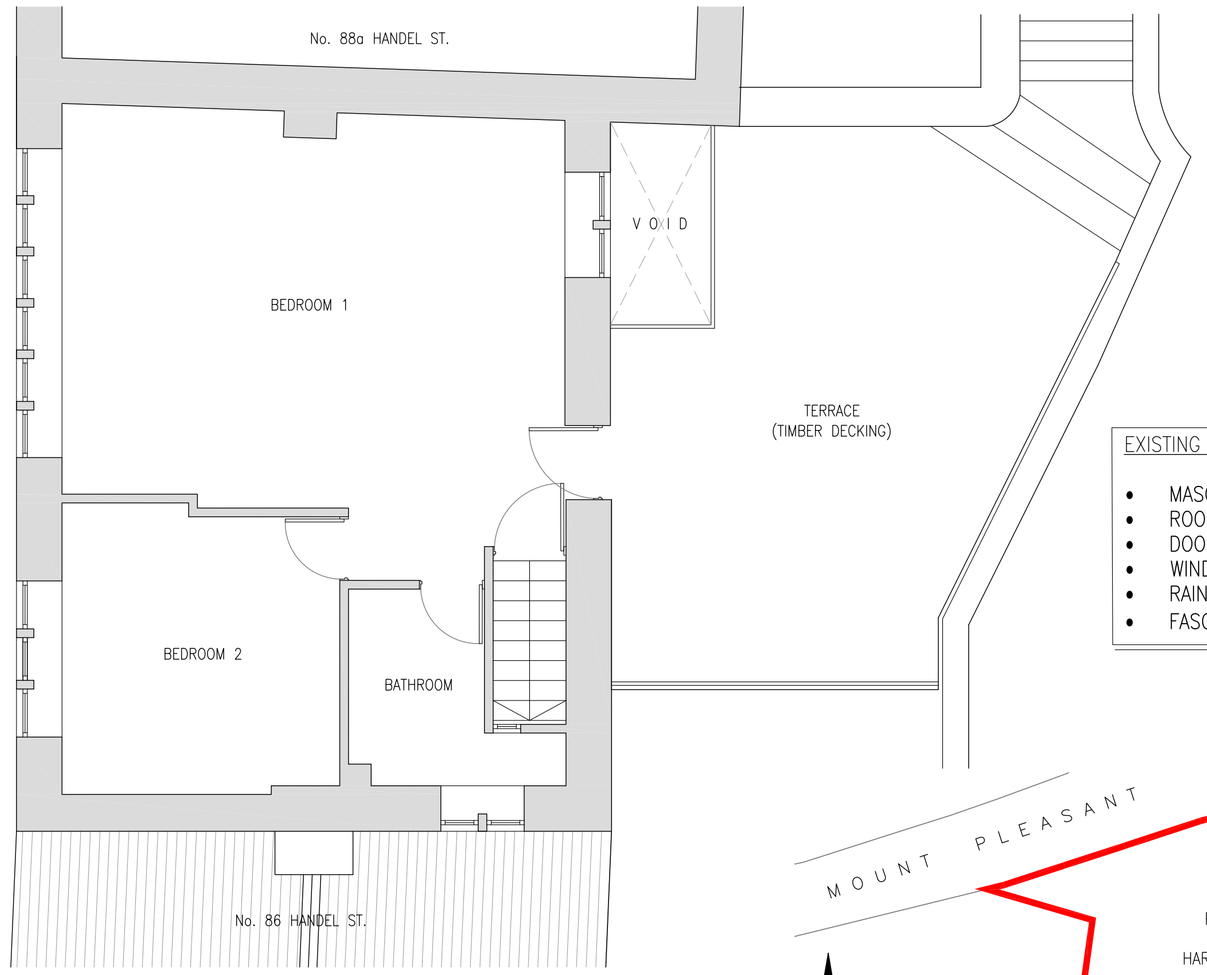

EXISTING SECOND FLOOR PLAN
SCALE 1:50

NOTES

1. No dimensions to be scaled.
IF IN DOUBT ASK.

2. All dimensions must be checked and verified on site by the Contractor prior to the commencement of works and Hinchliffe Architecture & Design Ltd. to be notified of any discrepancies.

3. The copyright of these drawings remains the property or Hinchliffe Architecture & Design Ltd. They must not be reproduced in any way without prior written consent from the originator (Hinchliffe Architecture & Design Ltd.)

EXISTING MATERIALS

• MASONRY	–	NATURAL COURSED STONE
• ROOF TILES	–	STONE SLATES
• DOORS	–	TIMBER
• WINDOWS	–	TIMBER
• RAINWATER GOODS	–	BLACK PVCu
• FASCIA's	–	TIMBER

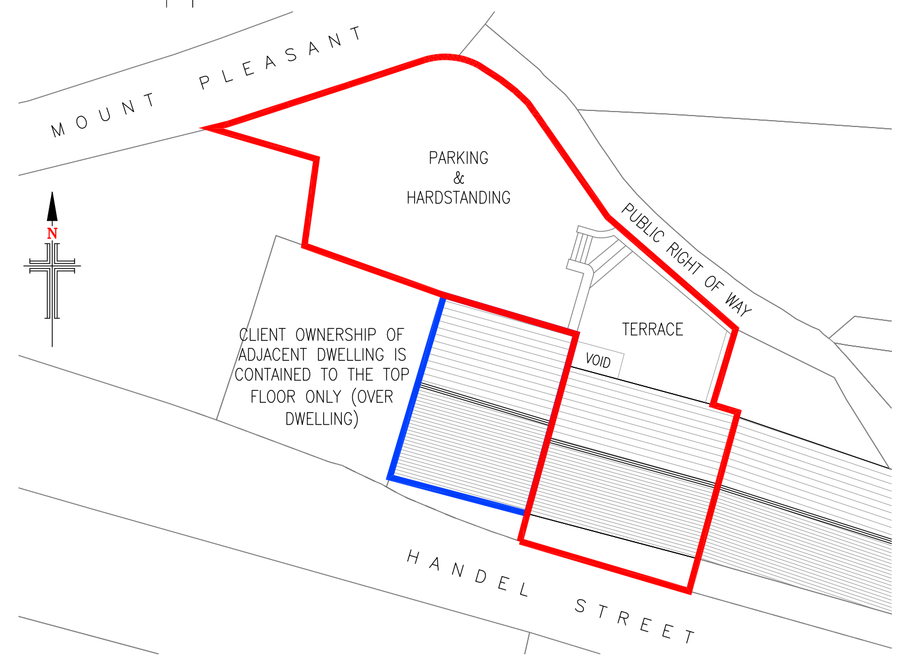

EXISTING SITE PLAN
SCALE 1:200



EXISTING NORTH EAST FACING ELEVATION
SCALE 1:50

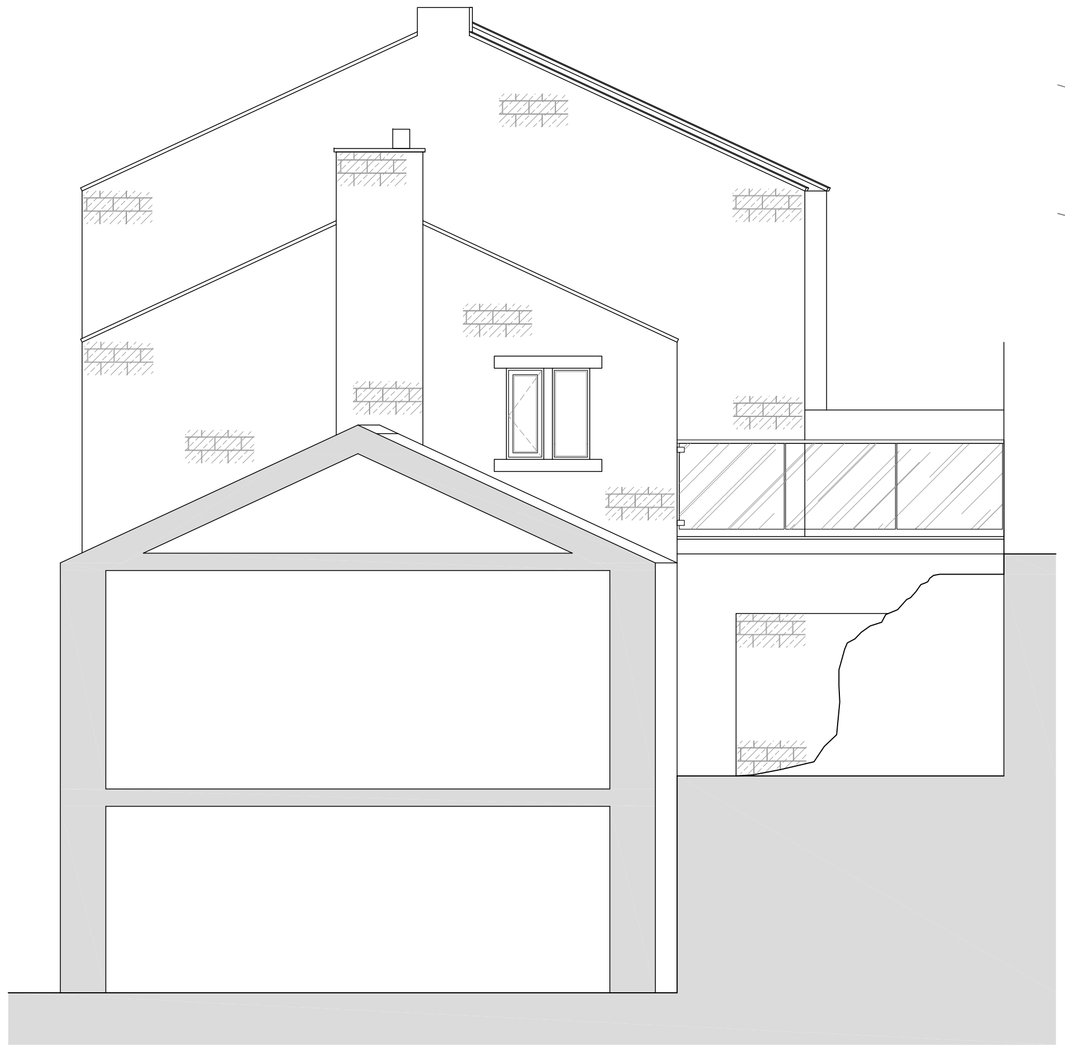

EXISTING SOUTH WEST FACING ELEVATION/SECTION
SCALE 1:50

Rev.	Date	Description

Status
PLANNING

hinchliffe
architecture & design
Hinchliffe A&D
24 Carr View Road
Hepworth
Holmfirth
West Yorkshire
HD9 1HX
07921 907 162
01484 520 764
info@hinch-architecture.co.uk
www.hinch-architecture.co.uk

Client
MR M. HAMILTON

Project
88 HANDEL STREET
GOLCAR
HUDDERSFIELD
HD7 4AE

Drawing Title
EXISTING FLOOR PLANS, ELEVATIONS & SITE PLAN

Scale (at A1)	Date
AS SHOWN	22.01.2021

Drg. no.	Rev.
007–21–PL01	

THANK YOU NHS

10 0 10 20 50 100mm NATURAL SCALE

ORIGINAL DRAWING SIZE 841 x 594