
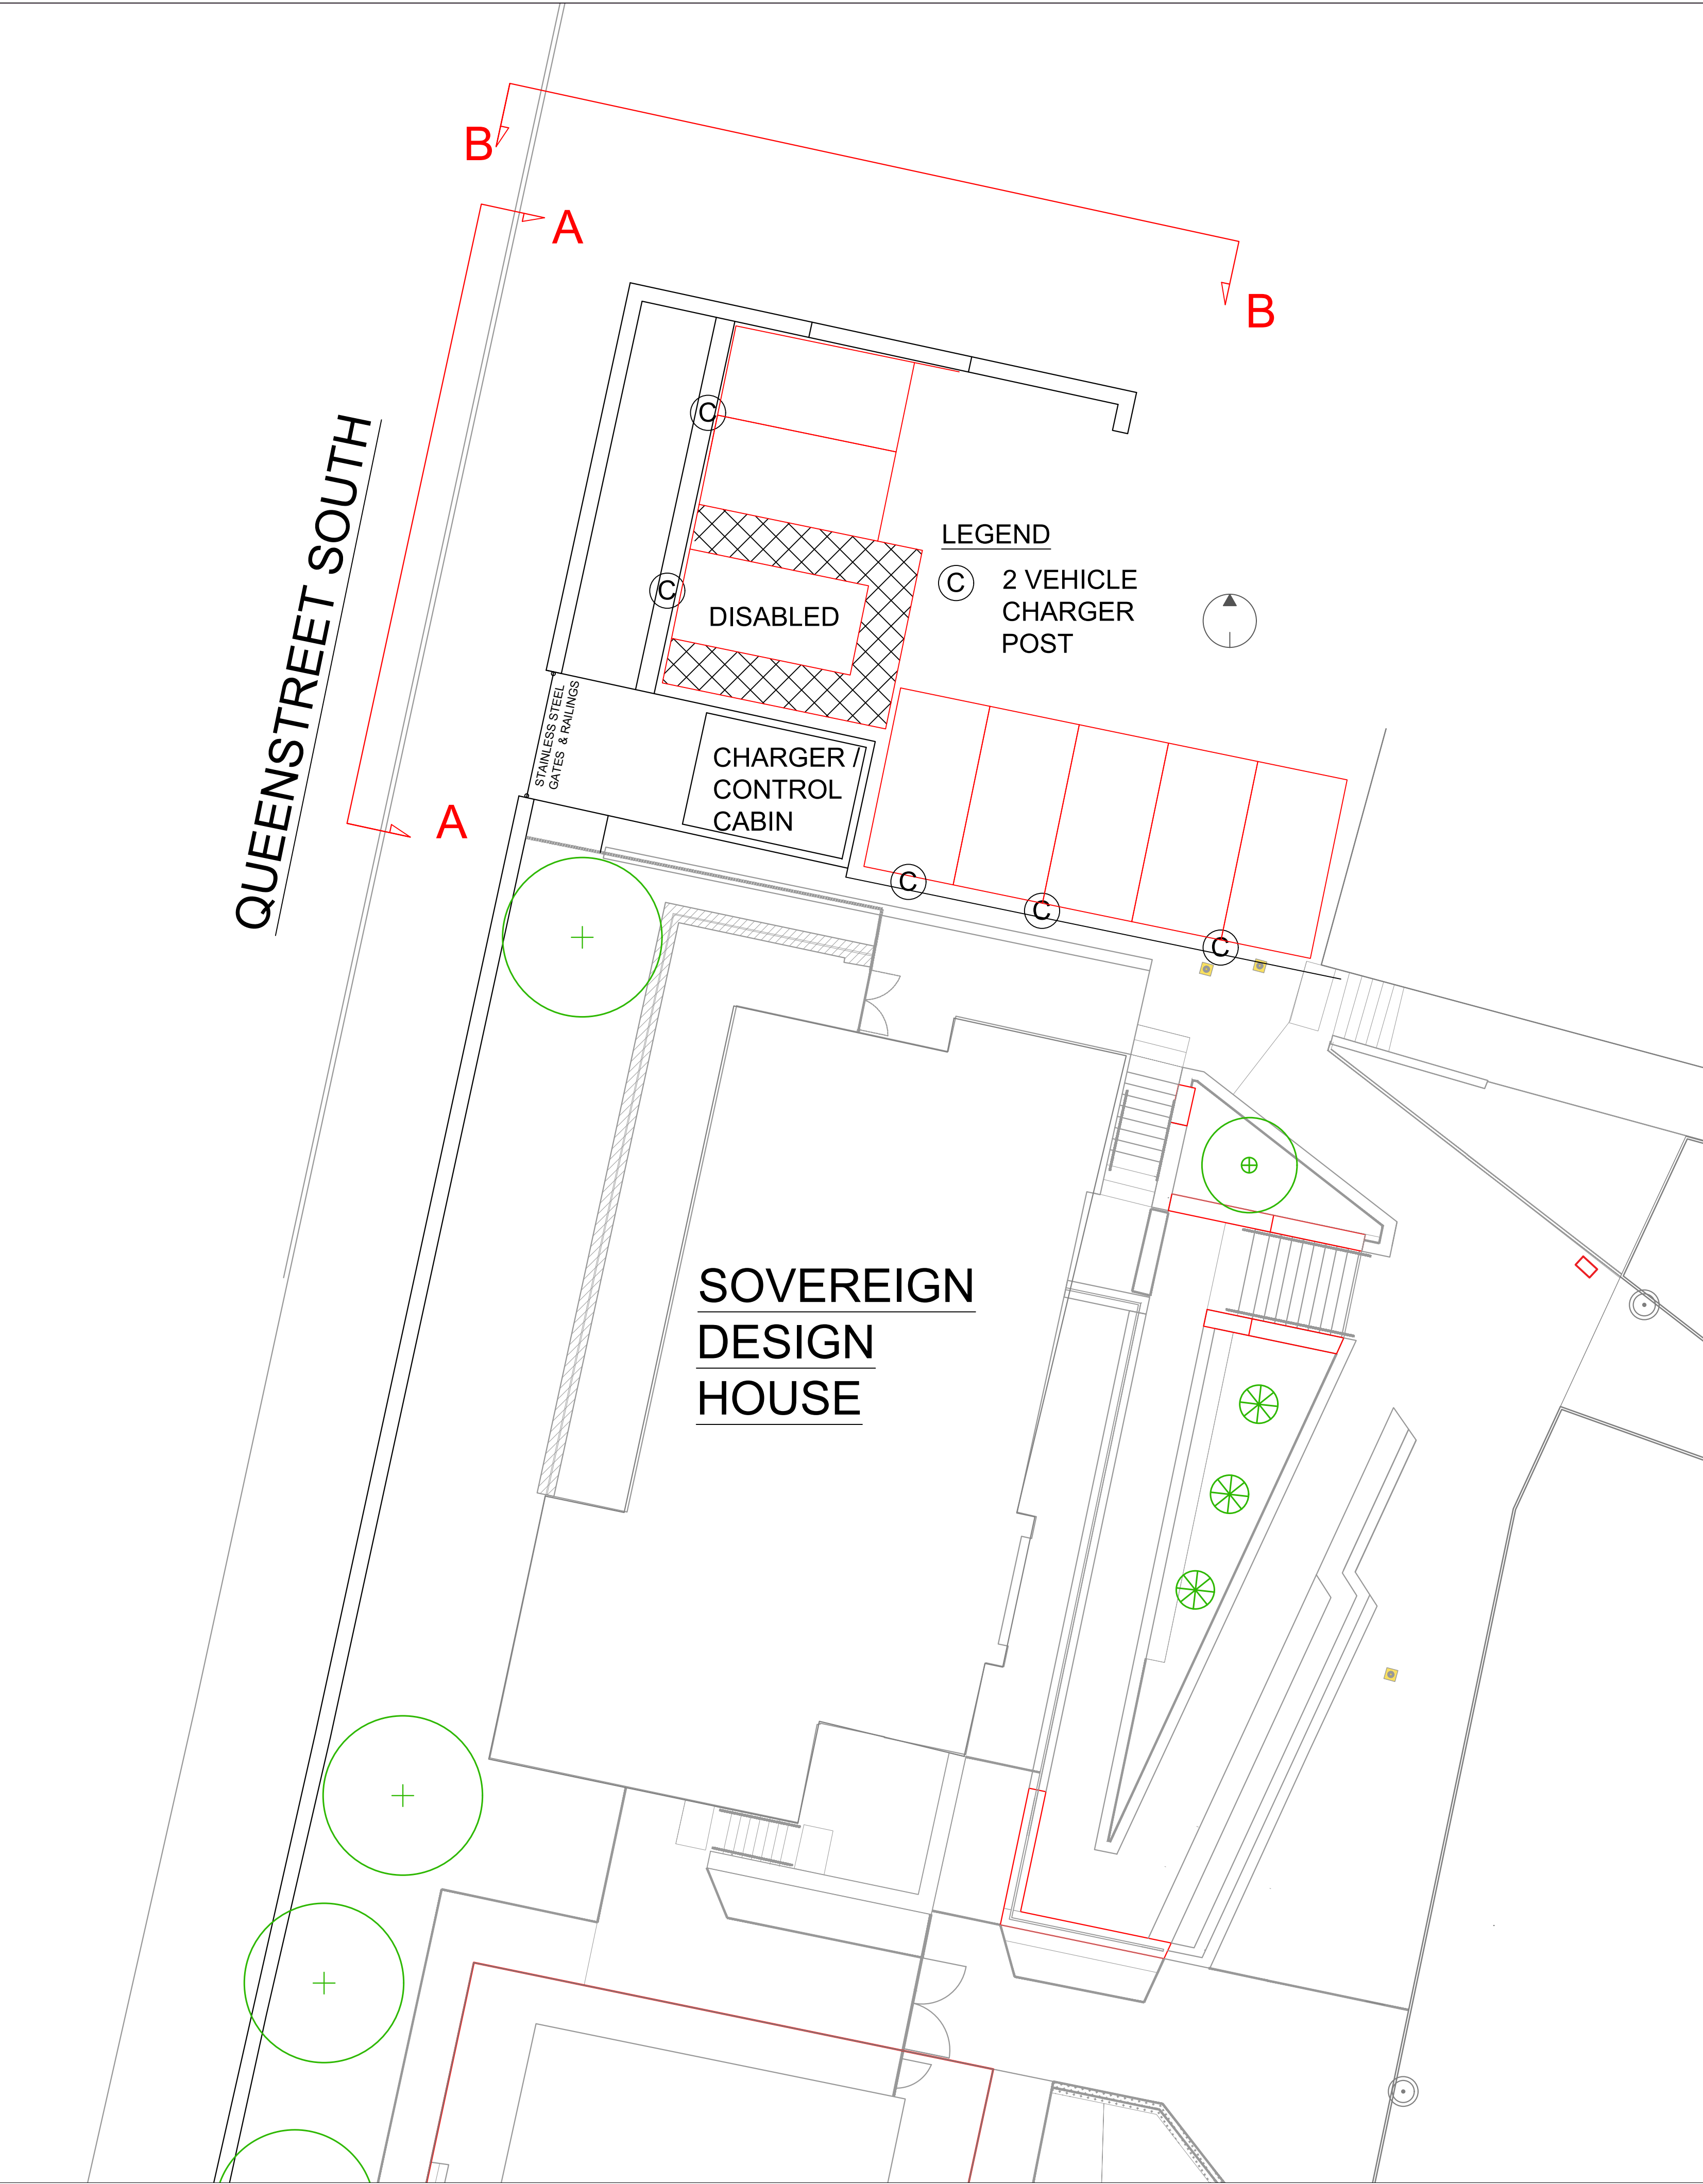
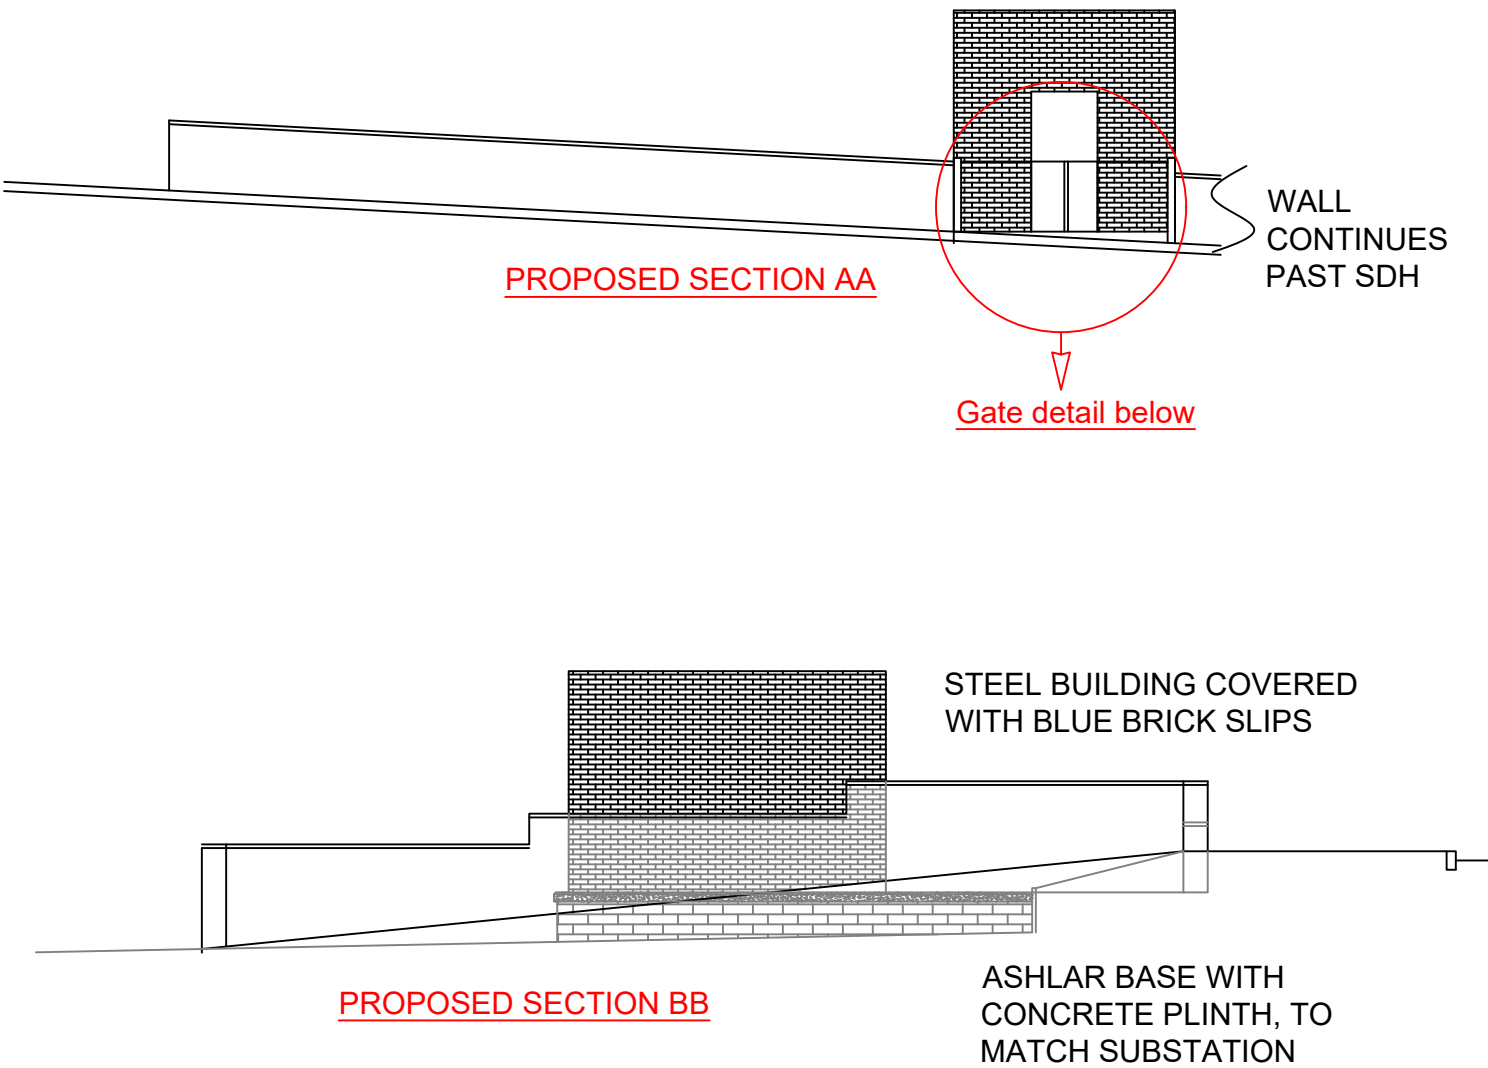


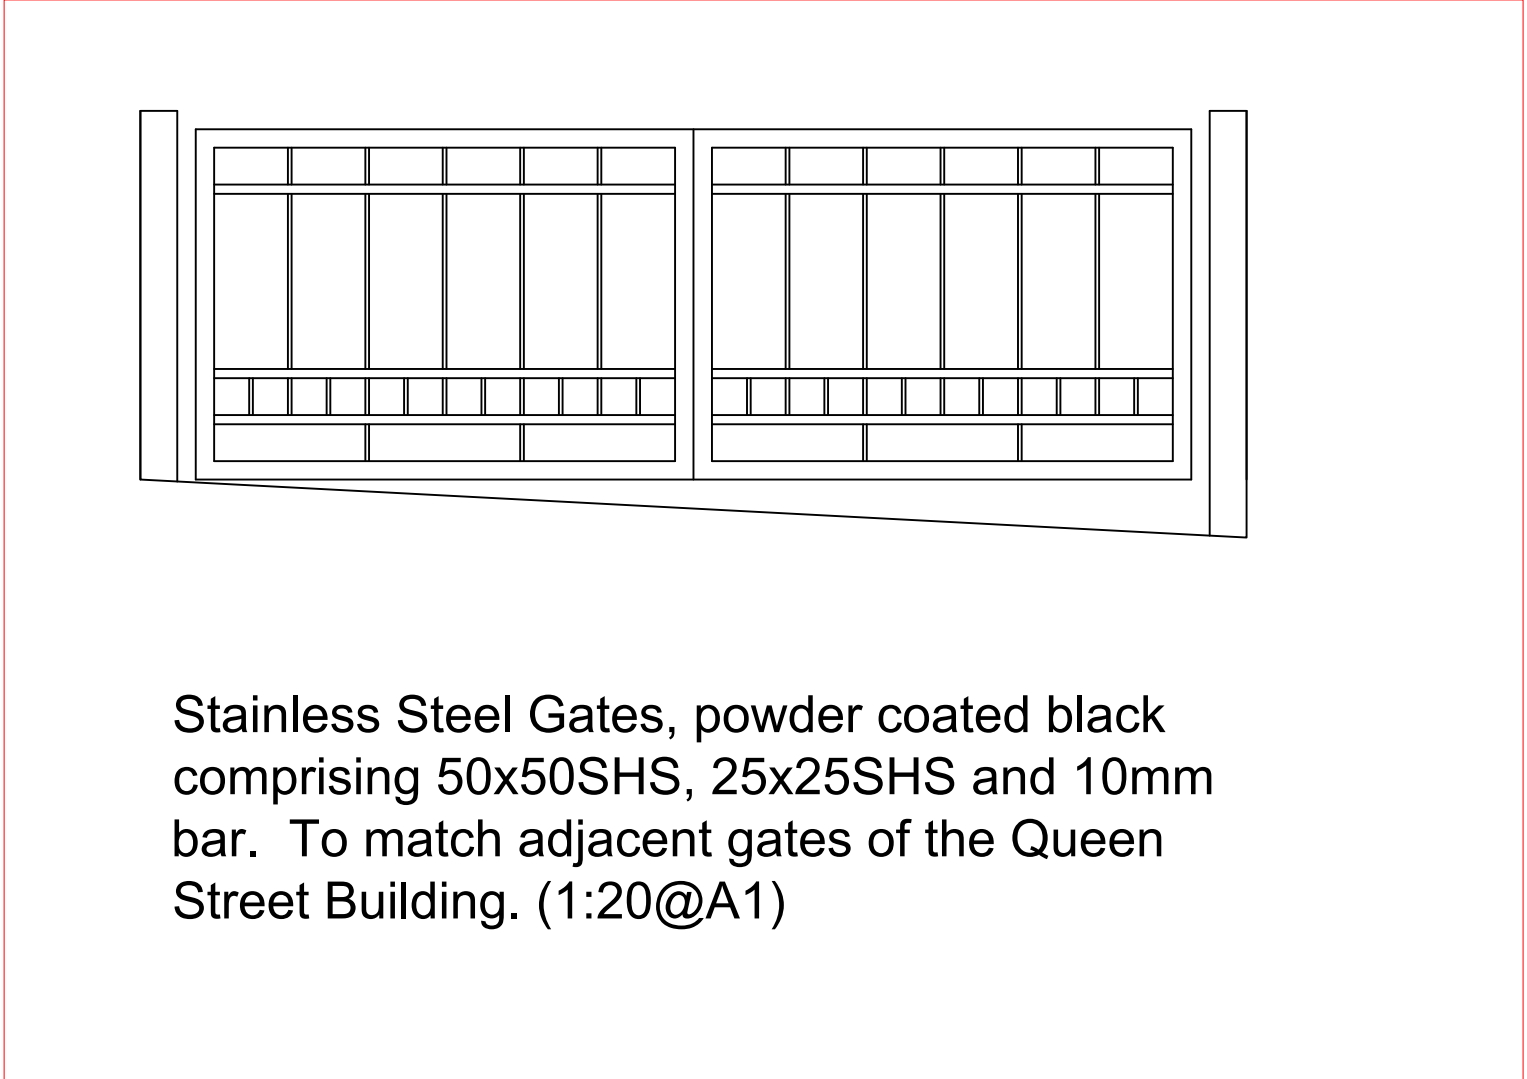

GENERAL DRAWING NOTES

1. All levels/dimensions to be checked on site by contractor.
2. All items of works to be executed in a neat and workmanlike manner to the satisfaction of the University.
3. Ensure adequate protection to all existing/new services and finishes.
4. All works as per approved specification and to be in accordance with relevant current British Standards and code of practice.
5. Any variations to the drawing/specification schedule of works to be approved by the University.
6. This drawing to read in conjunction with specification/schedule of works.
7. This drawing to be read in conjunction with drawings no.

SPECIFICATION NOTES

A. The words 'Make Good' are to be read as including all necessary labour and new materials requested to match in every respect to the existing surrounding works.

B. All old materials described to be cleared away are to become the property of the contractor and are to be removed from site by him.

C. Drawings and specification as schedule/specification

Rev A - Gate details
20200420 Rev B Parking spaces changed to 4.8x2.4m + disabled hatching



University of HUDDERSFIELD

Directorate Of Estates & Facilities
Queensgate Huddersfield HD1 3DH
Tel 01484 472351 Fax 01484 472481

Project

ELECTRIC VEHICLE CHARGING
PRELIMINARY SCHEME
FAITH CENTRE CAR PARK

Title

GENERAL ARRANGEMENT
PLAN & ELEVATIONS
PROPOSED

Drawn By PH	Checked By	Approved By
----------------	------------	-------------

Project Number TBA	Building —	Drawing 2	Revision B
-----------------------	---------------	--------------	---------------

Date 9.10.20	Scale 1:100@A1
-----------------	-------------------