


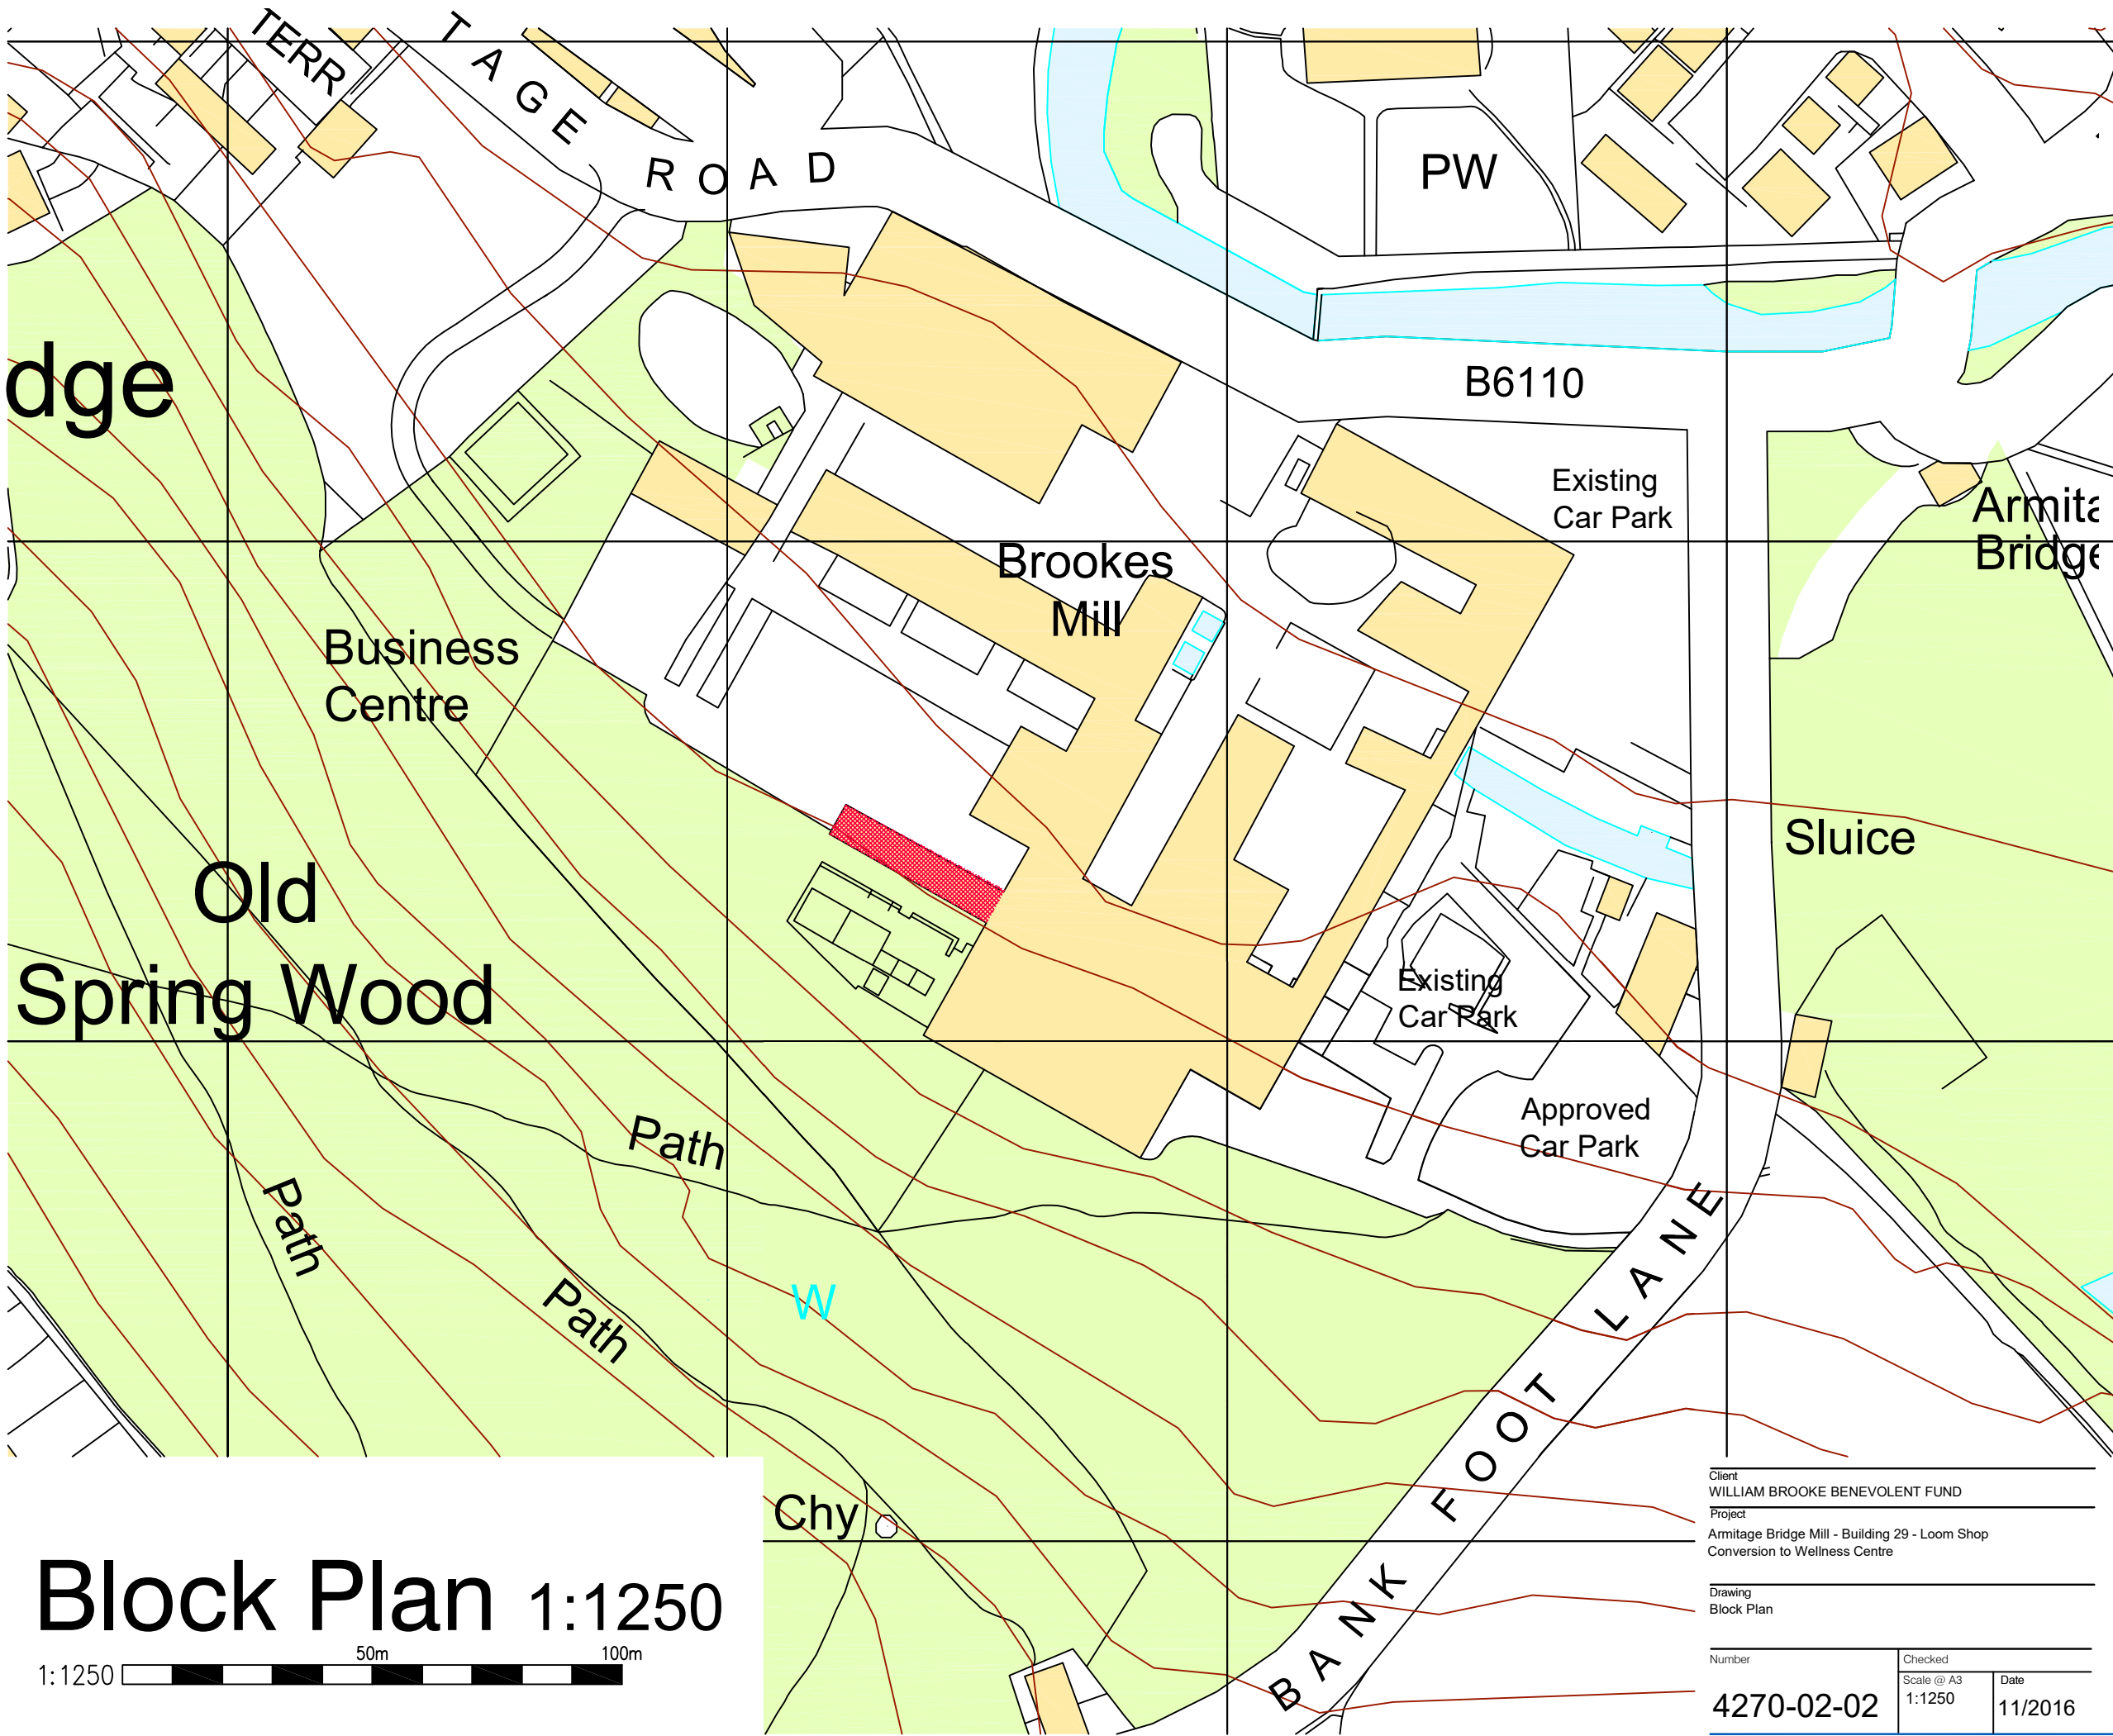


Copyright exist on the designs and information shown on this drawing. No part of this drawing can be reproduced without written confirmation of Heppenstalls. This drawing should only be used for the purpose was issued for and should not be used for construction unless it is marked for construction. Heppenstalls must be notified should any discrepancies be found.

Revision

KEY

proposed Wellness Centre

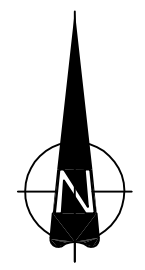

# Block Plan 1:1250



|                                                                                            |                      |         |
|--------------------------------------------------------------------------------------------|----------------------|---------|
| Client<br>WILLIAM BROOKE BENEVOLENT FUND                                                   |                      |         |
| Project<br>Armitage Bridge Mill - Building 29 - Loom Shop<br>Conversion to Wellness Centre |                      |         |
| Drawing<br>Block Plan                                                                      |                      |         |
| Number                                                                                     | Checked              | Date    |
| 4270-02-02                                                                                 | Scale @ A3<br>1:1250 | 11/2016 |

Planning

**HEPPENSTALLS**

Chartered Architects & Surveyors

Architecture  
Surveying  
Planning  
Project Management

Allisons buildings, 135 Armitage Road Milnsbridge,  
Huddersfield, HD3 4JY tel 01484 656411  
projects@heppenstalls.net www.heppenstalls.net