



Copyright exist on the designs and information shown on this drawing. No part of this drawing can be reproduced without written confirmation of Heppenstalls. This drawing should only be used for the purpose was issued for and should not be used for construction unless it is marked for construction. Heppenstalls must be notified should any discrepancies be found.

Revision
a 2020-05-29 B21 context added to GF plan

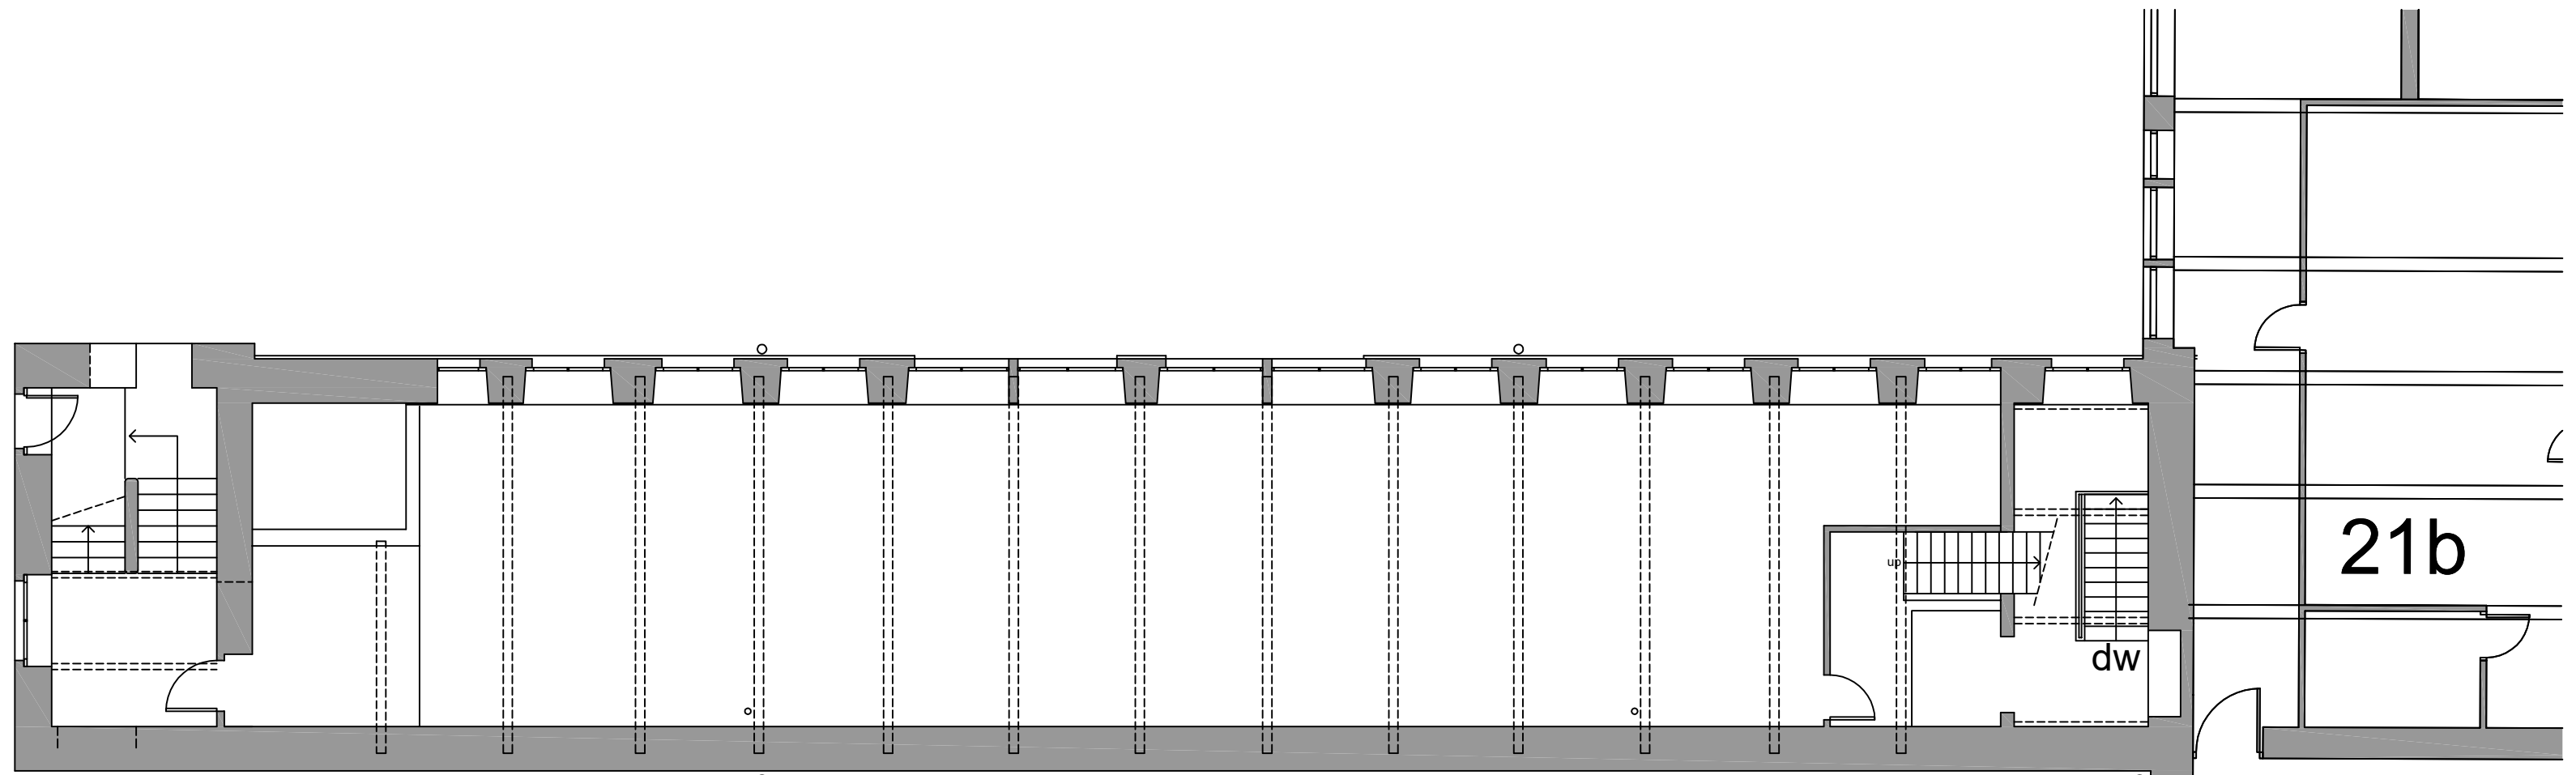


First Floor

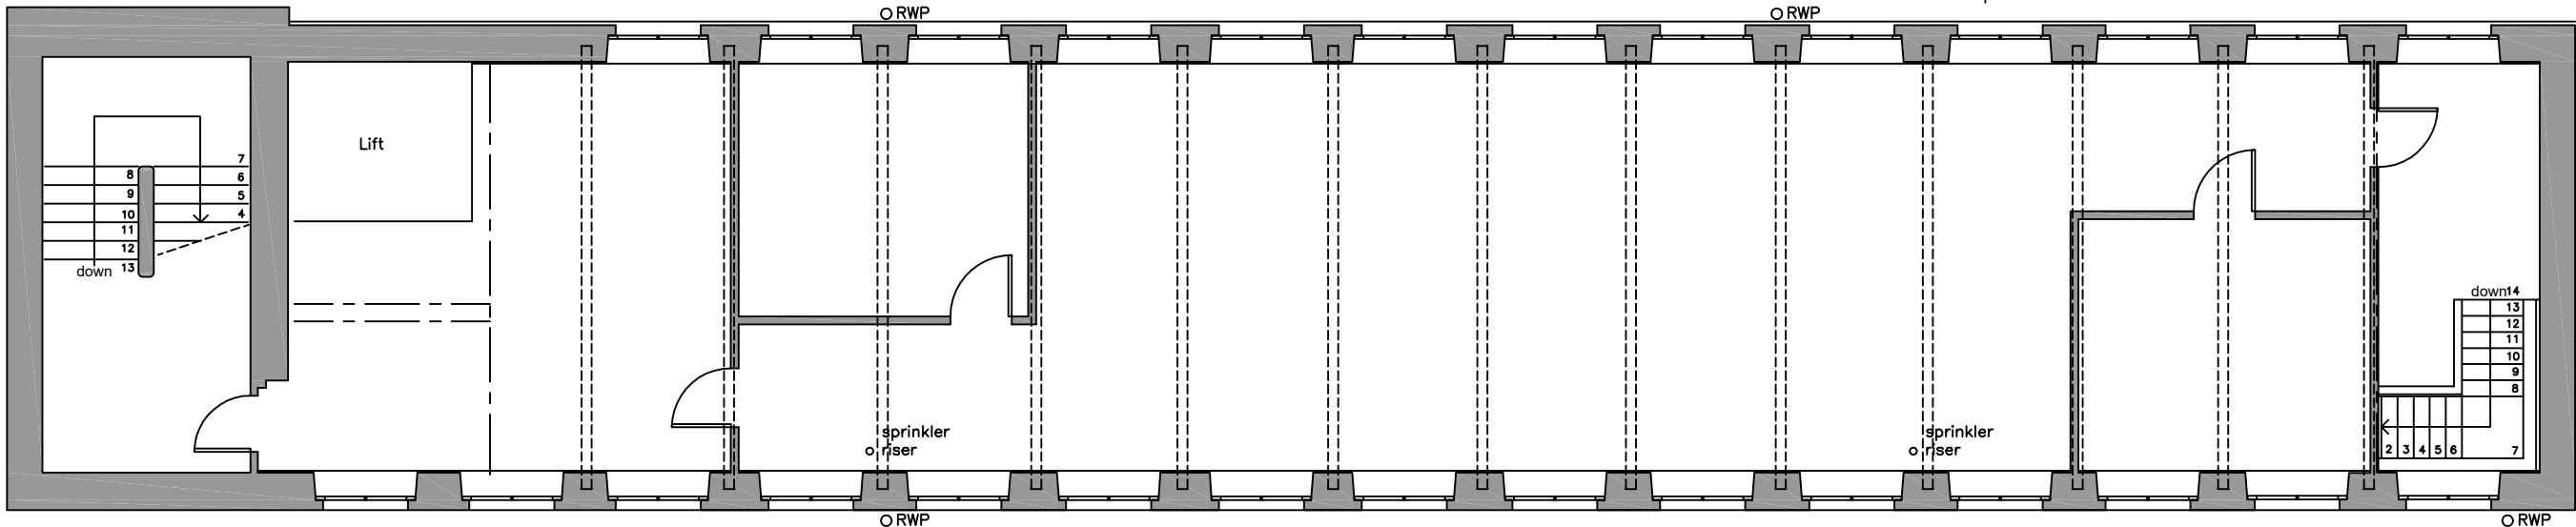


Fourth Floor




Ground Floor

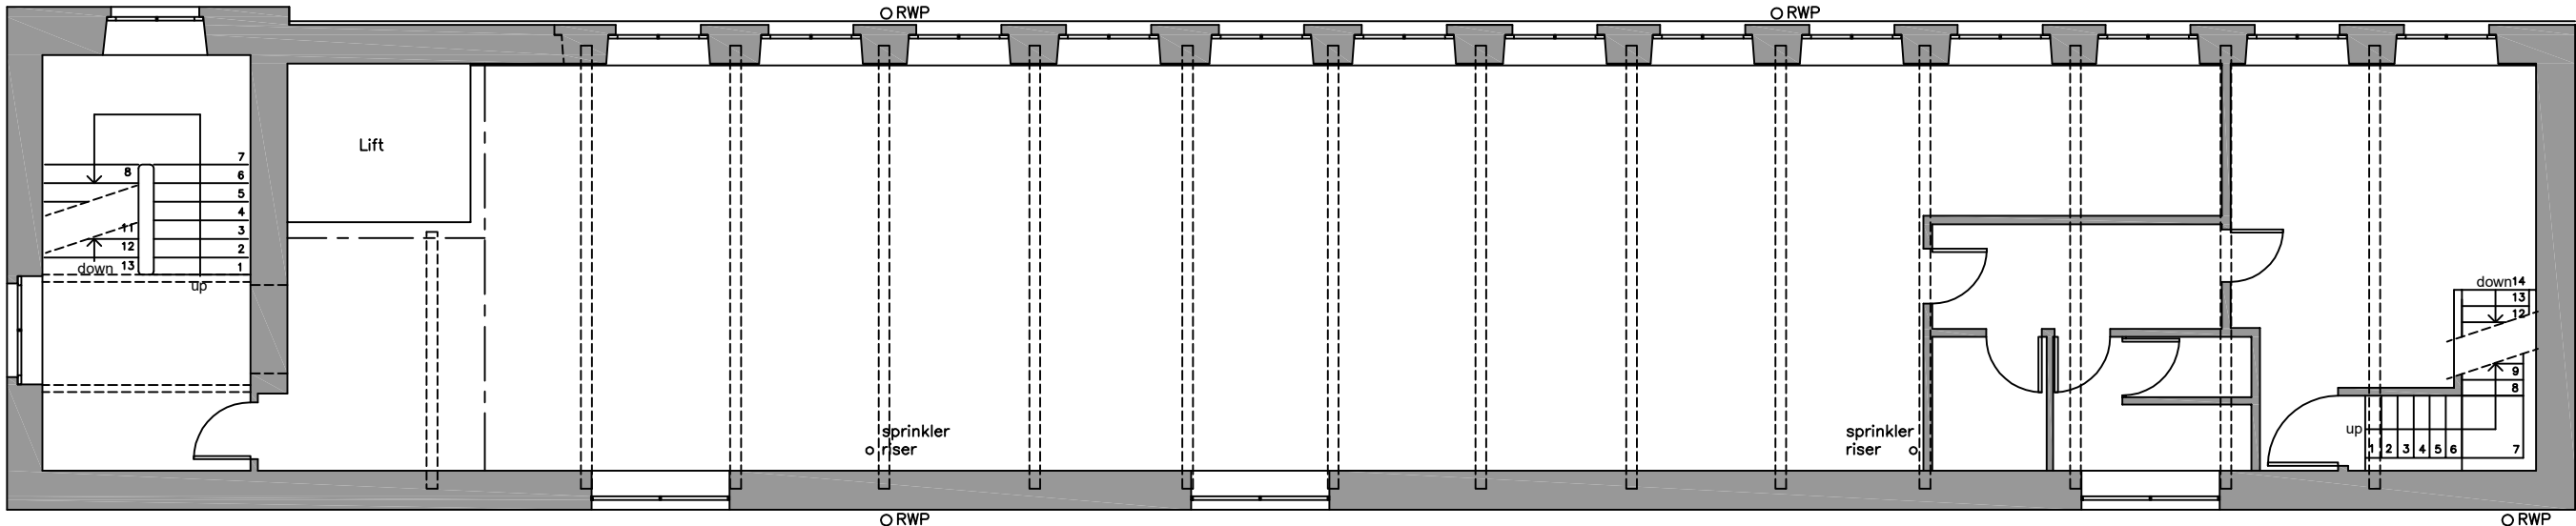

Third Floor

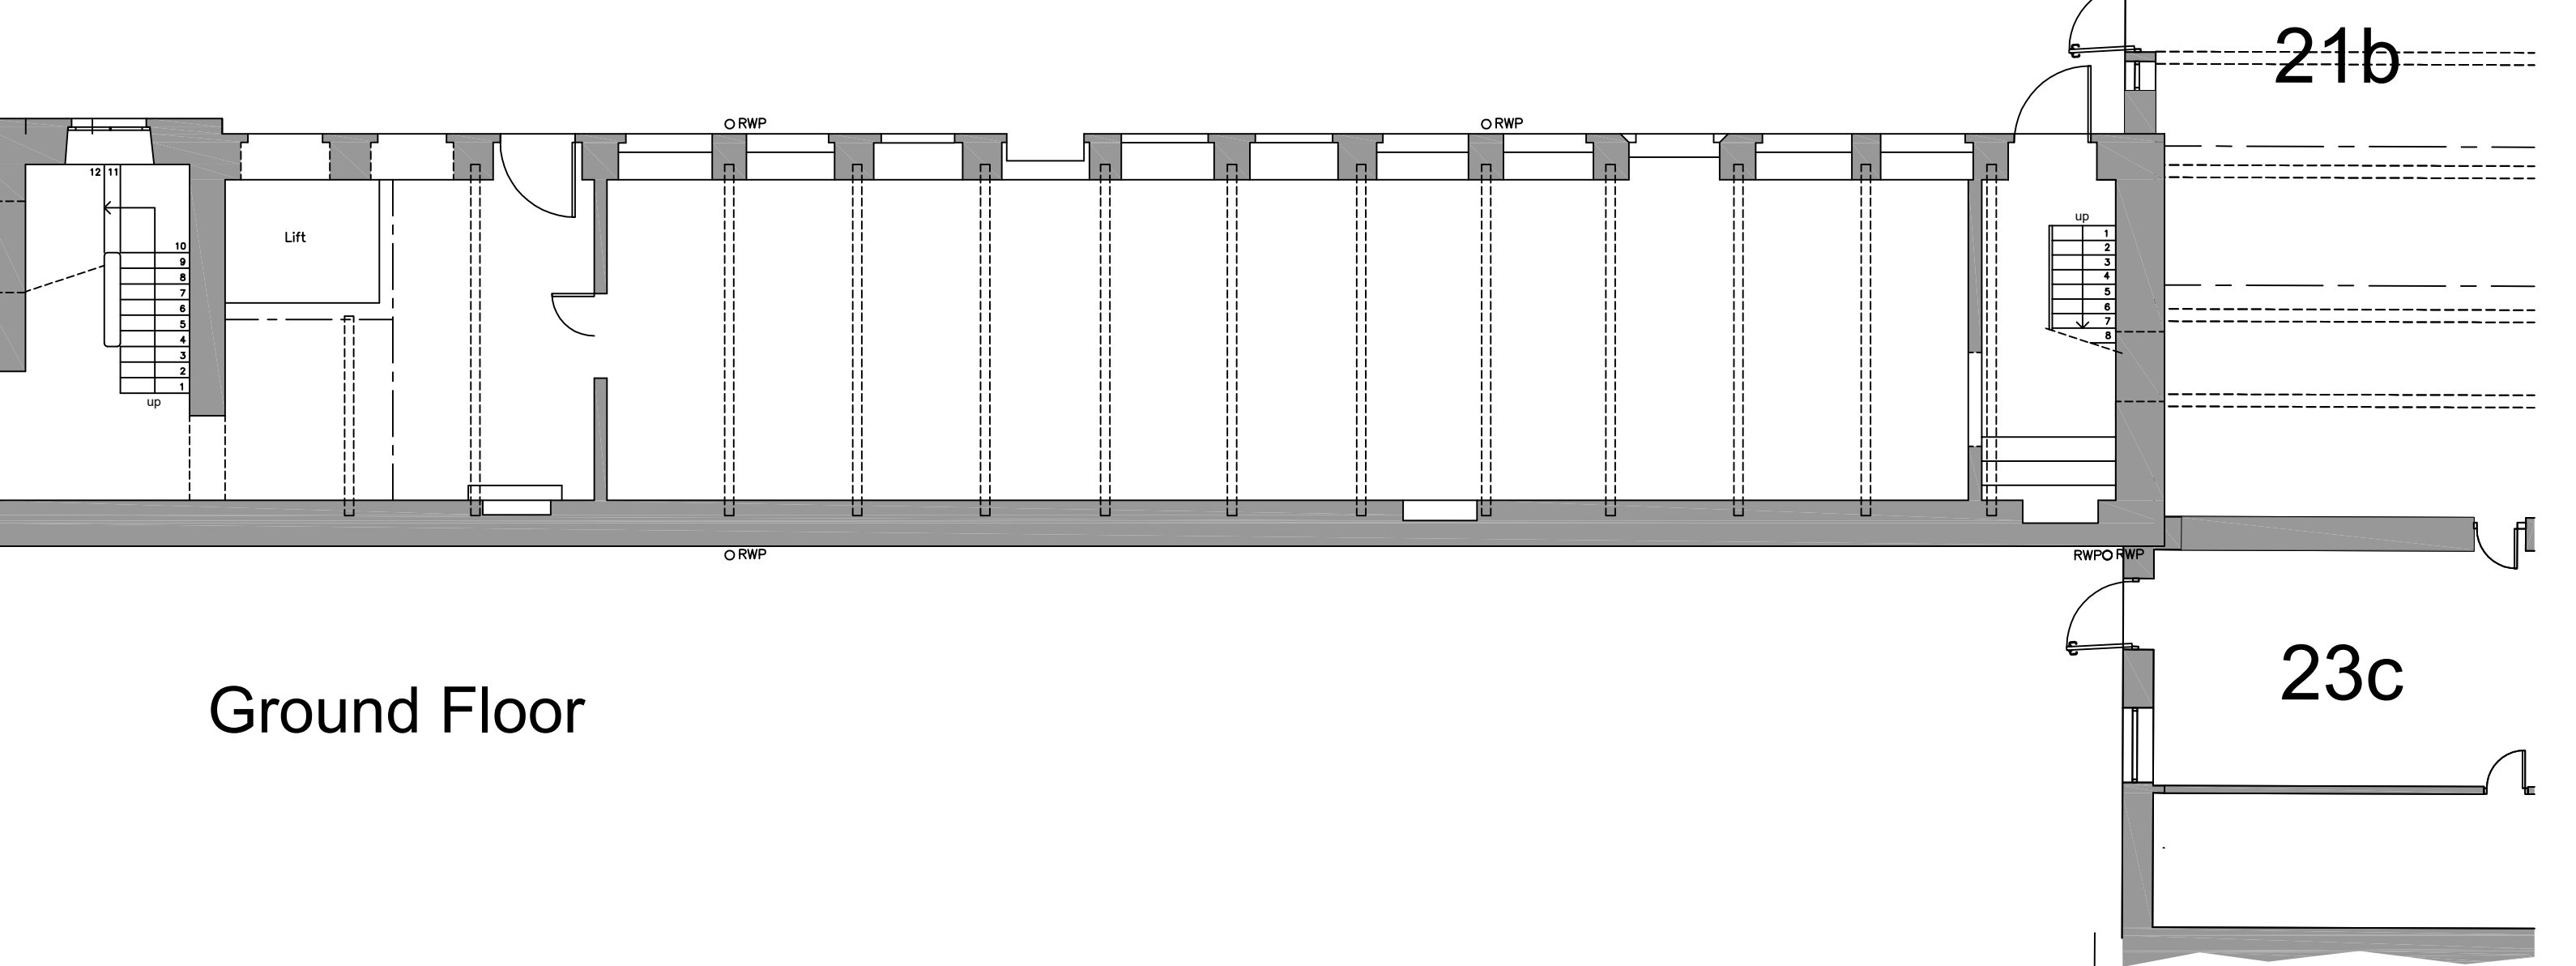

Second Floor

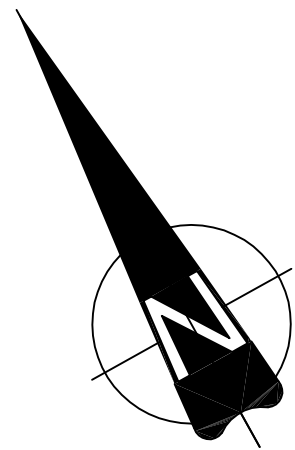

Building 29 Existing Floor Plans

1:100 1m 2m 3m 4m 5m 6m 7m 8m 9m 10m

Client WILLIAM BROOKE BENEVOLENT FUND

Project
Armitage Bridge Mill - Building 29 - Loom Shop

Drawing
Survey Floor Plans

Number
4366-01-01a

Checked
Scale @ A1
1:100

Date
05/2020

HEPPENSTALLS
Chartered Architects & Surveyors

RIBA **RICS**
Architecture
Surveying
Planning
Project Management

Allisons buildings, 135 Armitage Road Milnsbridge,
Huddersfield, HD3 4JY tel 01484 658411
projects@heppenstalls.net www.heppenstalls.net

Planning