





Proposed Garden Plan 1:150

1:150 0 5m 10m 15m 20m

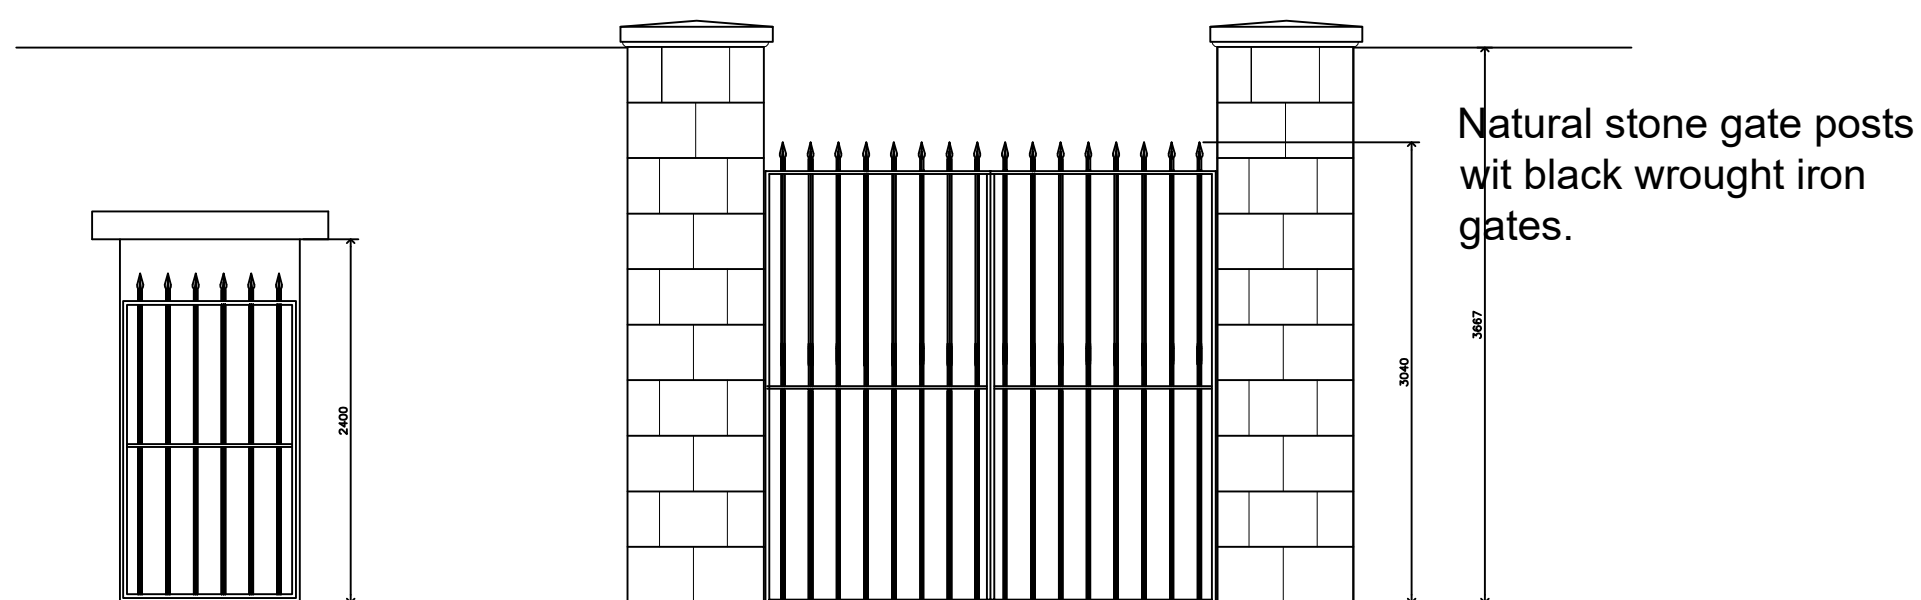

Proposed Access Gates to Garden 1:50

1:100 0 1m 2m 3m 4m 5m 6m 7m 8m 9m 10m

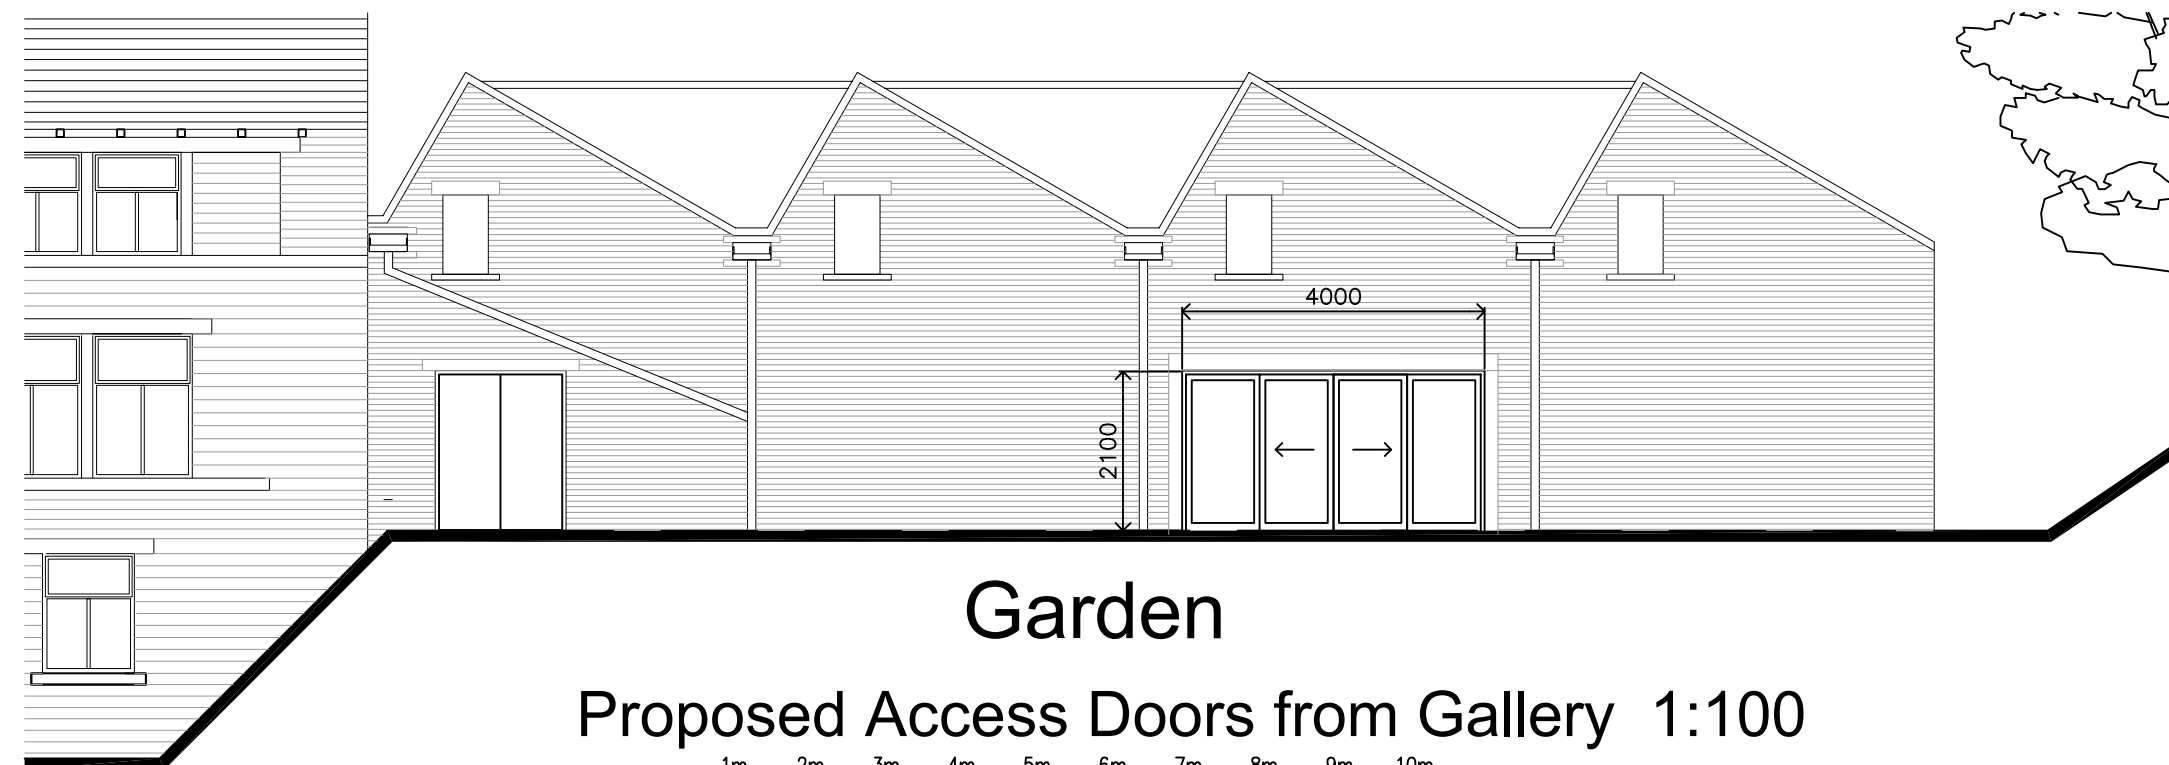

Garden

Proposed Access Doors from Gallery 1:100

1:100 0 1m 2m 3m 4m 5m 6m 7m 8m 9m 10m

Indicates existing single stem silver birch

All other birch trees and saplings to be removed

Perennial shrubs and plants :
Lavender, thyme, rosemary, lily of the valley, azalea, wild daffodil and snowdrop

Appendix 1: Planting Scheme Plan	
ADDRESS: Brooks Mill, Armitage Bridge, Huddersfield, West Yorkshire, HD4 7NR JCA REF: 133880/036	
SCALE: 1:200	PAPER SIZE: A1
TREE PLANTING	
	Quercus robur (Common Oak)
	Alnus glutinosa (Common Alder)
	Betula pubescens (Silver Birch)
	Ilex aquifolium (Holly)
	Corylus avellana (Hazel)
	Existing trees to be retained
	Existing trees to be retained

JCA

Client WILLIAM BROOKE BENEVOLENT FUND

Project
Armitage Bridge Mill - Building 29 - Loom Shop

Drawing
Garden Plan

Number
4366-04-07a

Checked
Scale @ A1
As Marked

Date
01/2021

HEPPENSTALLS

Chartered Architects & Surveyors

Architecture
Surveying
Planning
Project Management

RIBA
Allisons buildings, 135 Armitage Road Mlinsbridge, Huddersfield, HD3 4JY
projects@heppenstalls.net

RICS
tel 01484 658411
www.heppenstalls.net

Planning