



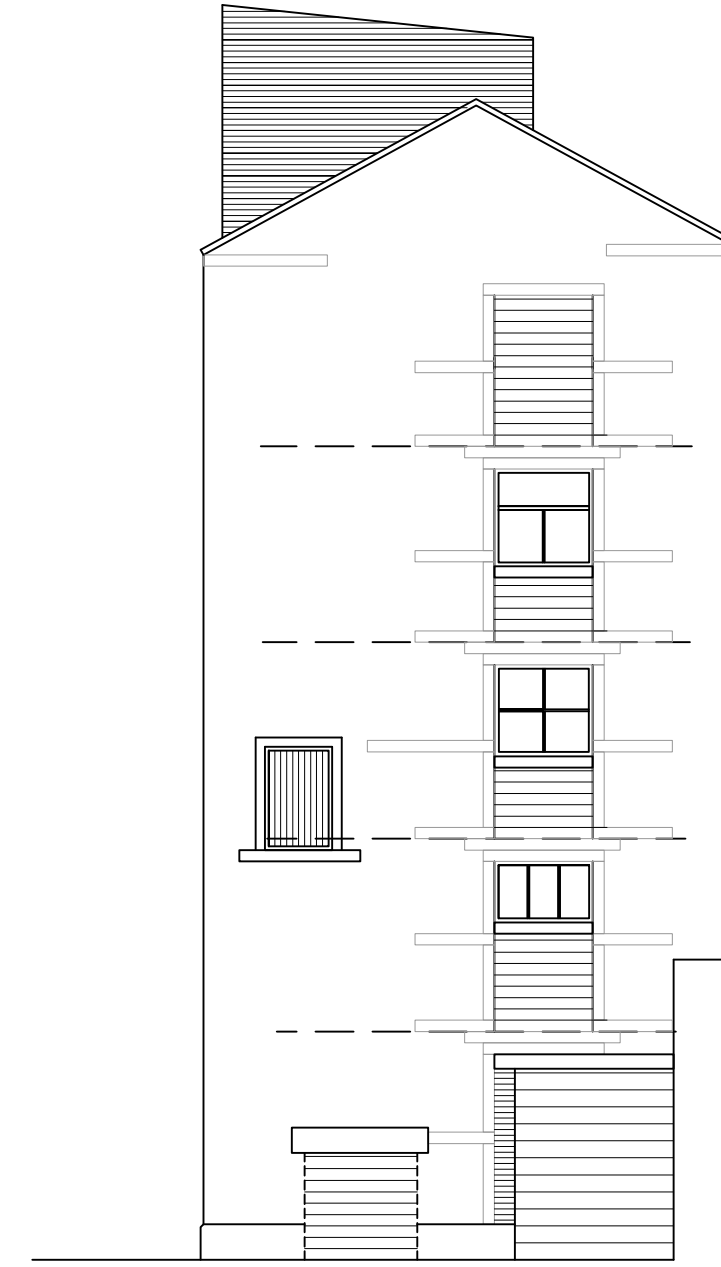


NE Elevation 1:100

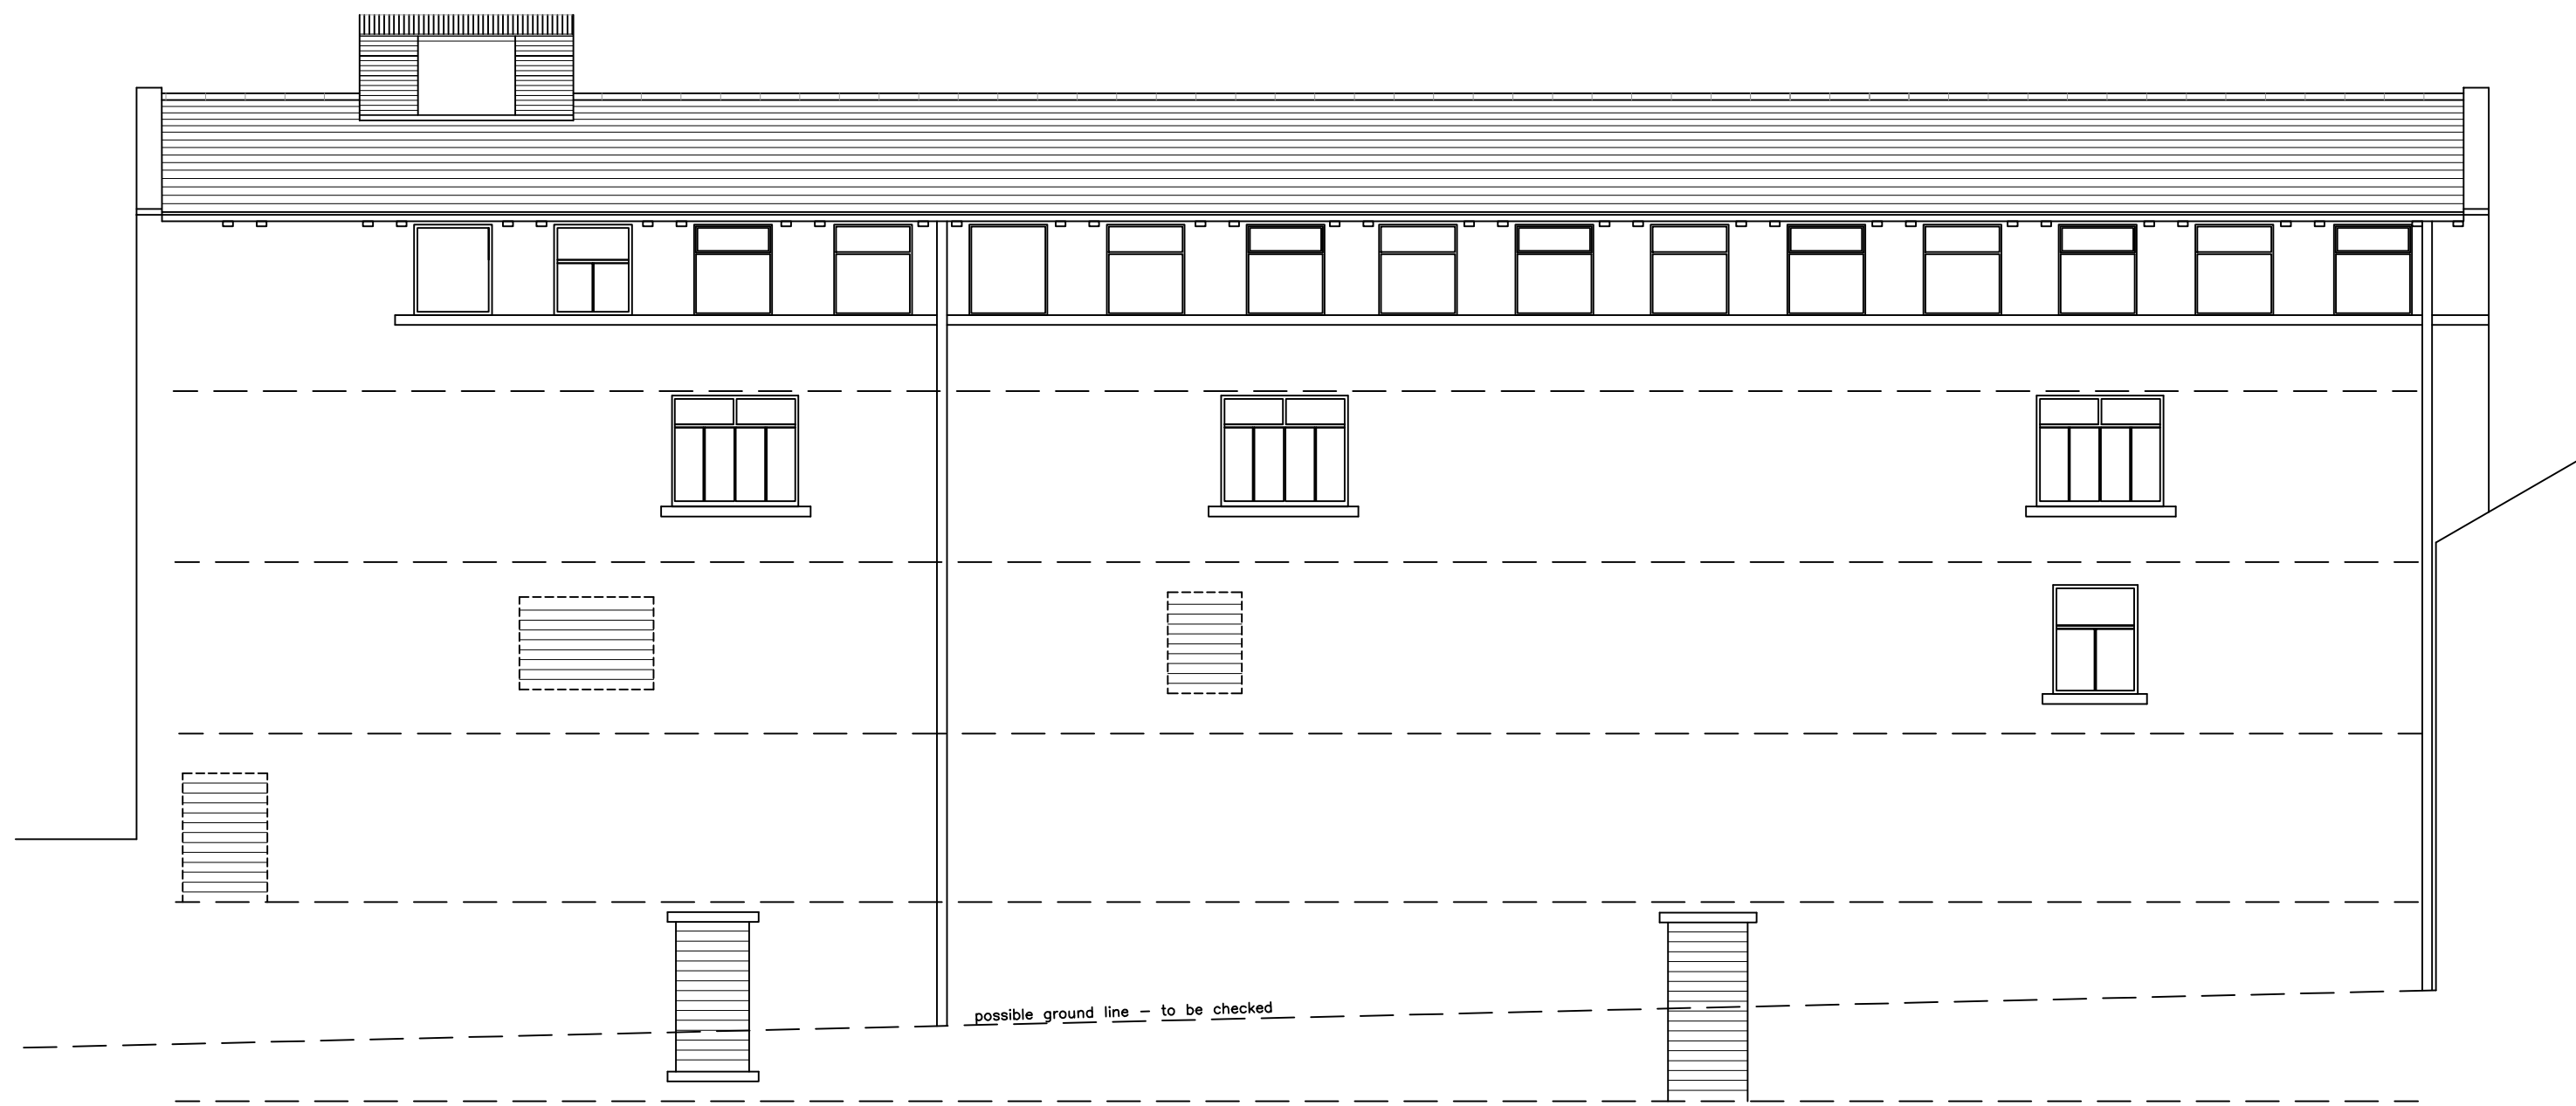


NW Elevation 1:100



SW Elevation 1:100

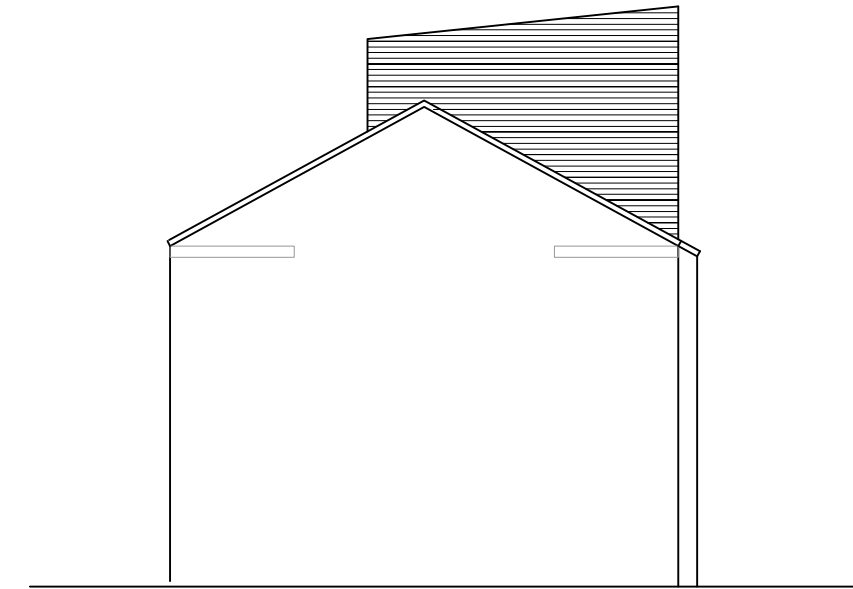


SE Elevation 1:100

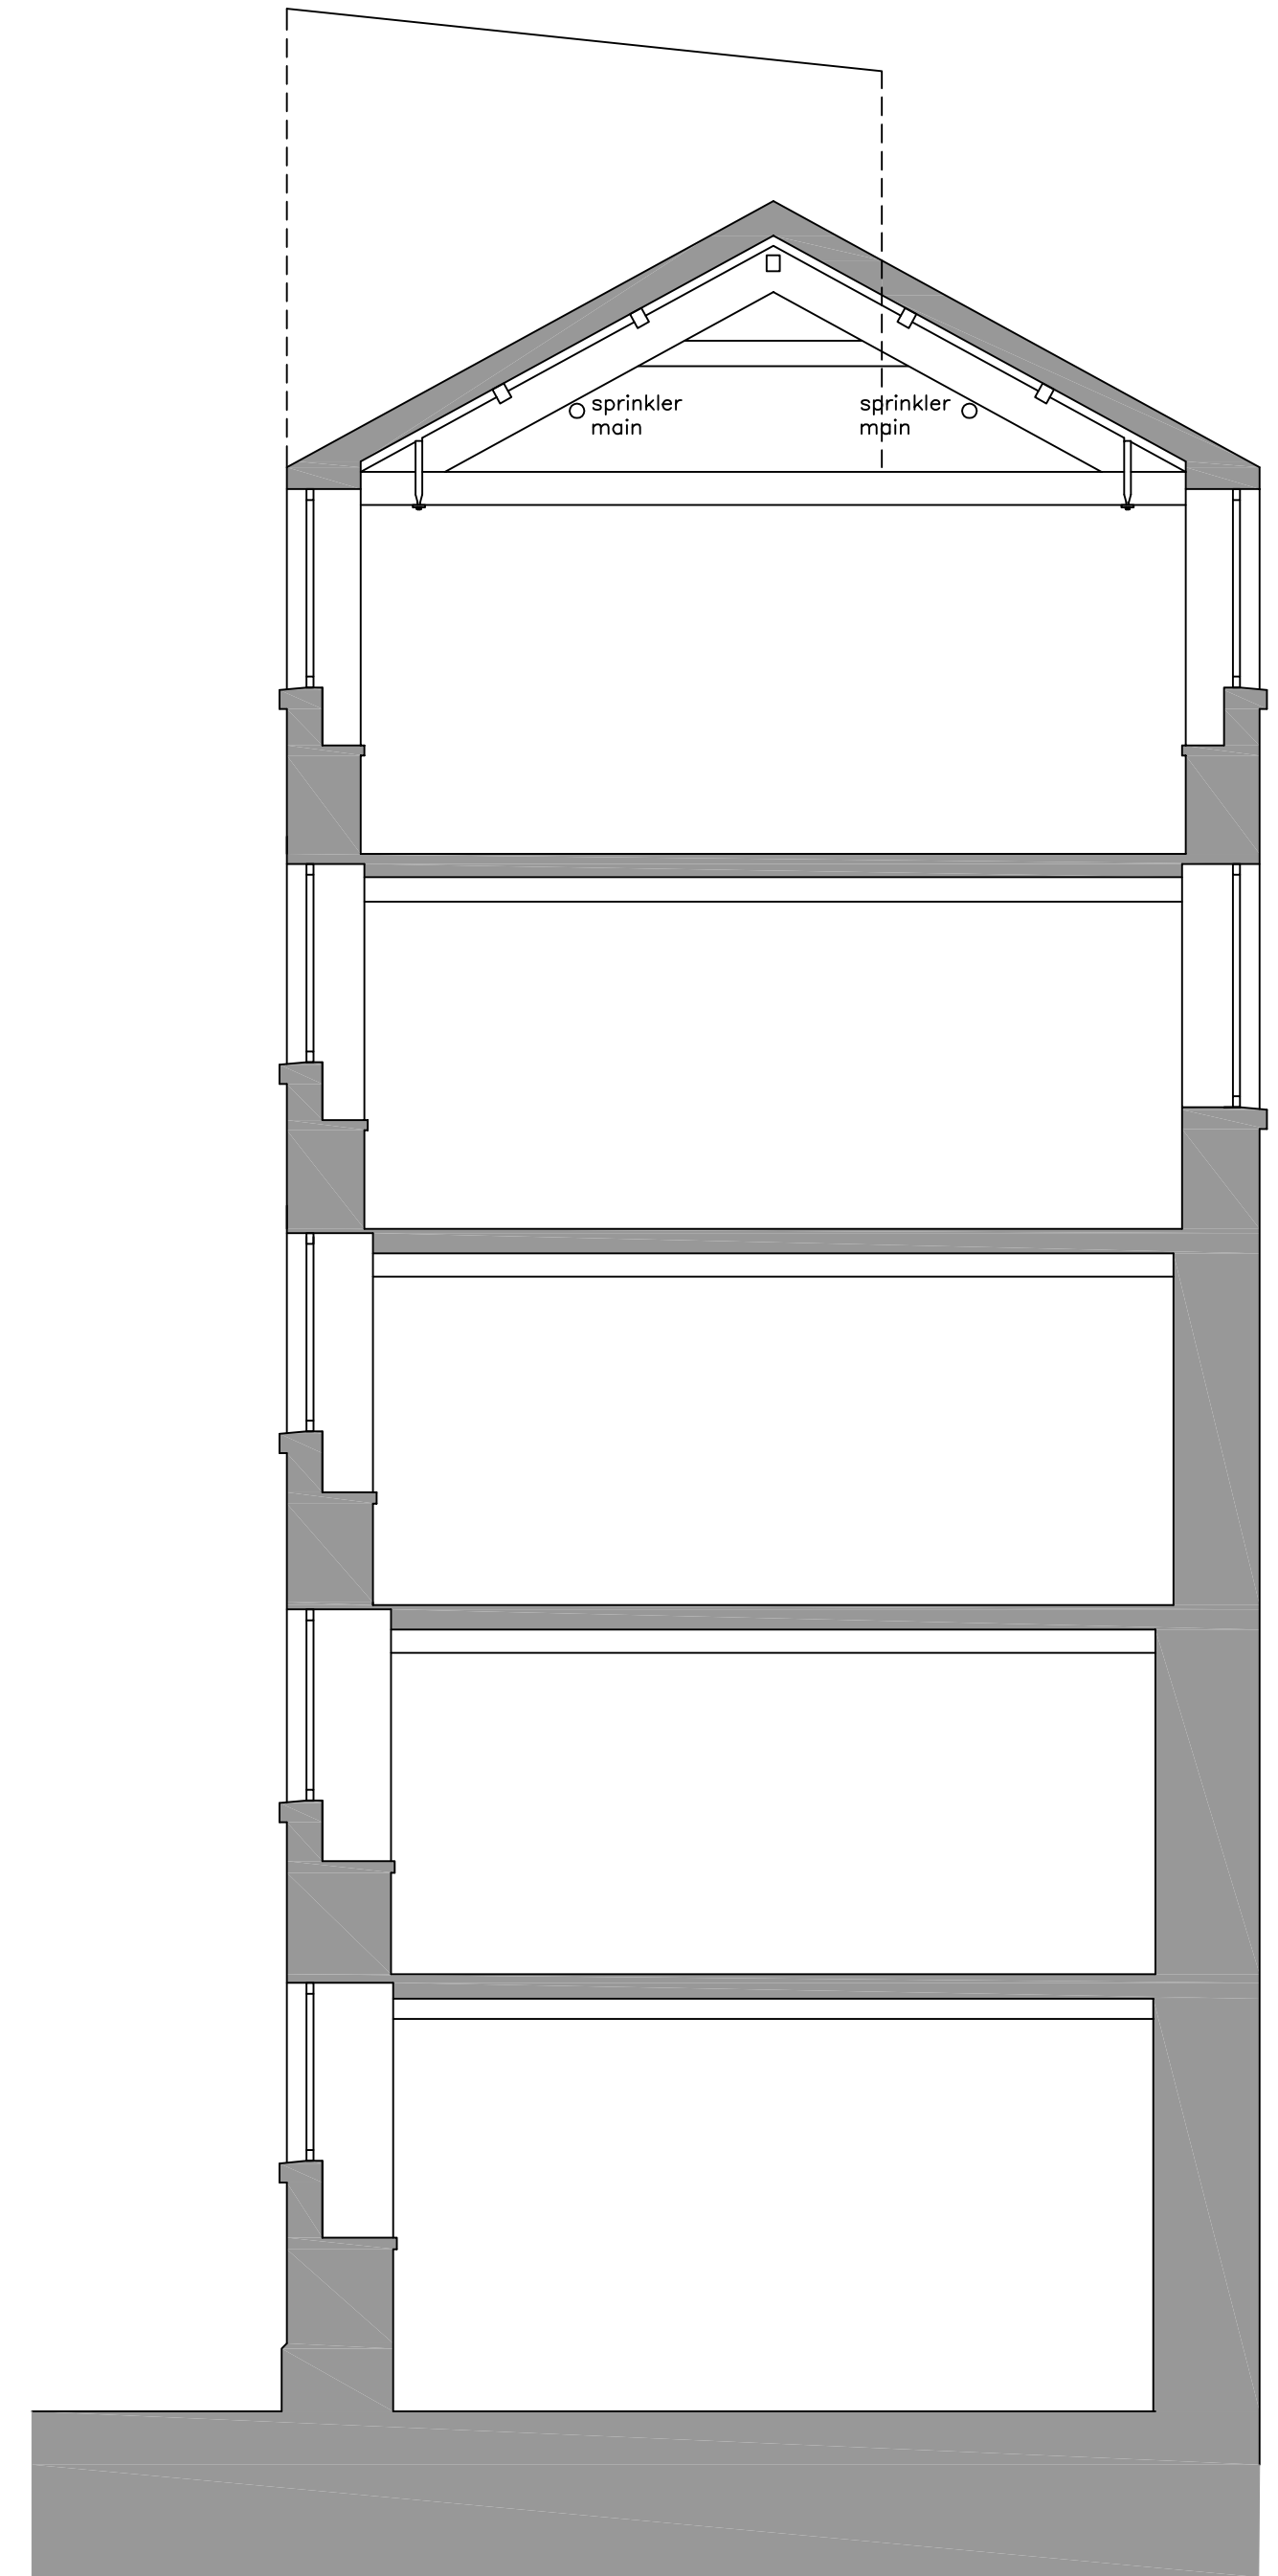

Cross Section 1:50

Building 29 Existing Elevations & Sections

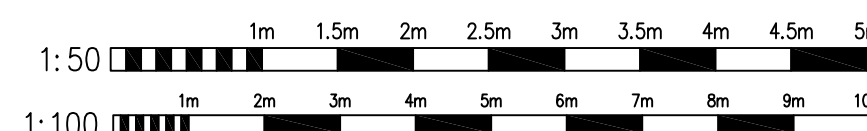

Client WILLIAM BROOKE BENEVOLENT FUND		
Project Armitage Bridge Mill - Building 29 - Loom Shop		
Drawing Survey Section, Elevations		
Number 4366-01-02	Checked Scale @ A1 1:100, 1:50	Date 11/2020