



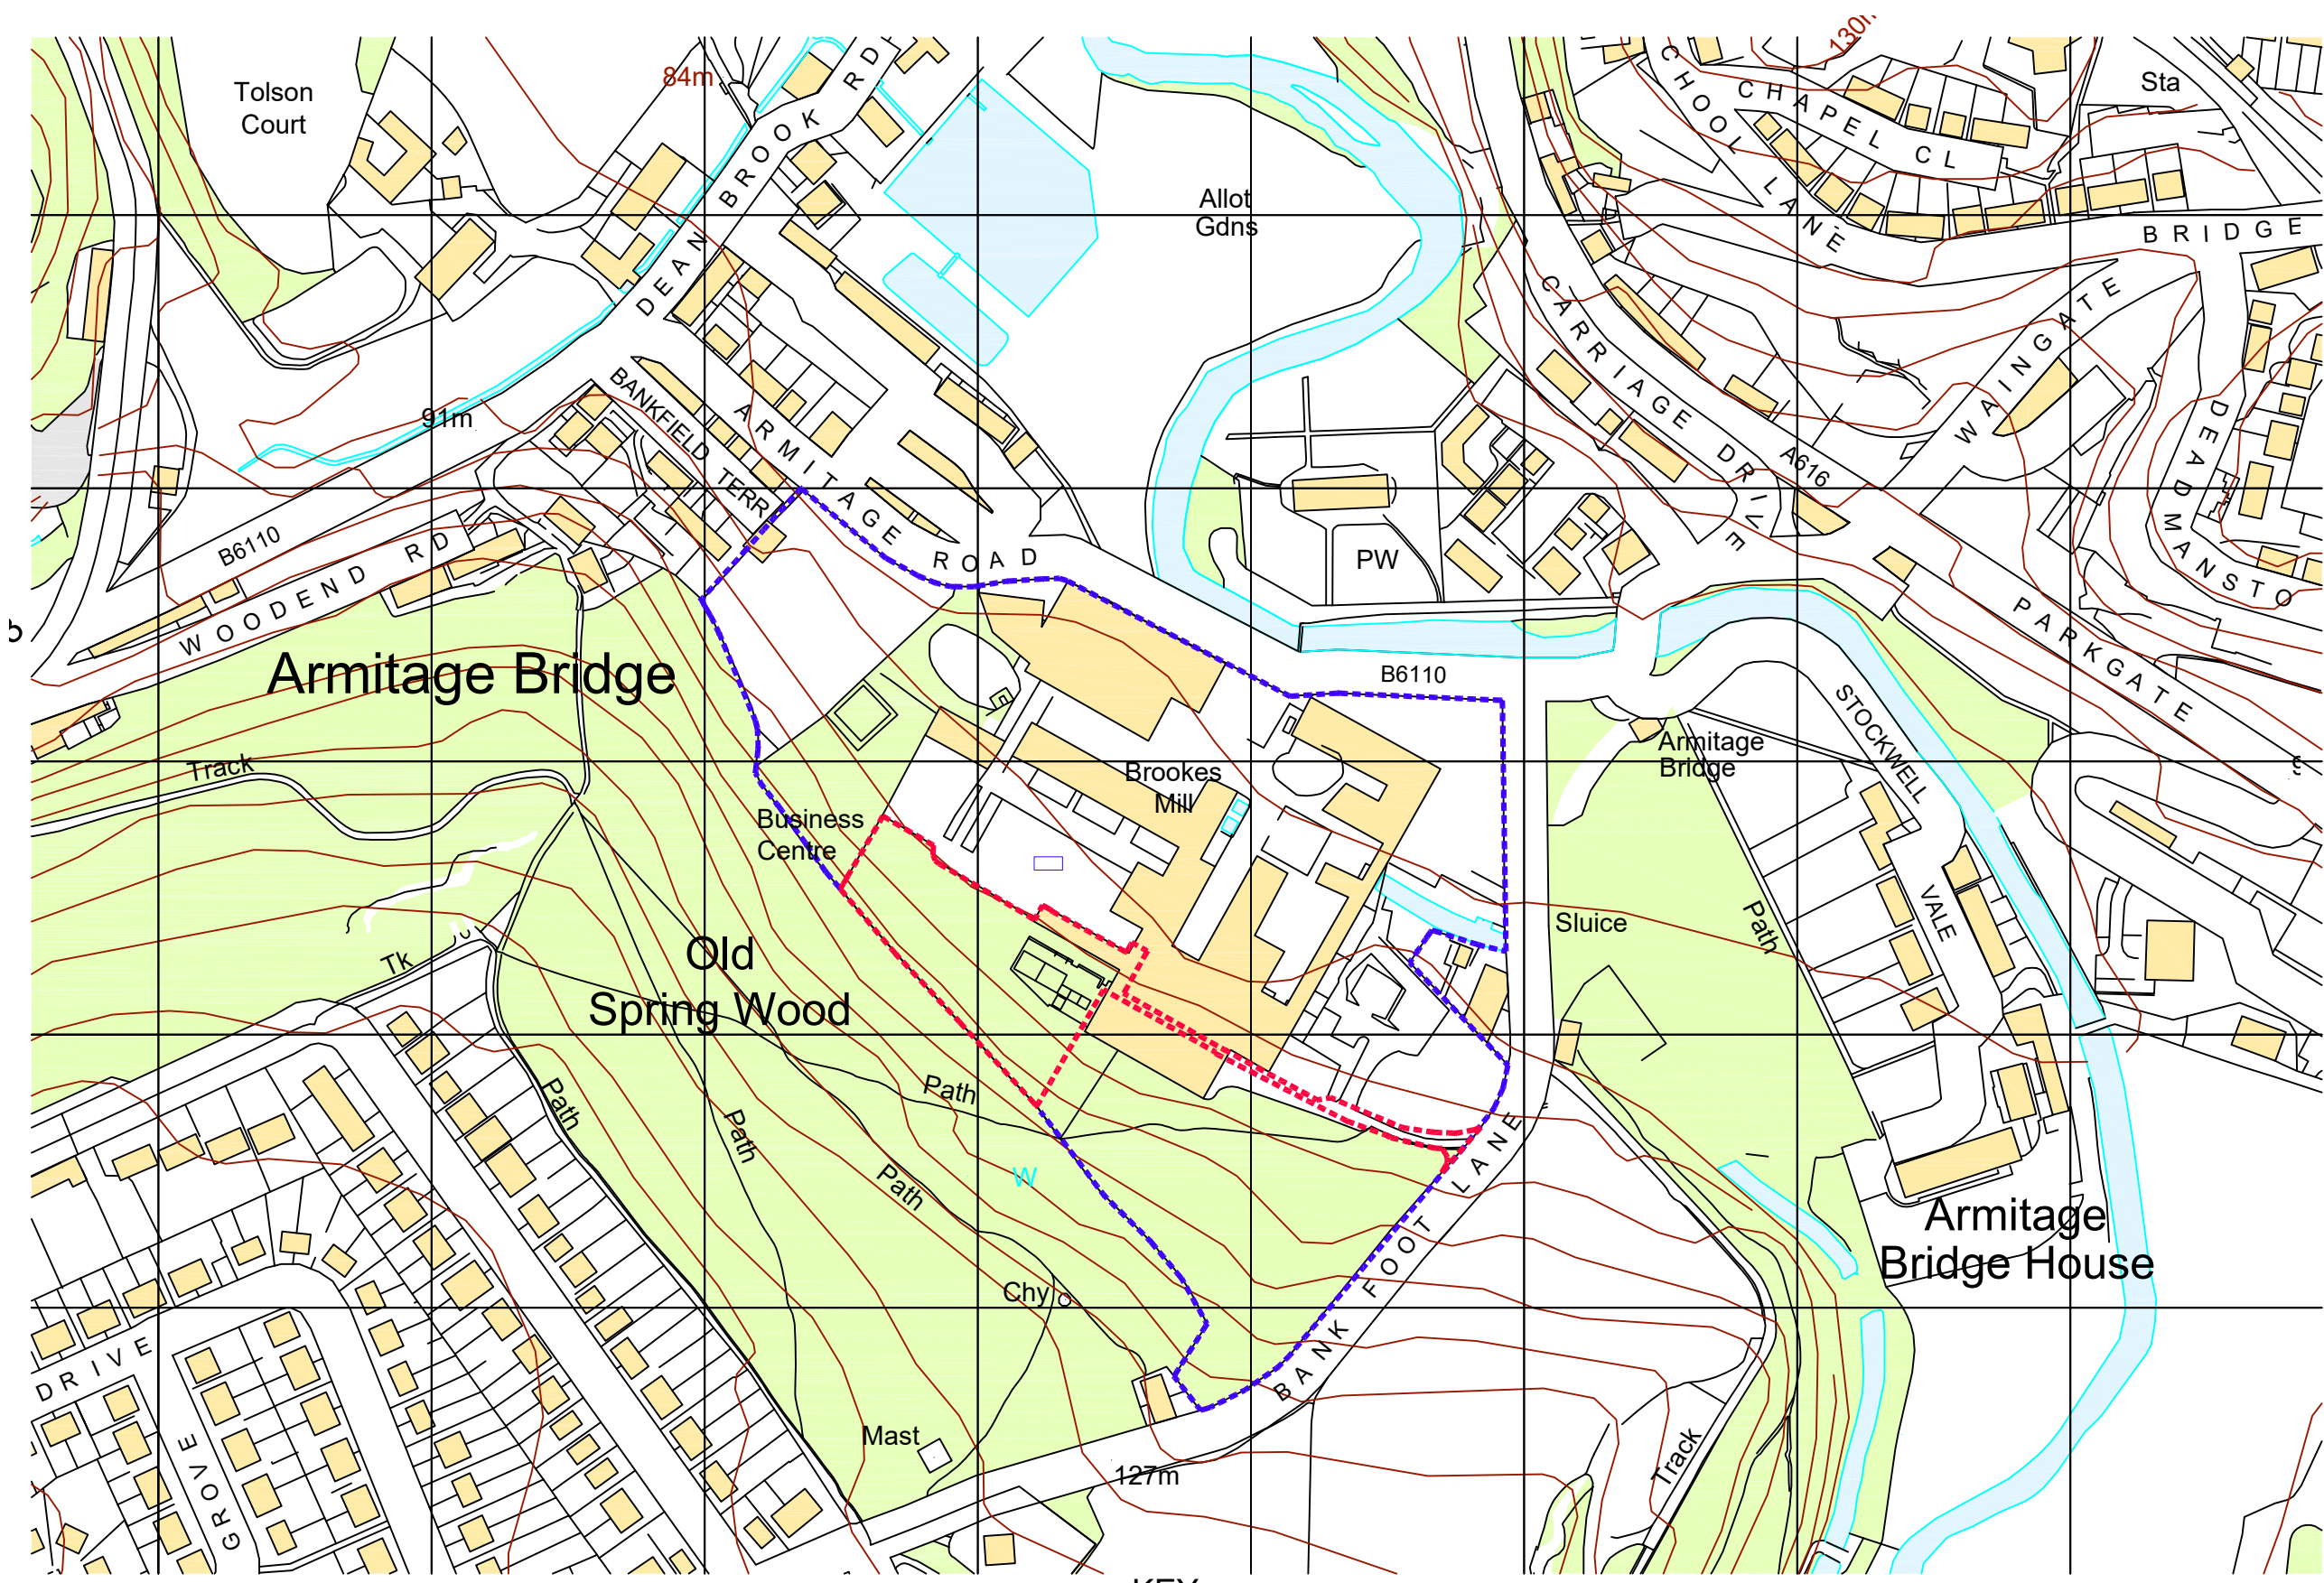

Copyright exist on the designs and information shown on this drawing. No part of this drawing can be reproduced without written confirmation of Heppenstalls. This drawing should only be used for the purpose it was issued for and should not be used for construction unless it is marked for construction. Heppenstalls must be notified should any discrepancies be found.

Revision
|

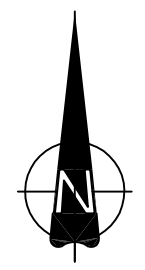

Location Plan 1:2500



KEY

- boundary of Application Site
- boundary of Other Land owned by the Applicant

Client
WILLIAM BROOKE BENEVOLENT FUND
Project
Armitage Bridge Mill - Building 29 - Loom Shop
Conversion to Wellness Centre

Drawing
Location Plan

Number	Checked	Date
4366-02-01	Scale @ A3 1:2500	05/2020

HEPPENSTALLS

Chartered Architects & Surveyors

 **RIBA** 
Allisons buildings, 135 Armitage Road Milnsbridge,
Huddersfield, HD3 4JY tel 01484 656411
projects@heppenstalls.net www.heppenstalls.net

Planning