


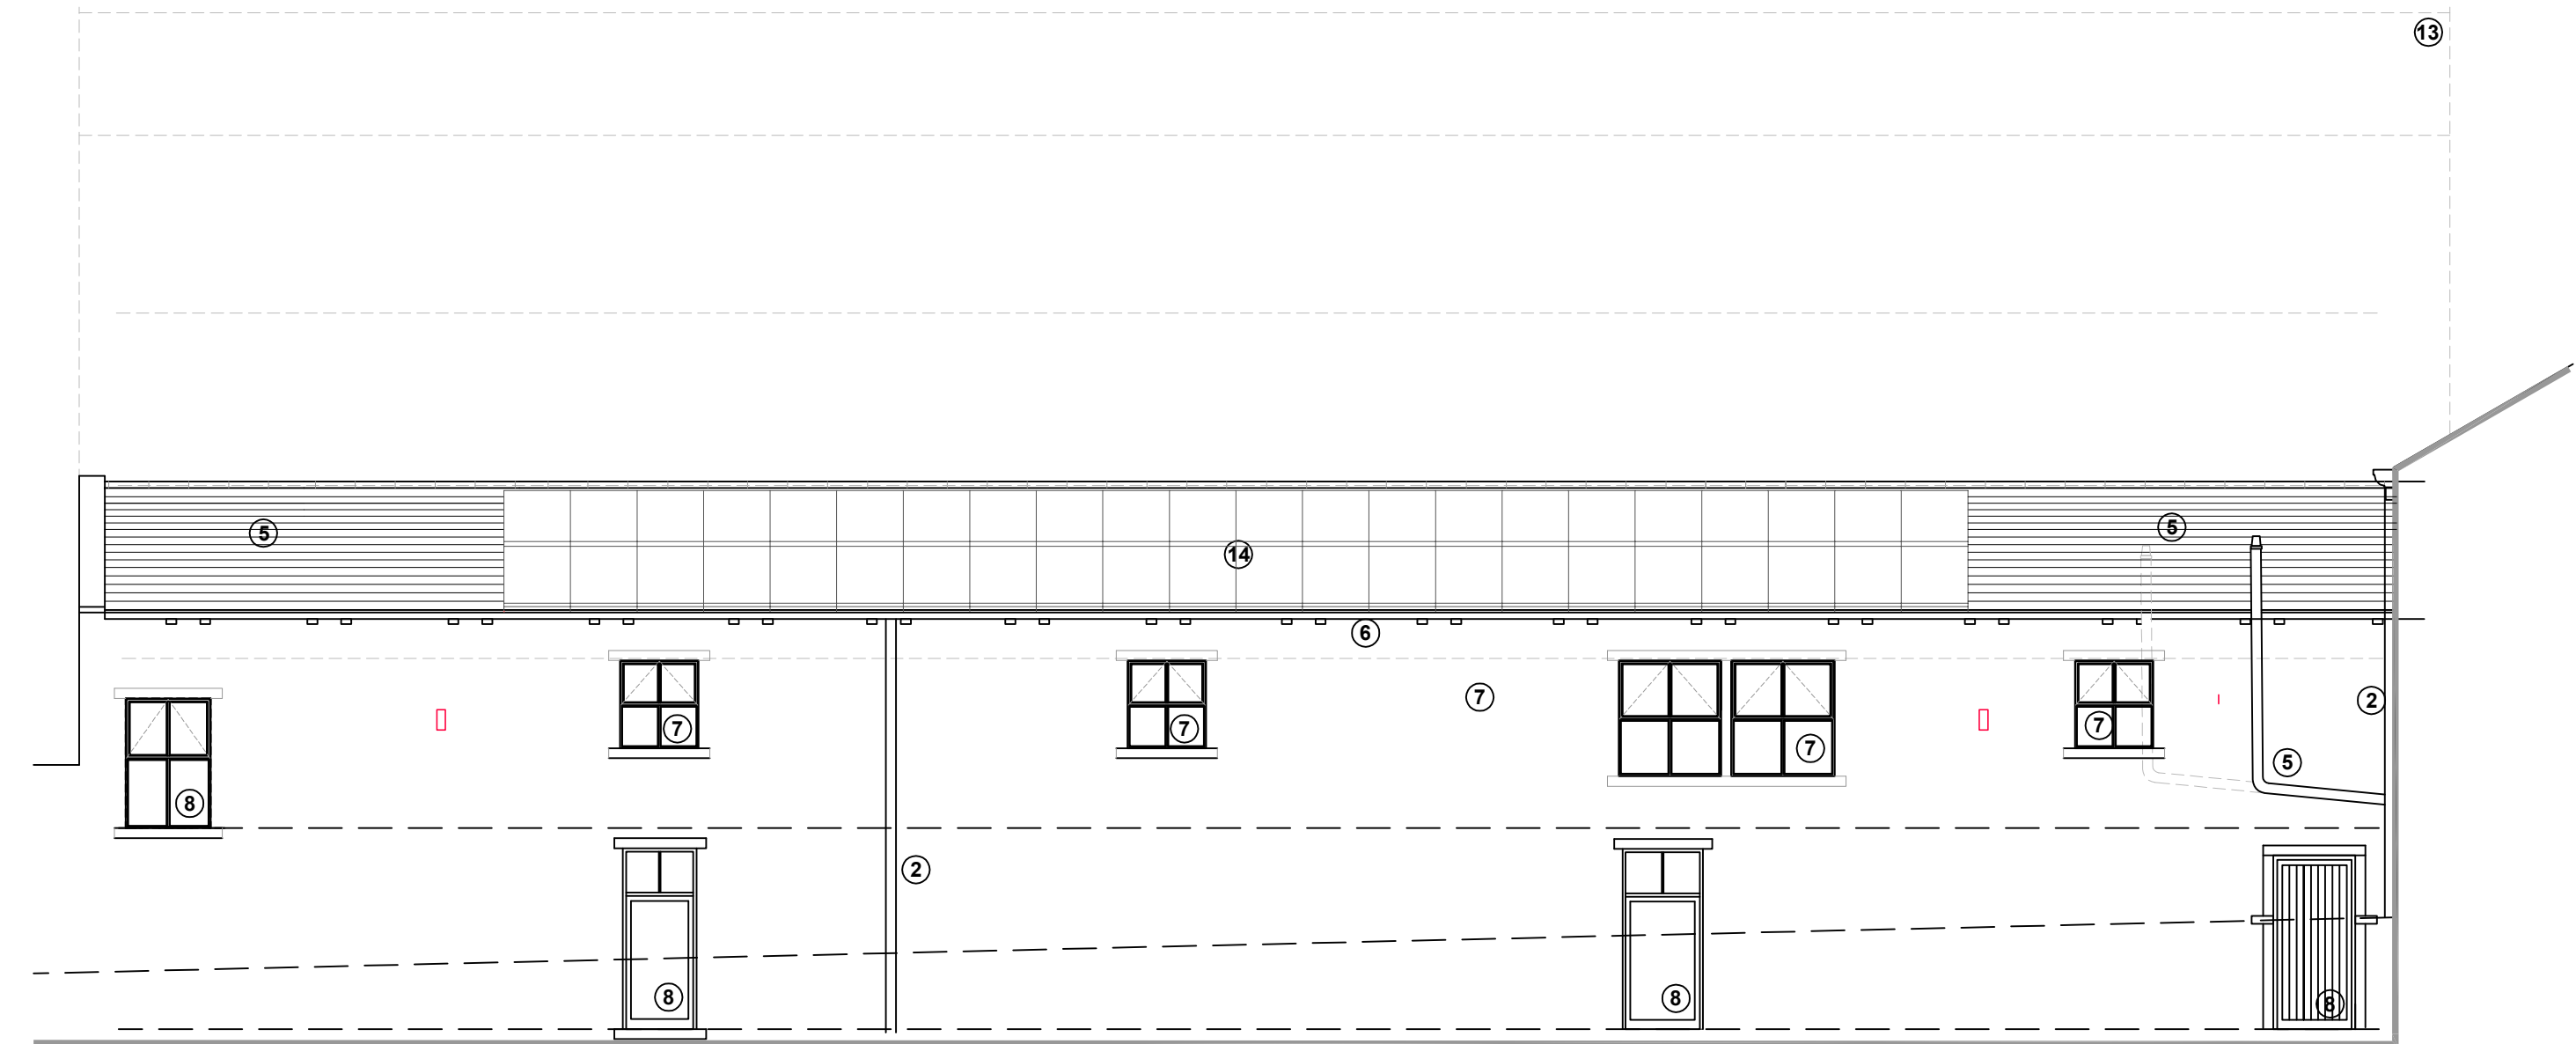

North Elevation



South Elevation



West Elevation

- ① Existing door opening part walled up to form window
- ② Existing RWP to remain
- ③ New DG PC Aluminium window/door
- ④ Existing SVP altered
- ⑤ Reuse existing slates
- ⑥ Reuse existing corbels and new Cast Iron gutters to match existing
- ⑦ New Opening with DG PC aluminum windows.
- ⑧ Re-open existing opening with new DG PC aluminum window/door.
- ⑨ Existing lead flashing to be removed and bed joint re-pointed
- ⑩ Existing hole walled up
- ⑪ Existing opening altered to accommodate proposed roof line.
- ⑫ Panel of masonry rebuilt to match existing
- ⑬ Existing outline shown dashed
- ⑭ Solar Panels

Proposed Wellness Centre: Elevations

1:100 1m 2m 3m 4m 5m 6m 7m 8m 9m 10m

Client WILLIAM BROOKE BENEVOLENT FUND

Project
Armitage Bridge Mill - Building 29 - Loom Shop

Drawing
Proposed Elevations

Number
4366-04-03a

Checked Scale @ A1	Date 01/2021
-----------------------	-----------------

As Marked