


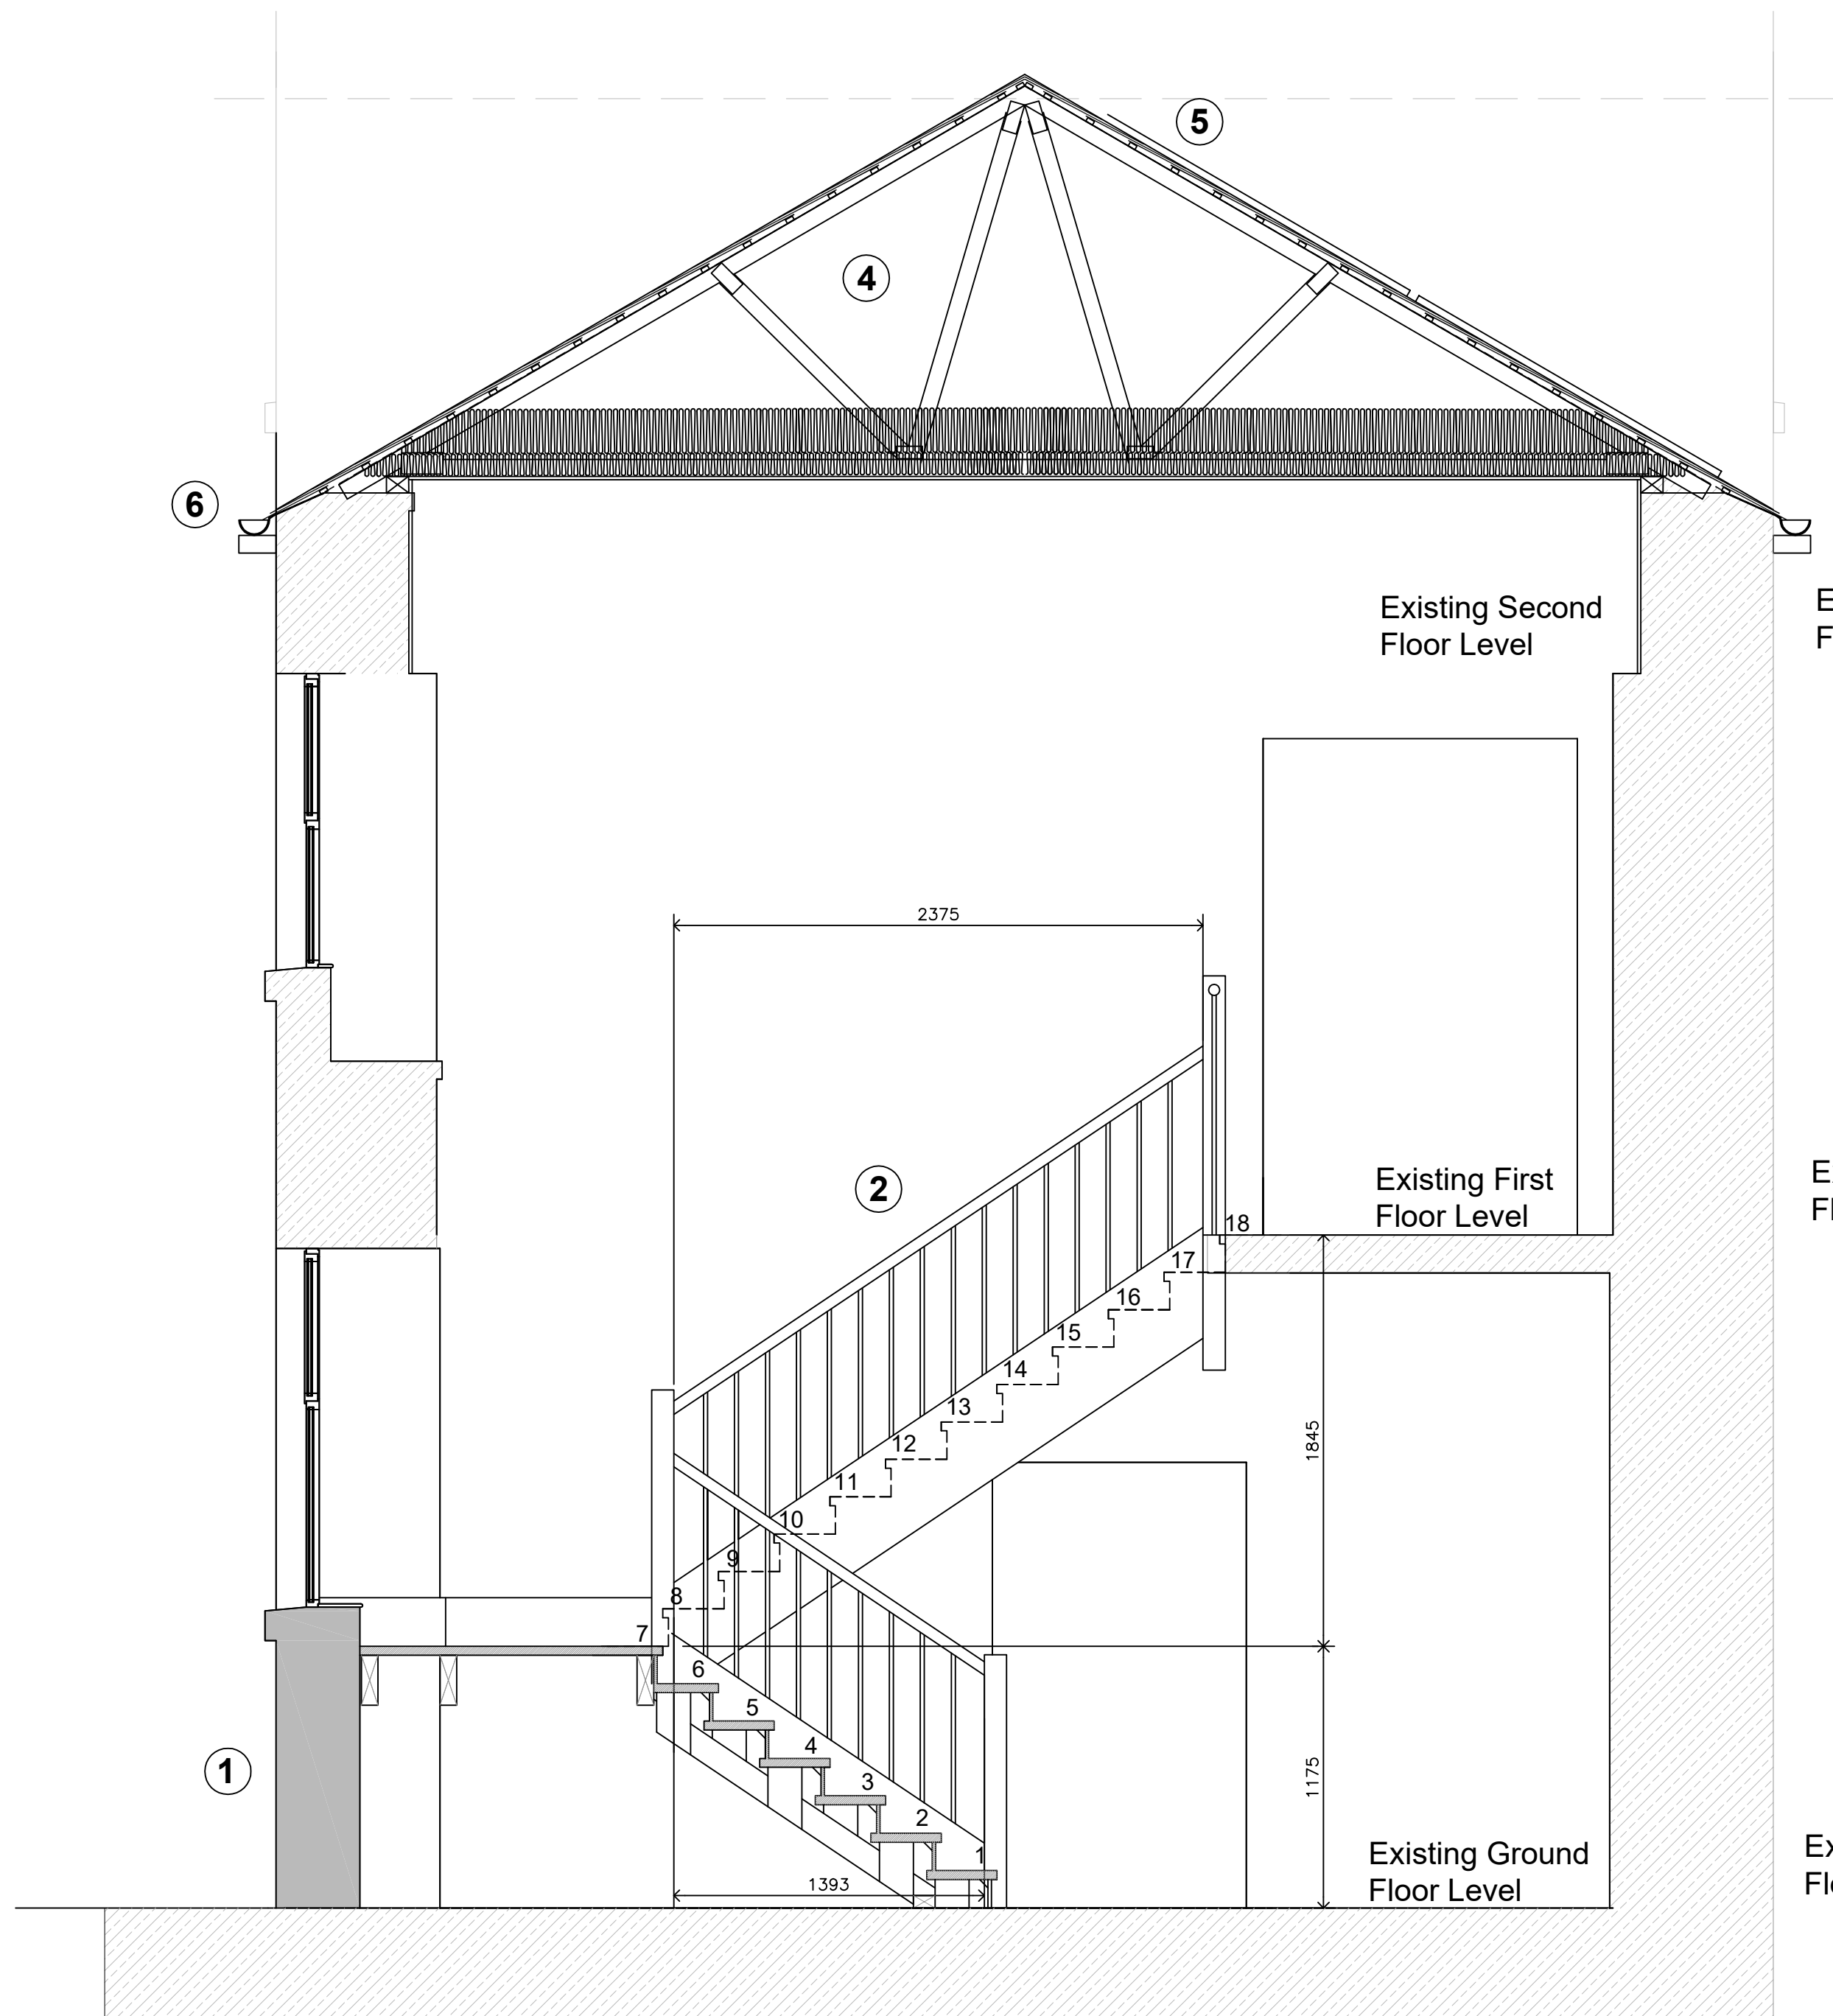
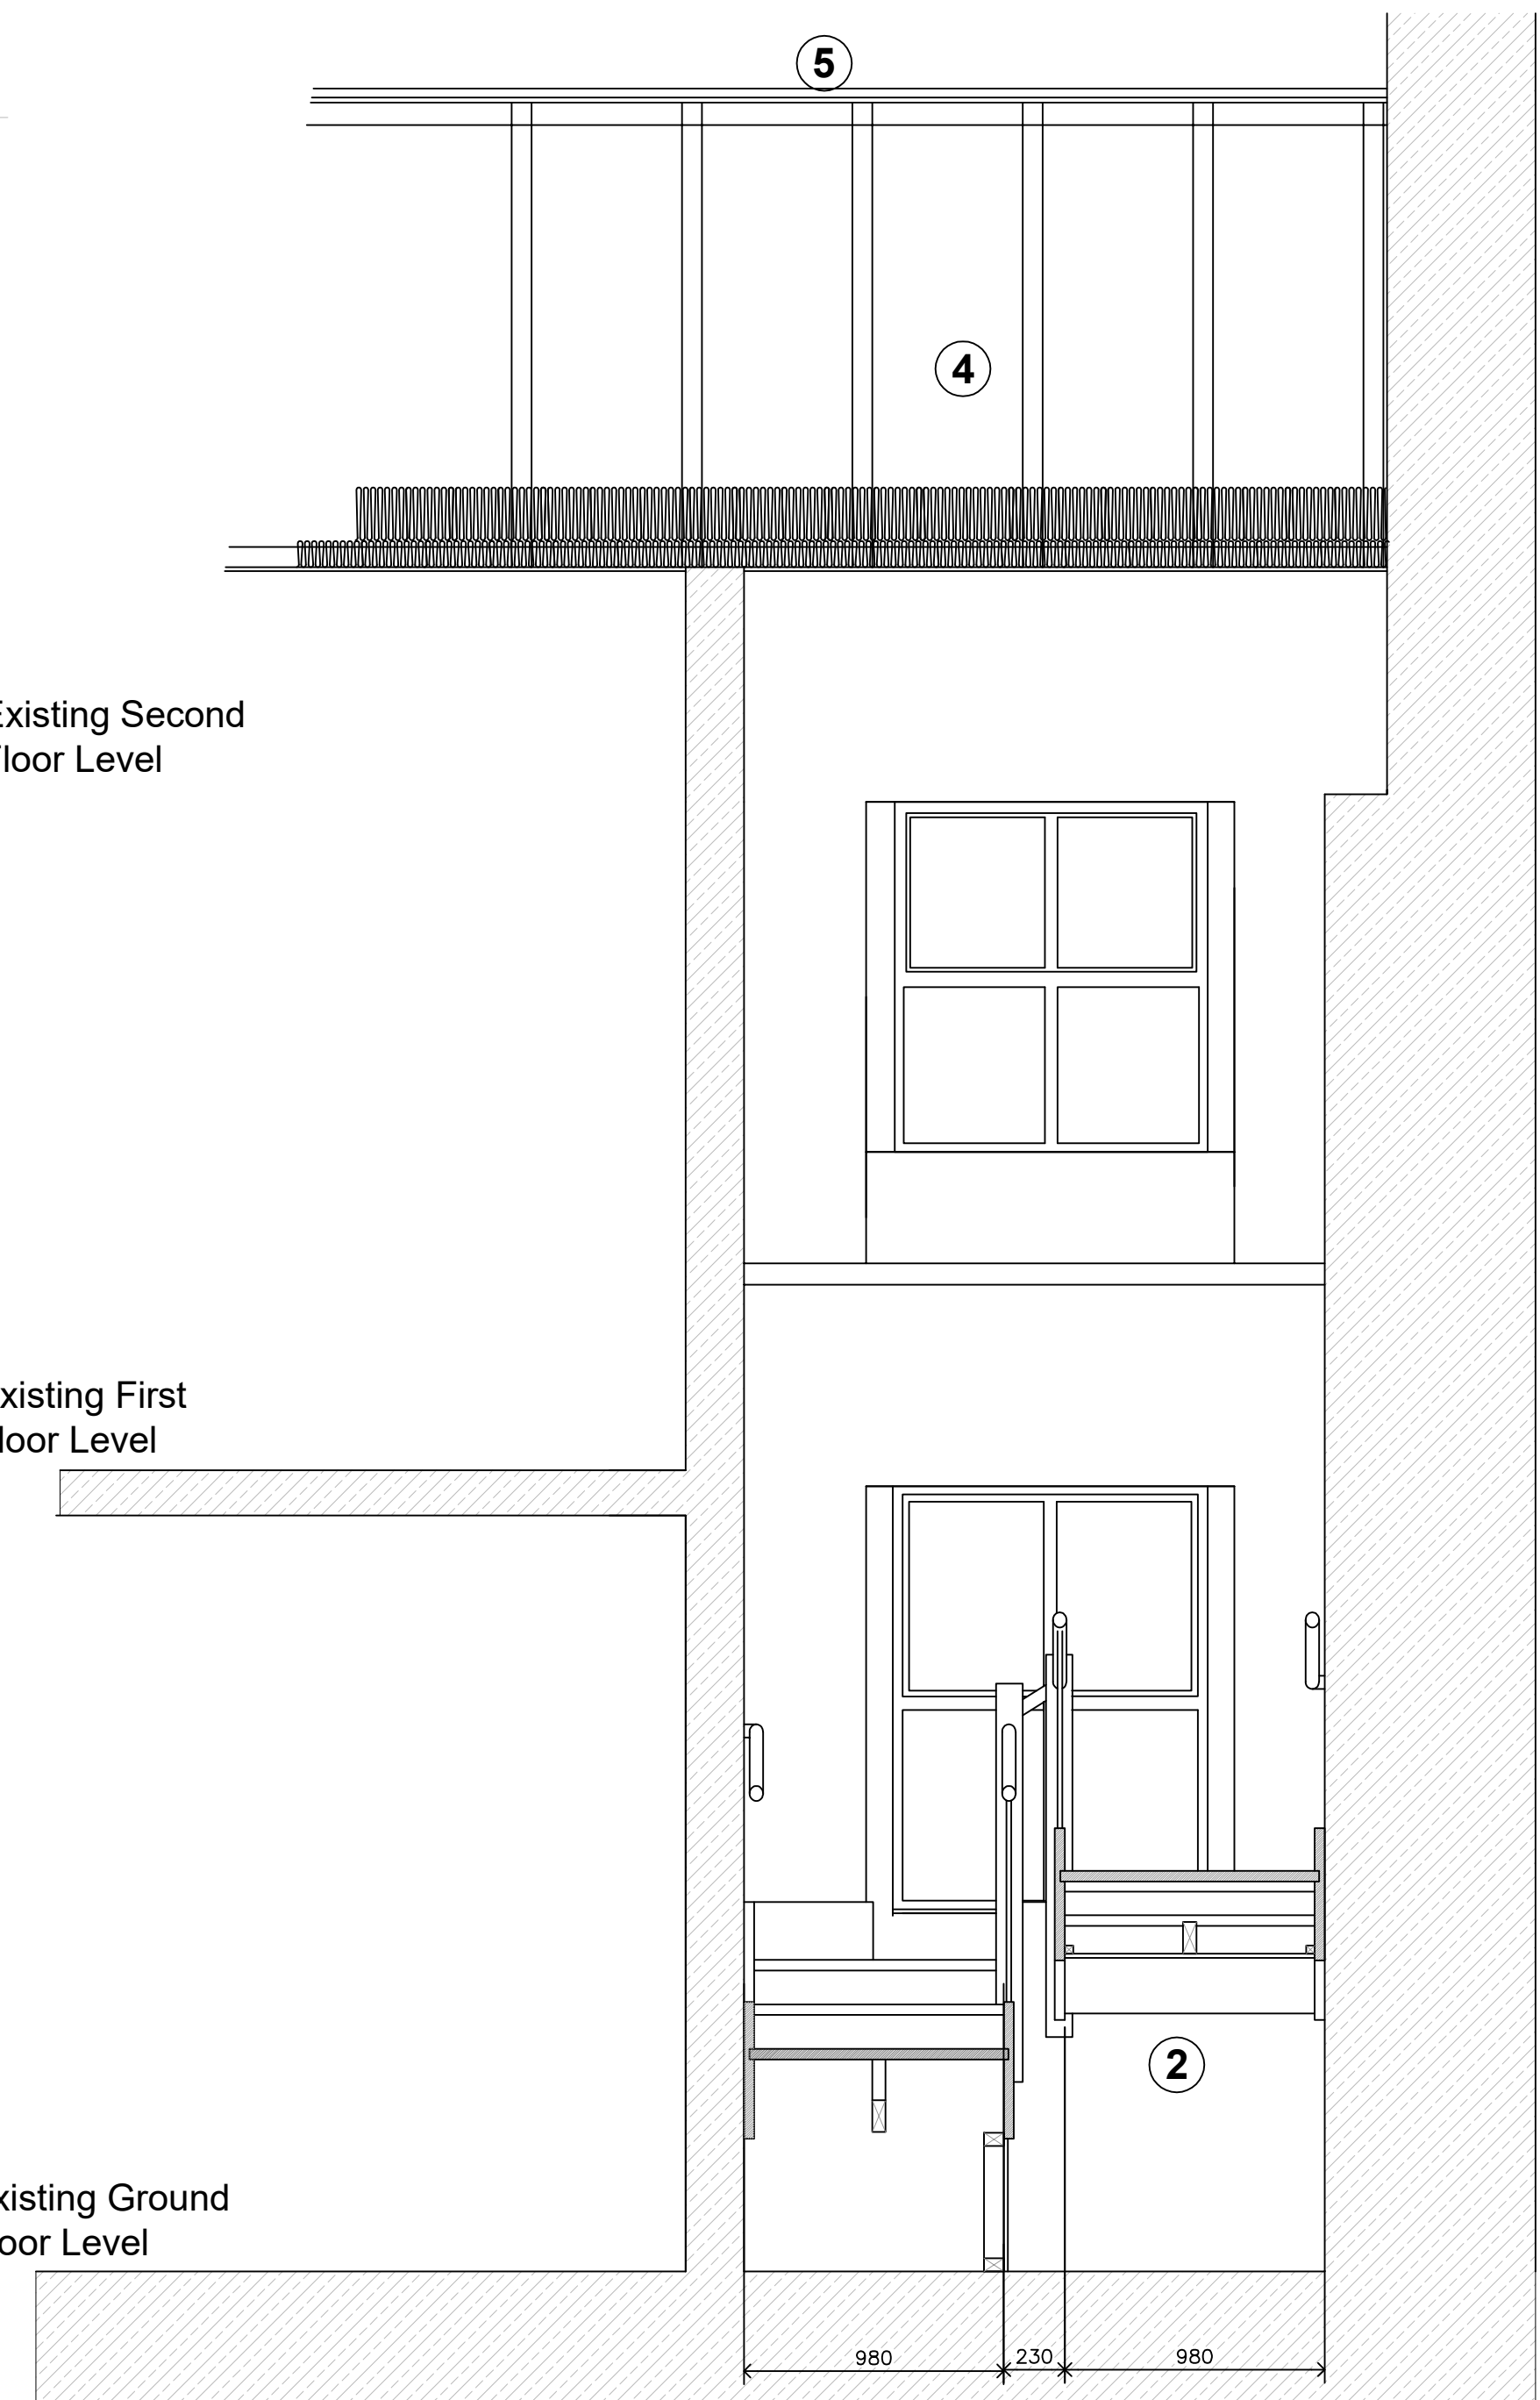


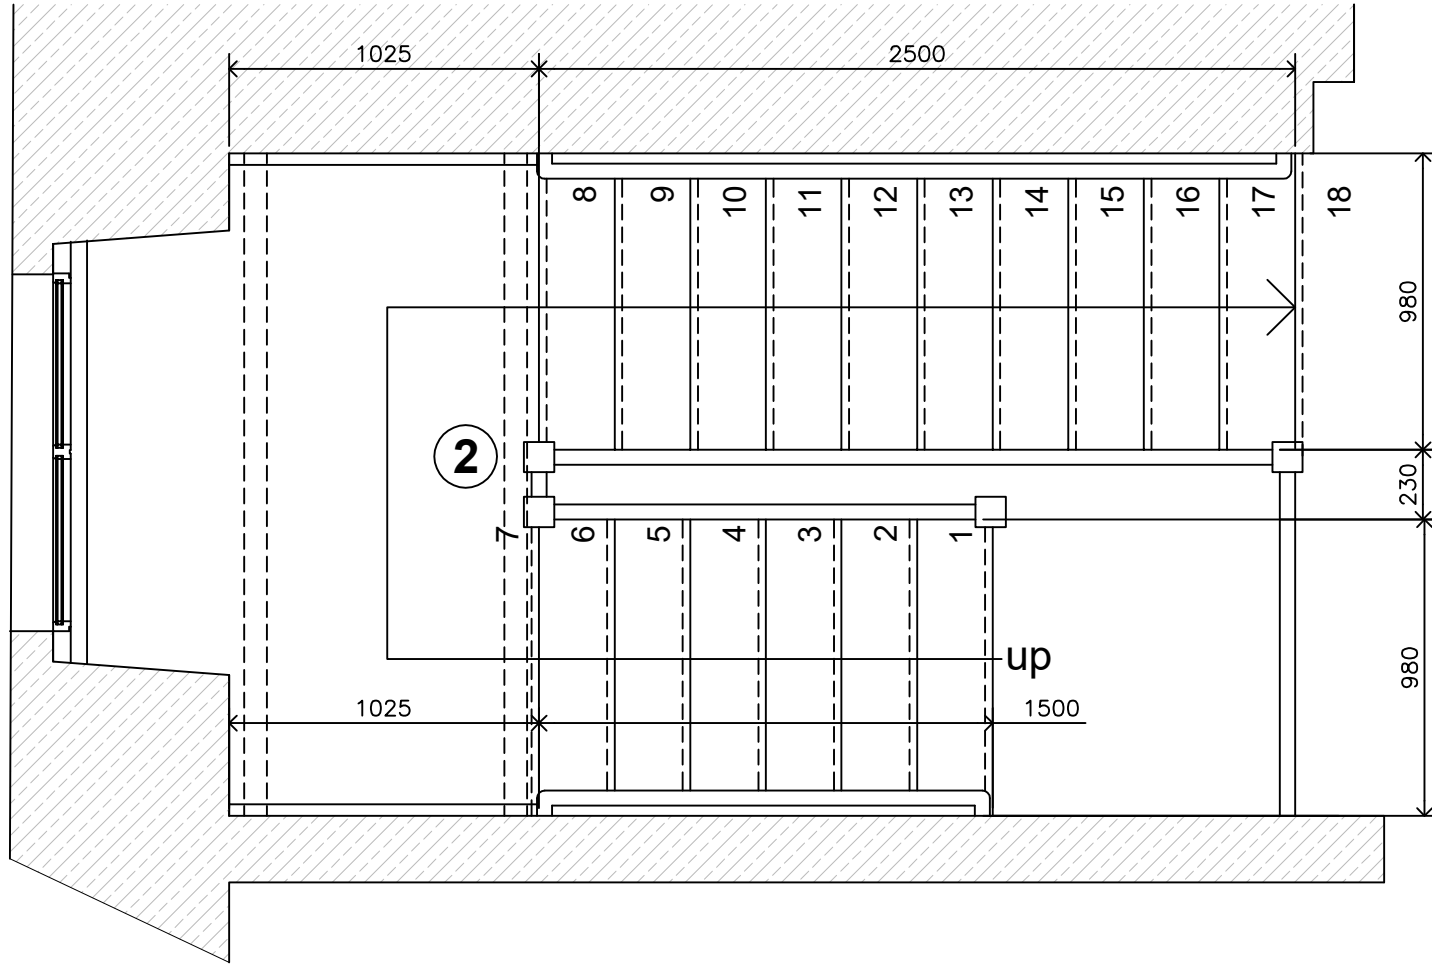

Section B-B

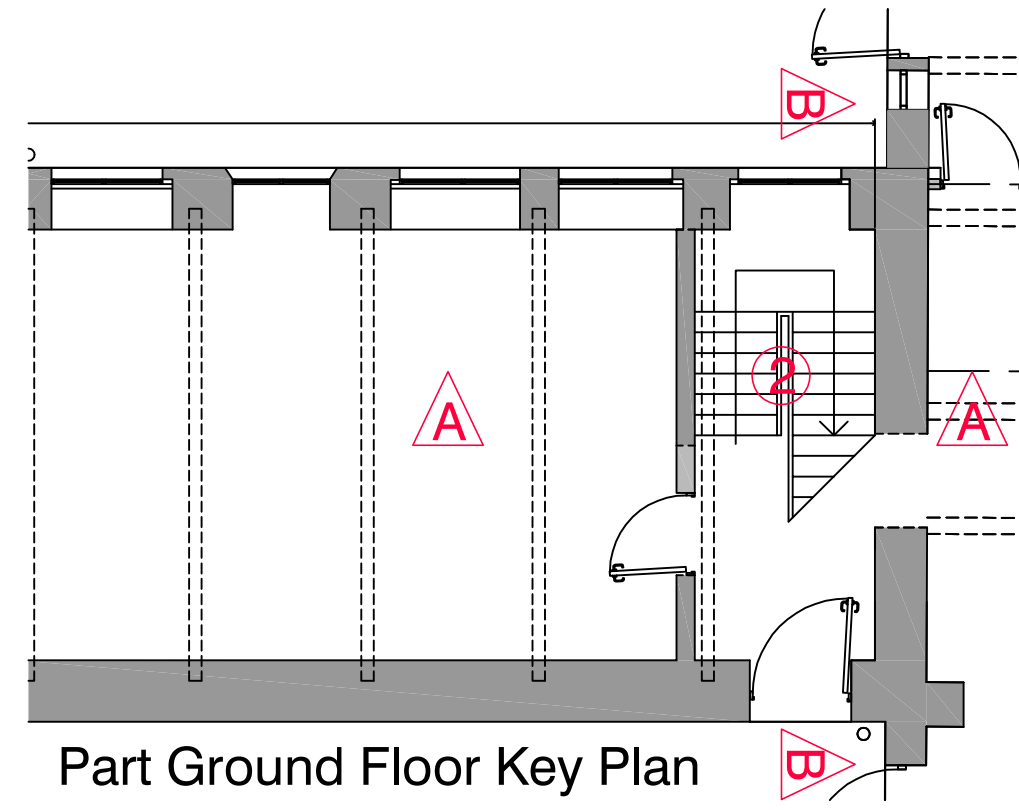

Section A-A

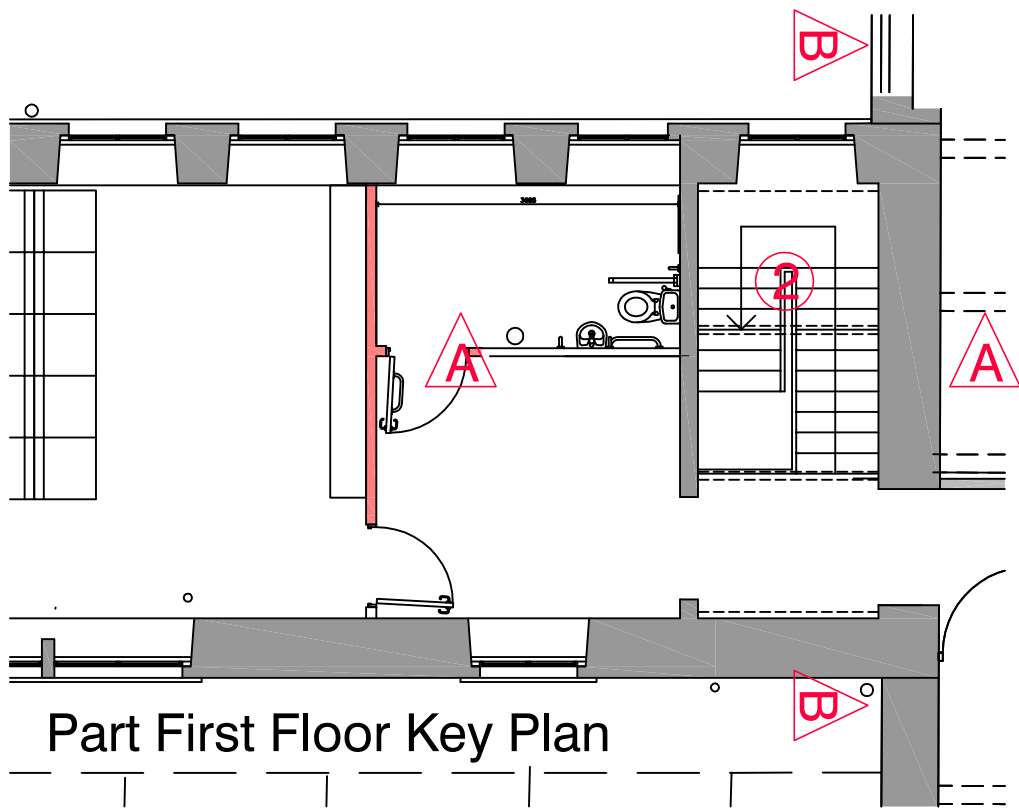

GF-FF Replacement stair plan

- 11 Proposed engineered trusses to take existing/reused slates
- 12 Insulated & Plaster boarded Ceiling
- 13 Proposed PC Aluminum windows
- 14 Proposed insulated timber stud partitions
- 15 Proposed insulated concrete floor
- 16 Reuse existing corbels and new Cast Iron gutters to match existing
- 17 Floor strengthened.

Proposed Wellness Centre : Stairs

1: 25 0.5m 1m 1.5m 2m 2.5m

Client WILLIAM BROOKE BENEVOLENT FUND		
Project Armitage Bridge Mill - Building 29 - Loom Shop Proposed Wellness Centre		
Drawing New stair from ground floor to first floor. Alterations to existing stair from first floor to second floor.		
Number 4366-04-06a	Checked Scale @ A1 As Marked	Date 01/2021

HEPPENSTALLS
Chartered Architects & Surveyors

Architecture
Surveying
Planning
Project Management

RIBA RICS

Allisons buildings, 135 Armitage Road Mlinsbridge,
Huddersfield, HD3 4JY tel 01484 658411
projects@heppenstalls.net www.heppenstalls.net

Planning