




- 11 Proposed engineered trusses to take existing/reused slates
- 12 Insulated & Plaster boarded Ceiling
- 13 Proposed PC Aluminum windows
- 14 Proposed insulated timber stud partitions
- 15 Proposed insulated concrete floor
- 16 Reuse existing corbels and new Cast Iron gutters to match existing
- 17 Floor strengthened.

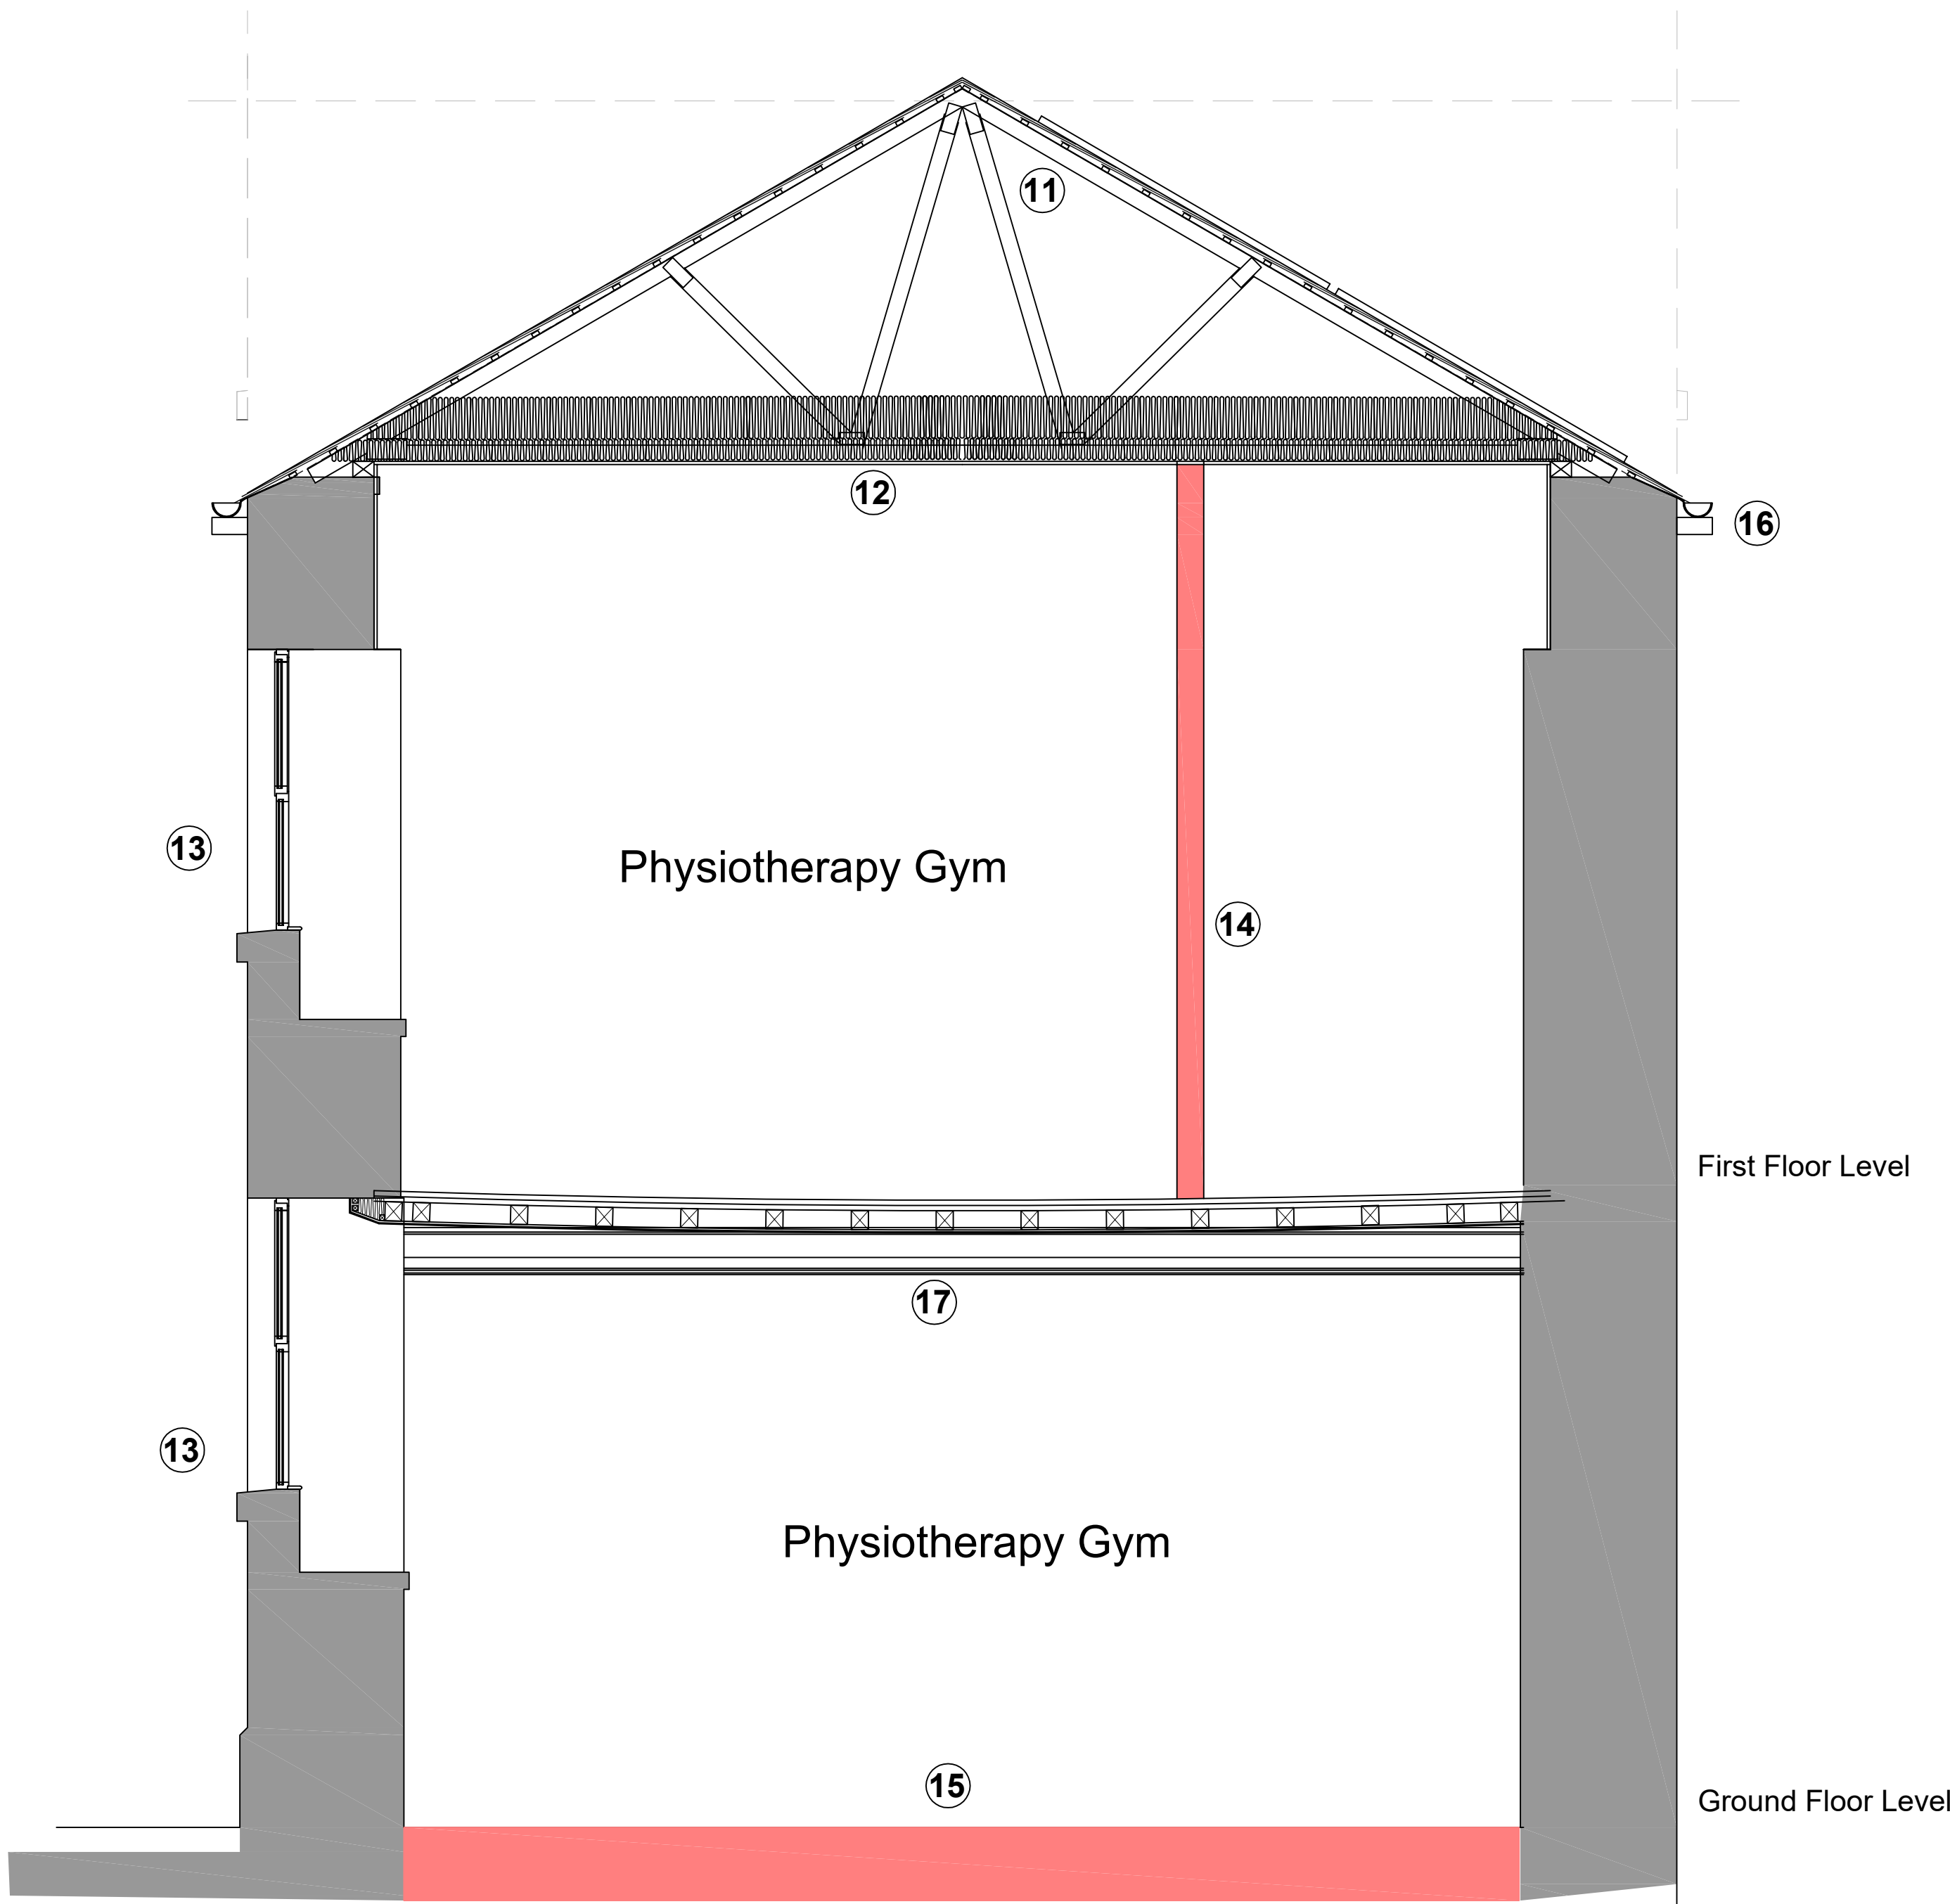

Typical Cross Section

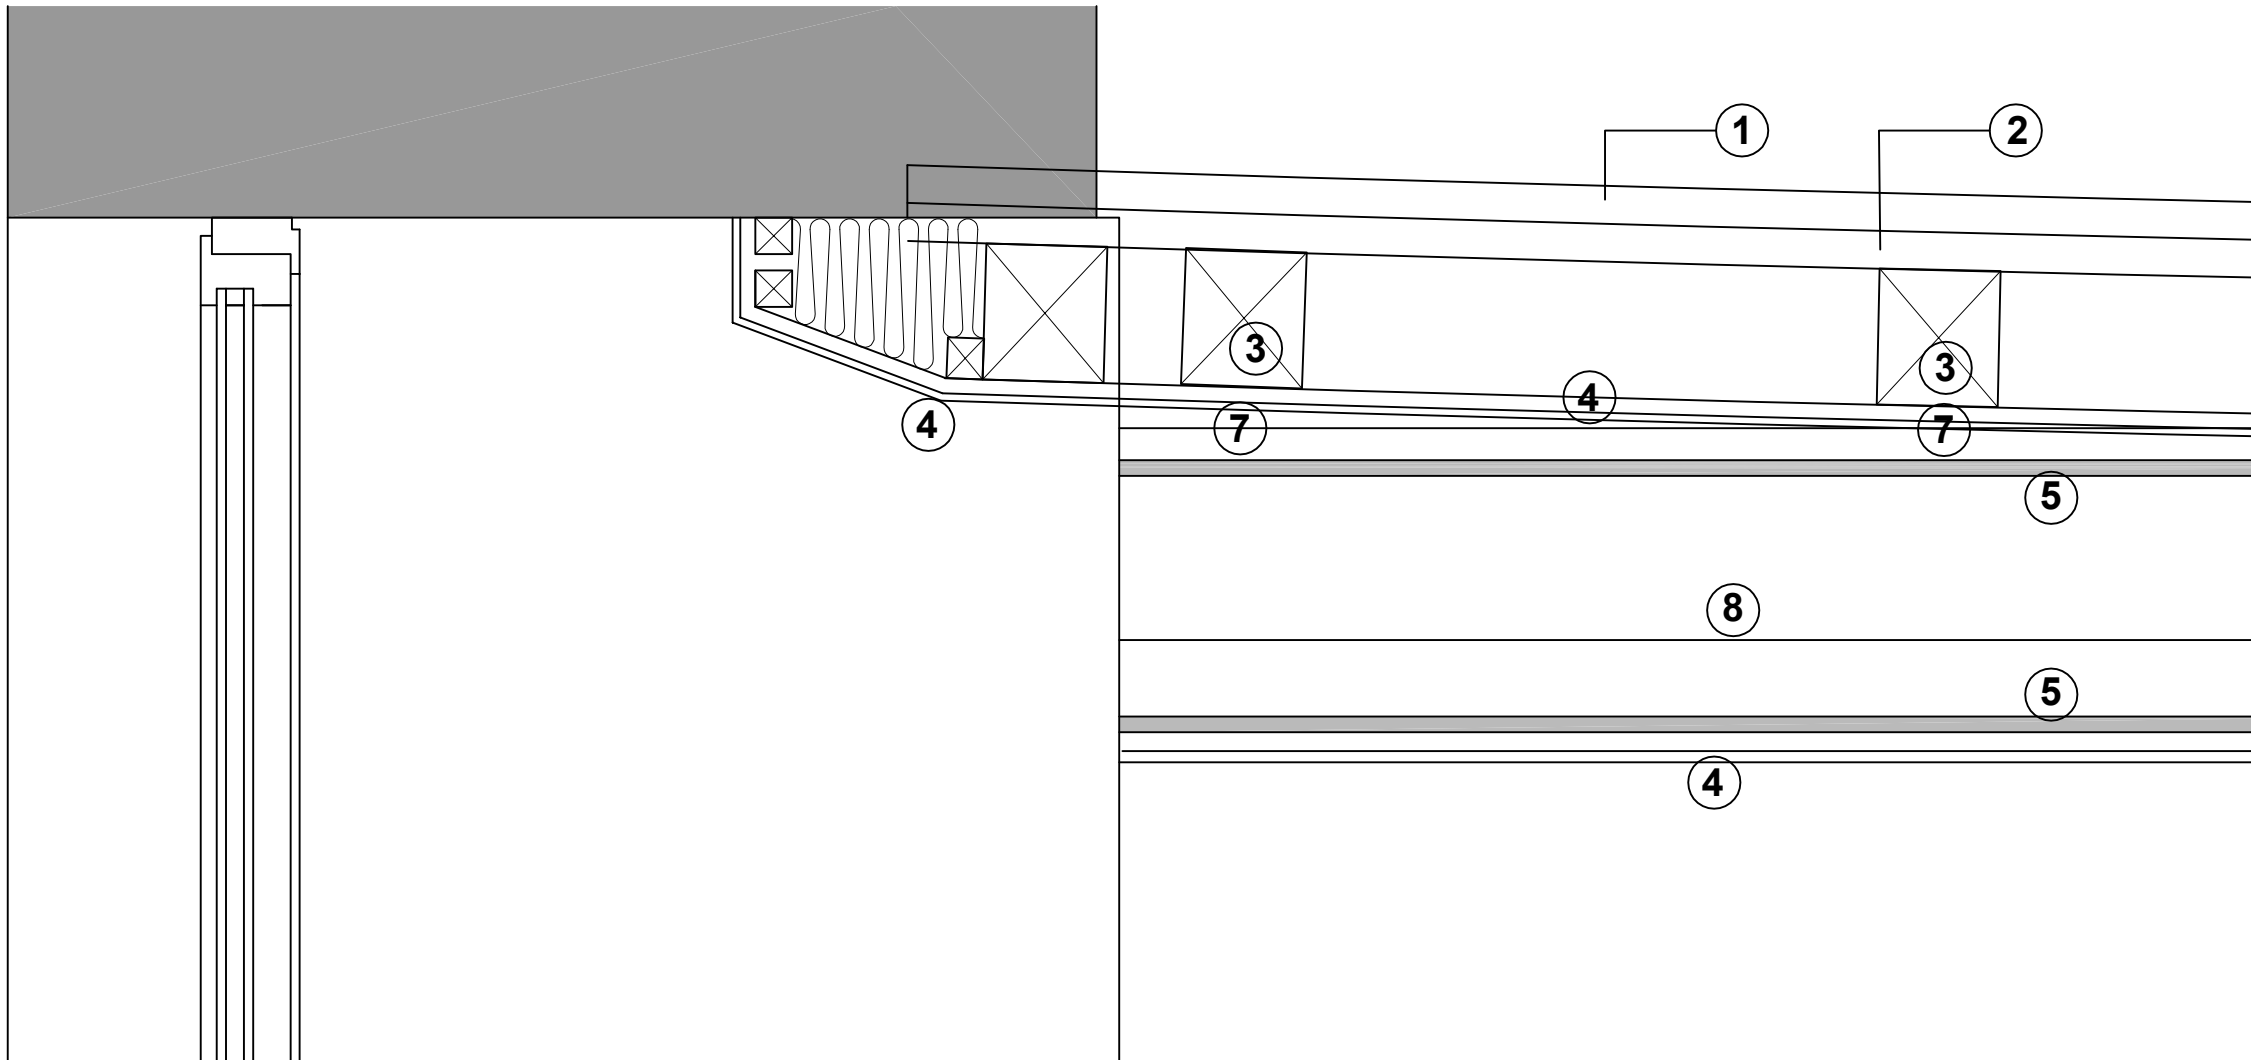

First Floor Strengthening Detail.

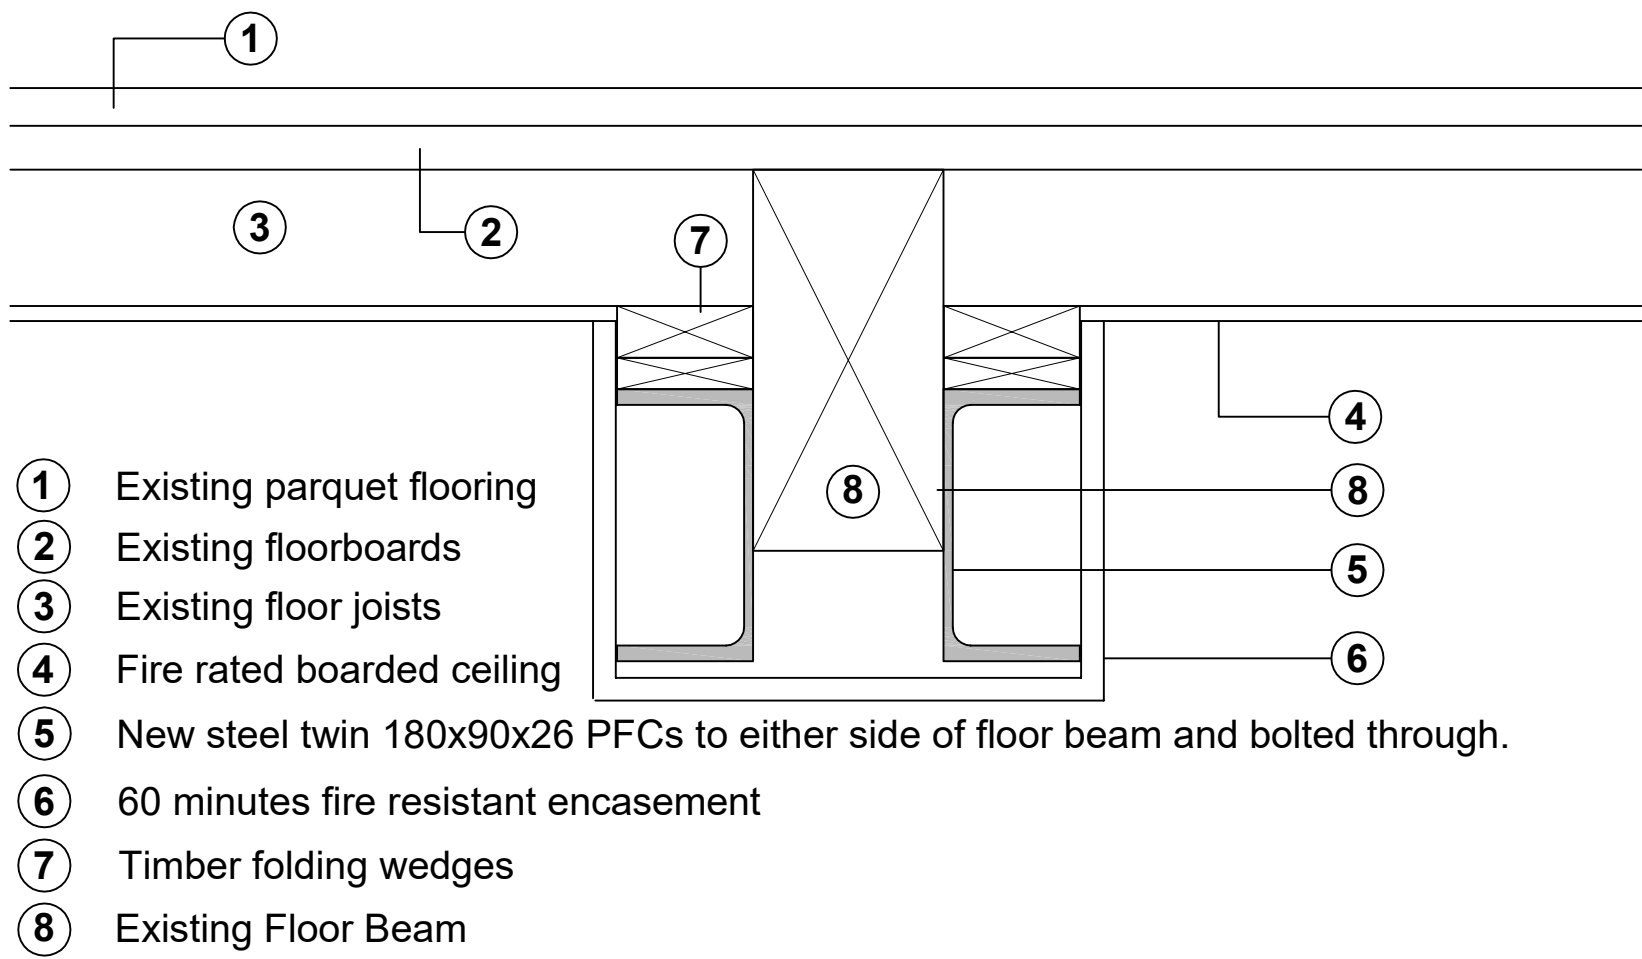

Proposed Wellness Centre : Floor Strengthening

Client WILLIAM BROOKE BENEVOLENT FUND

Project
Armitage Bridge Mill - Building 29 - Loom Shop
Proposed Wellness Centre

Drawing
Strengthening to First floor.

Number
4366-04-05a

Checked
Scale @ A1
As Marked

Date
01/2021