

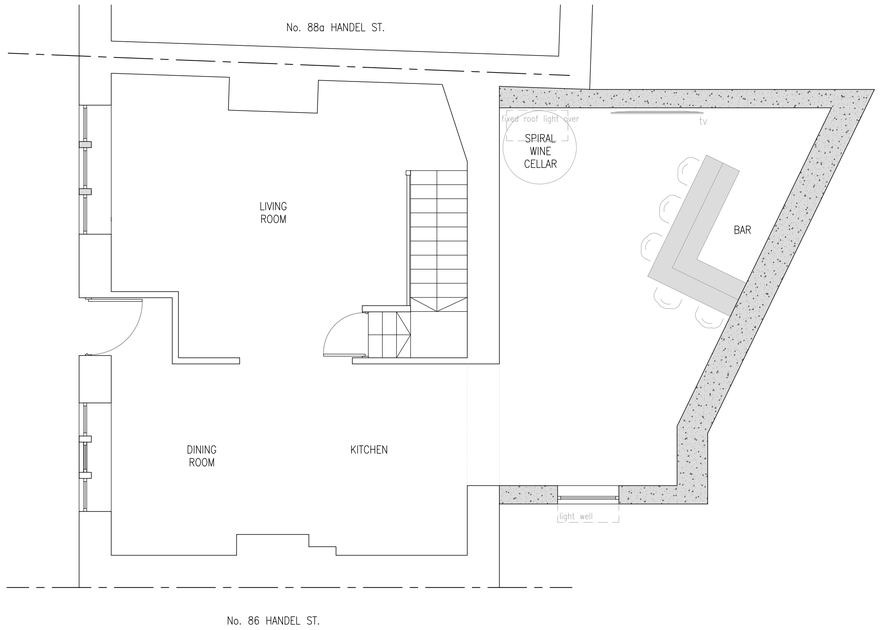



PROPOSED GROUND FLOOR PLAN
SCALE 1:50

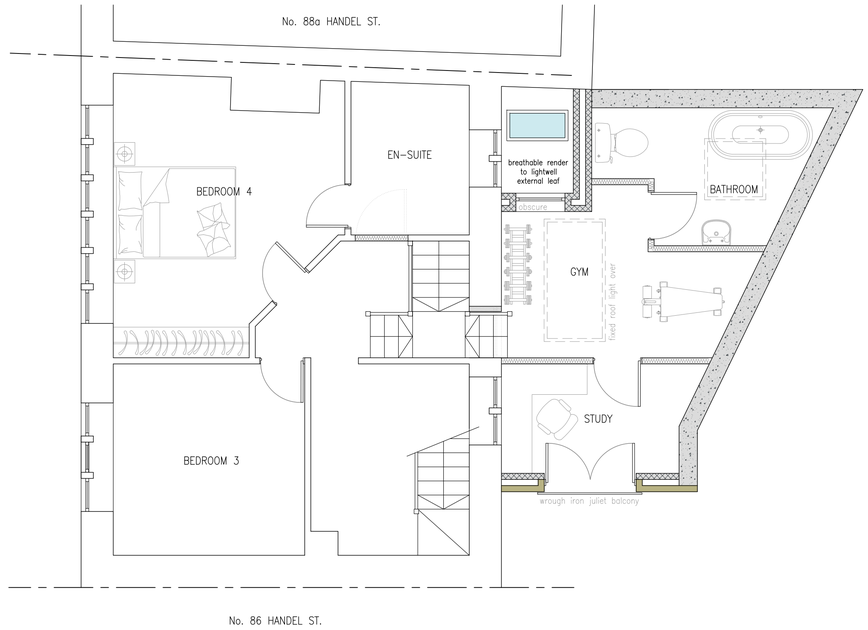

PROPOSED FIRST FLOOR PLAN
SCALE 1:50

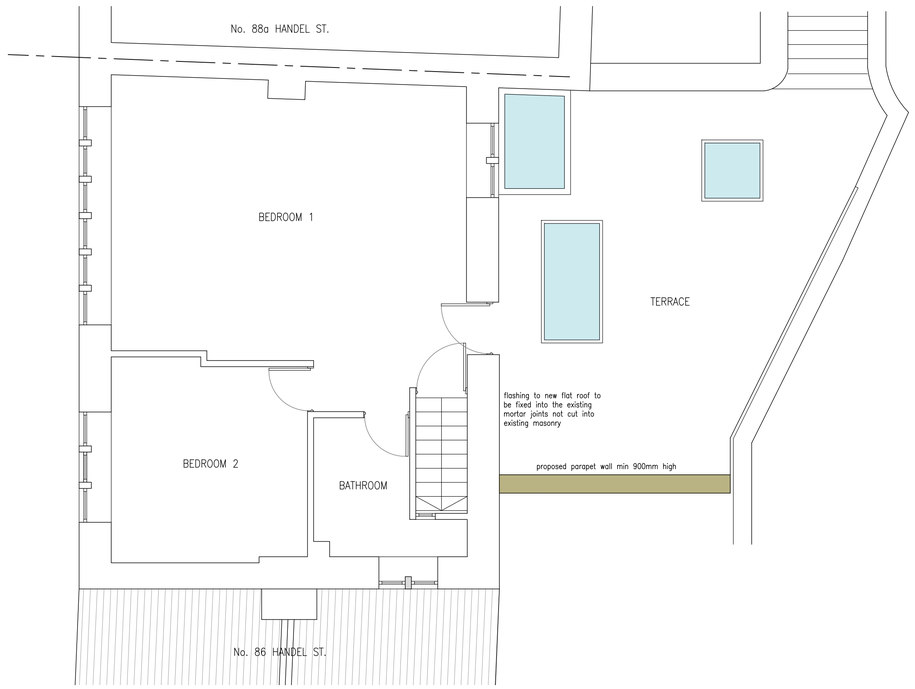

PROPOSED SECOND FLOOR PLAN
SCALE 1:50

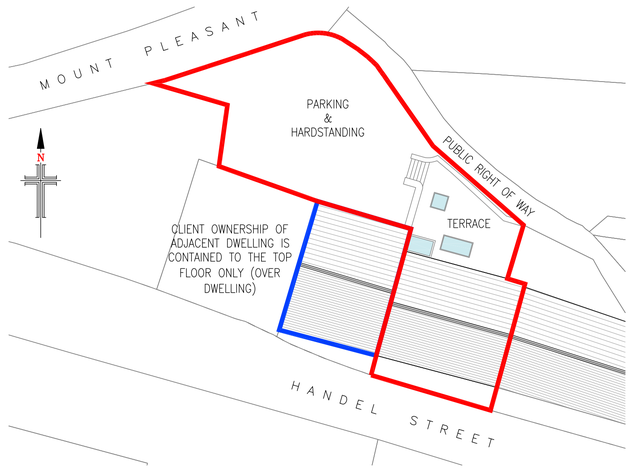

PROPOSED SITE PLAN
SCALE 1:200

NOTES

1. No dimensions to be scaled. IF IN DOUBT ASK.

2. All dimensions must be checked and verified on site by the Contractor prior to the commencement of works and Hinchliffe Architecture & Design Ltd. to be notified of any discrepancies.

3. The copyright of these drawings remains the property or Hinchliffe Architecture & Design Ltd. They must not be reproduced in any way without prior written consent from the originator (Hinchliffe Architecture & Design Ltd.)

Rev.	Date	Description
B	16.04.21	AMENDMENTS FOLLOWING PLANNING OFFICER COMMENTS.
A	28.01.21	AMENDMENTS FOLLOWING CLIENT COMMENTS.

Status
PLANNING

hinchliffe
architecture & design
Hinchliffe A&D
24 Carr View Road
Heyworth
Holmfirth
West Yorkshire
HD9 1HX
07921 907 162
01484 520 764
info@hinch-architecture.co.uk
www.hinch-architecture.co.uk

Client
MR M. HAMILTON

Project
88 HANDEL STREET
GOLCAR
HUDDERSFIELD
HD7 4AE

Drawing Title
PROPOSED FLOOR PLANS, ELEVATIONS & SITE PLAN

Scale (at A1): AS SHOWN
Date: 22.01.2021
Drg. no.: 007-21-PL02
Rev.: B

THANK YOU NHS

10 0 10 20 50 100mm NATURAL SCALE

ORIGINAL DRAWING SIZE 841 x 594