
BLOCK PLAN SCALE 1:500@a4 10 Score Croft, Skelmanthorpe, Huddersfield, West Yorkshire HD8 9EA

Note Distance to Boundary
A=2.1m
B=6.5m
C=2.1m

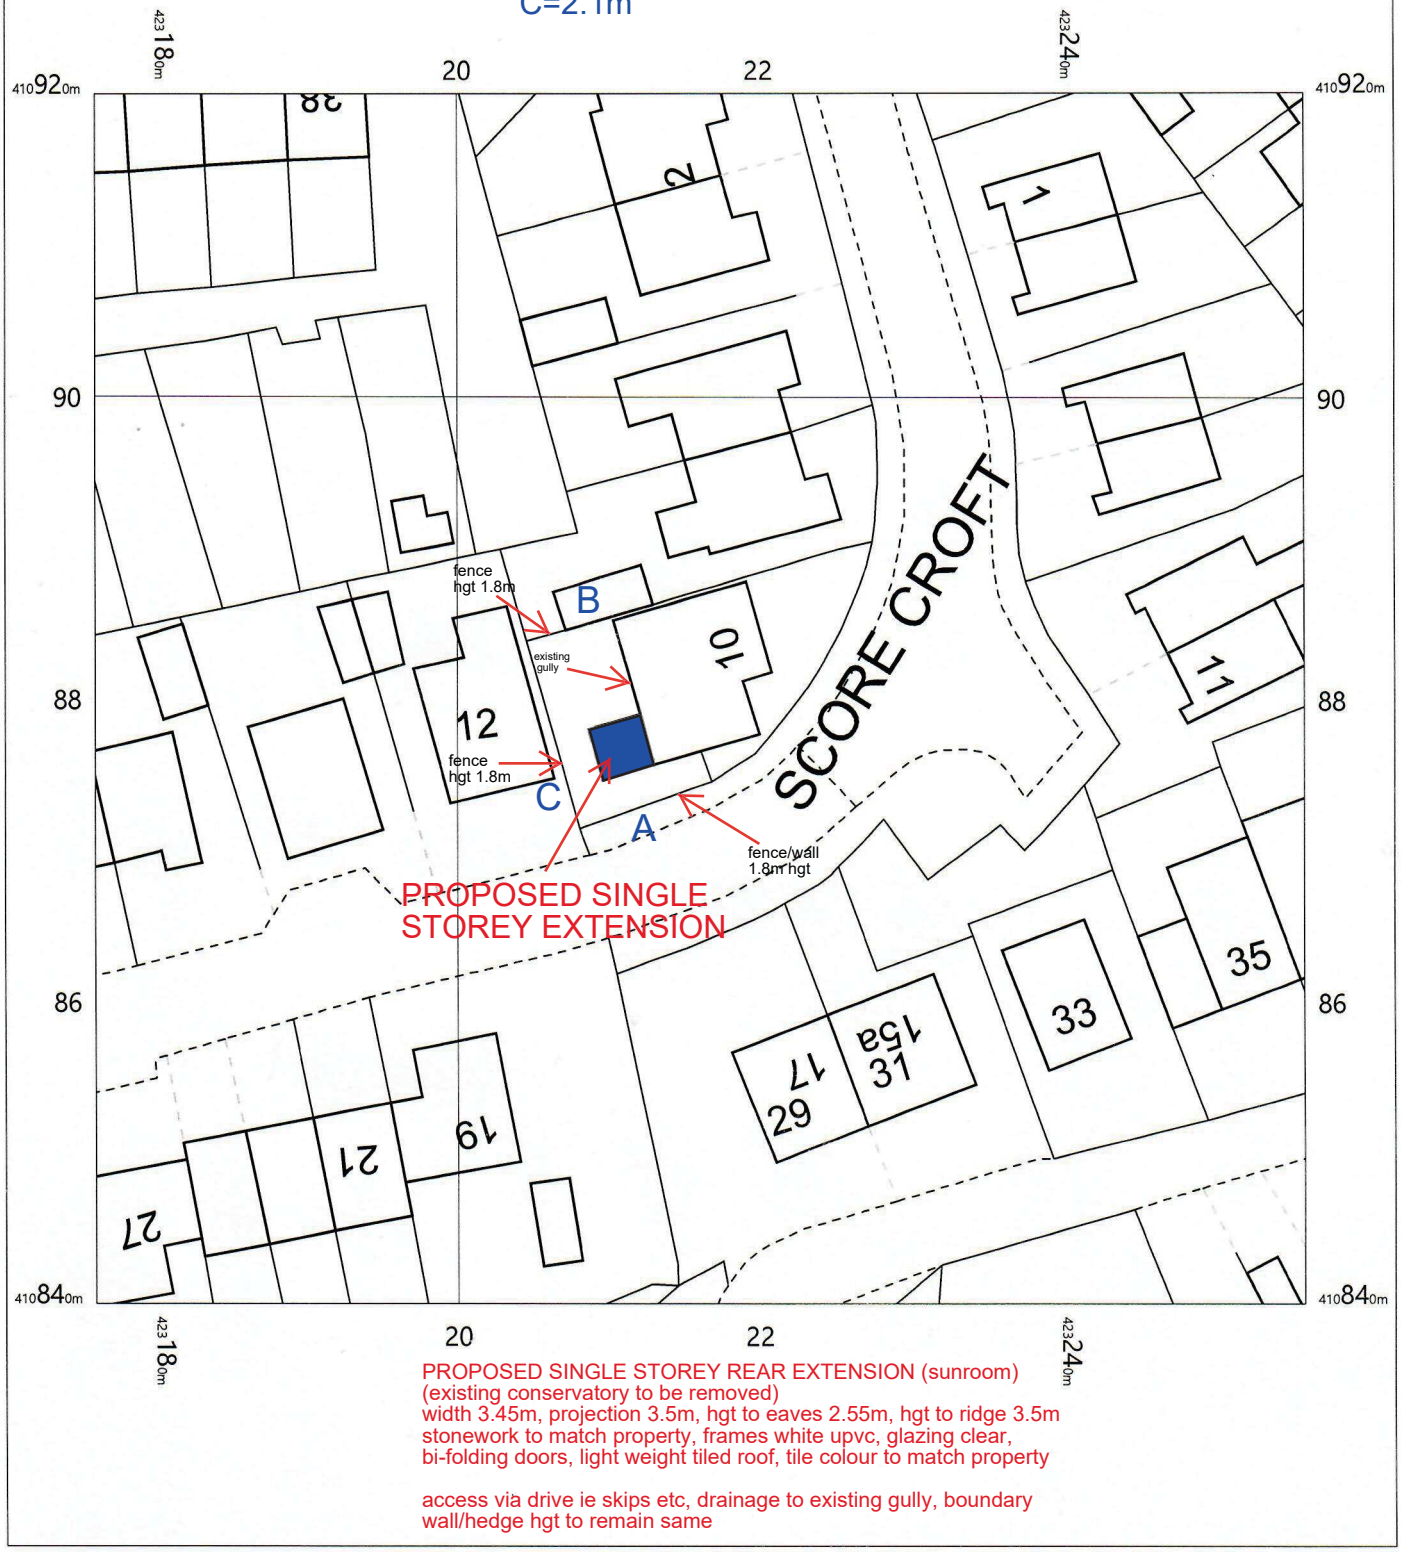

PROPOSED SINGLE STOREY REAR EXTENSION (sunroom)
(existing conservatory to be removed)
width 3.45m, projection 3.5m, hgt to eaves 2.55m, hgt to ridge 3.5m
stonework to match property, frames white upvc, glazing clear,
bi-folding doors, light weight tiled roof, tile colour to match property

access via drive ie skips etc, drainage to existing gully, boundary wall/hedge hgt to remain same

0 2 4 6 8 10 12 14 16 18 20
m

West Yorkshire Windows

OS MasterMap 1250/2500/10000 scale
Monday, February 22, 2021, ID: CM-00940645
www.centremapslive.co.uk

1:500 scale print at A4, Centre: 423216 E, 410880 N

©Crown Copyright Ordnance Survey. Licence no. 100019980

N

OS Data

CENTRE MAPS LIVE.
FOR A BETTER POINT OF VIEW