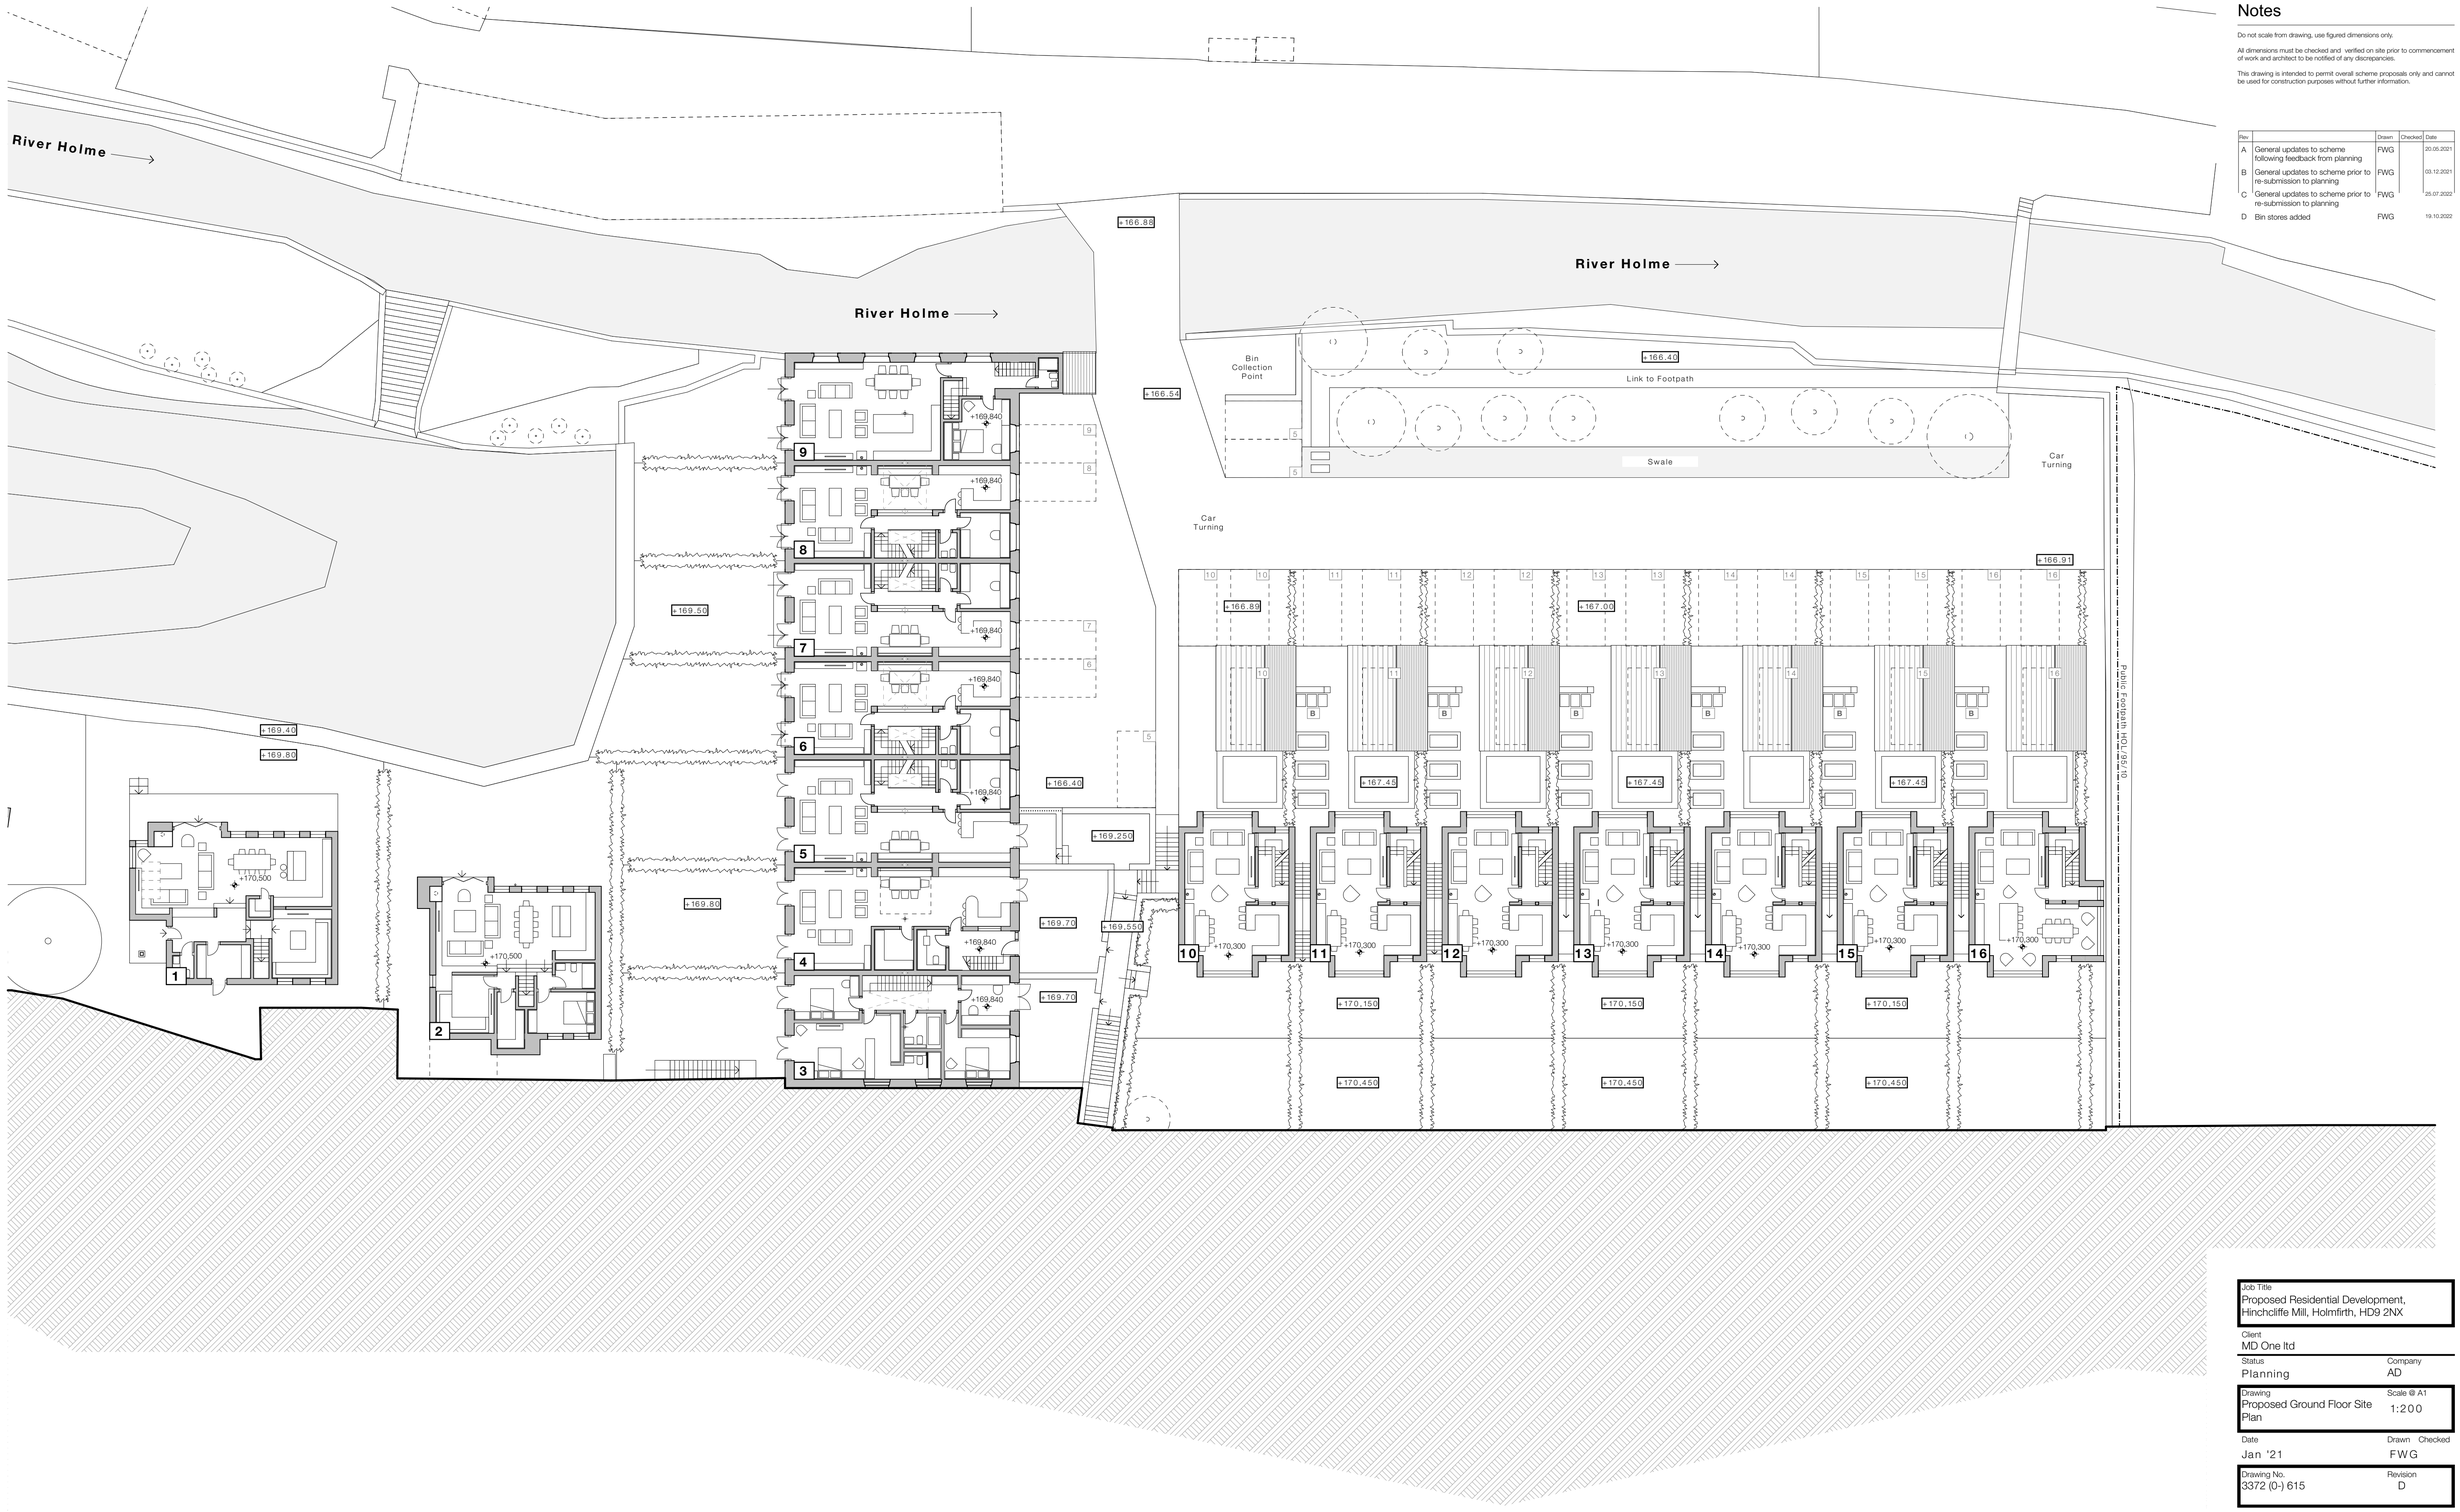

Proposed Ground Floor Site Plan 1:200

Notes

Do not scale from drawing, use figured dimensions only.

All dimensions must be checked and verified on site prior to commencement of work and architect to be notified of any discrepancies.

This drawing is intended to permit overall scheme proposals only and cannot be used for construction purposes without further information.

Rev		Drawn	Checked	Date
A	General updates to scheme following feedback from planning	FWG		20.05.2021
B	General updates to scheme prior to re-submission to planning	FWG		03.12.2021
C	General updates to scheme prior to re-submission to planning	FWG		25.07.2022
D	Bin stores added	FWG		19.10.2022

Job Title
Proposed Residential Development, Hinchcliffe Mill, Holmfirth, HD9 2NX

Client
MD One ltd

Status
Planning

Company
AD

Drawing
Proposed Ground Floor Site Plan

Scale @ A1
1:200

Date
Jan '21

Drawn Checked
FWG

Drawing No.
3372 (0-) 615

Revision
D

ONE17
ARCHITECTS & INTERIOR DESIGNERS
The Dyehouse, Armitage Bridge
Huddersfield, West Yorkshire HD4 7PD
T 01484 668 000 F 01484 668 001
E solutions@one17design.com
ONE17DESIGN.COM