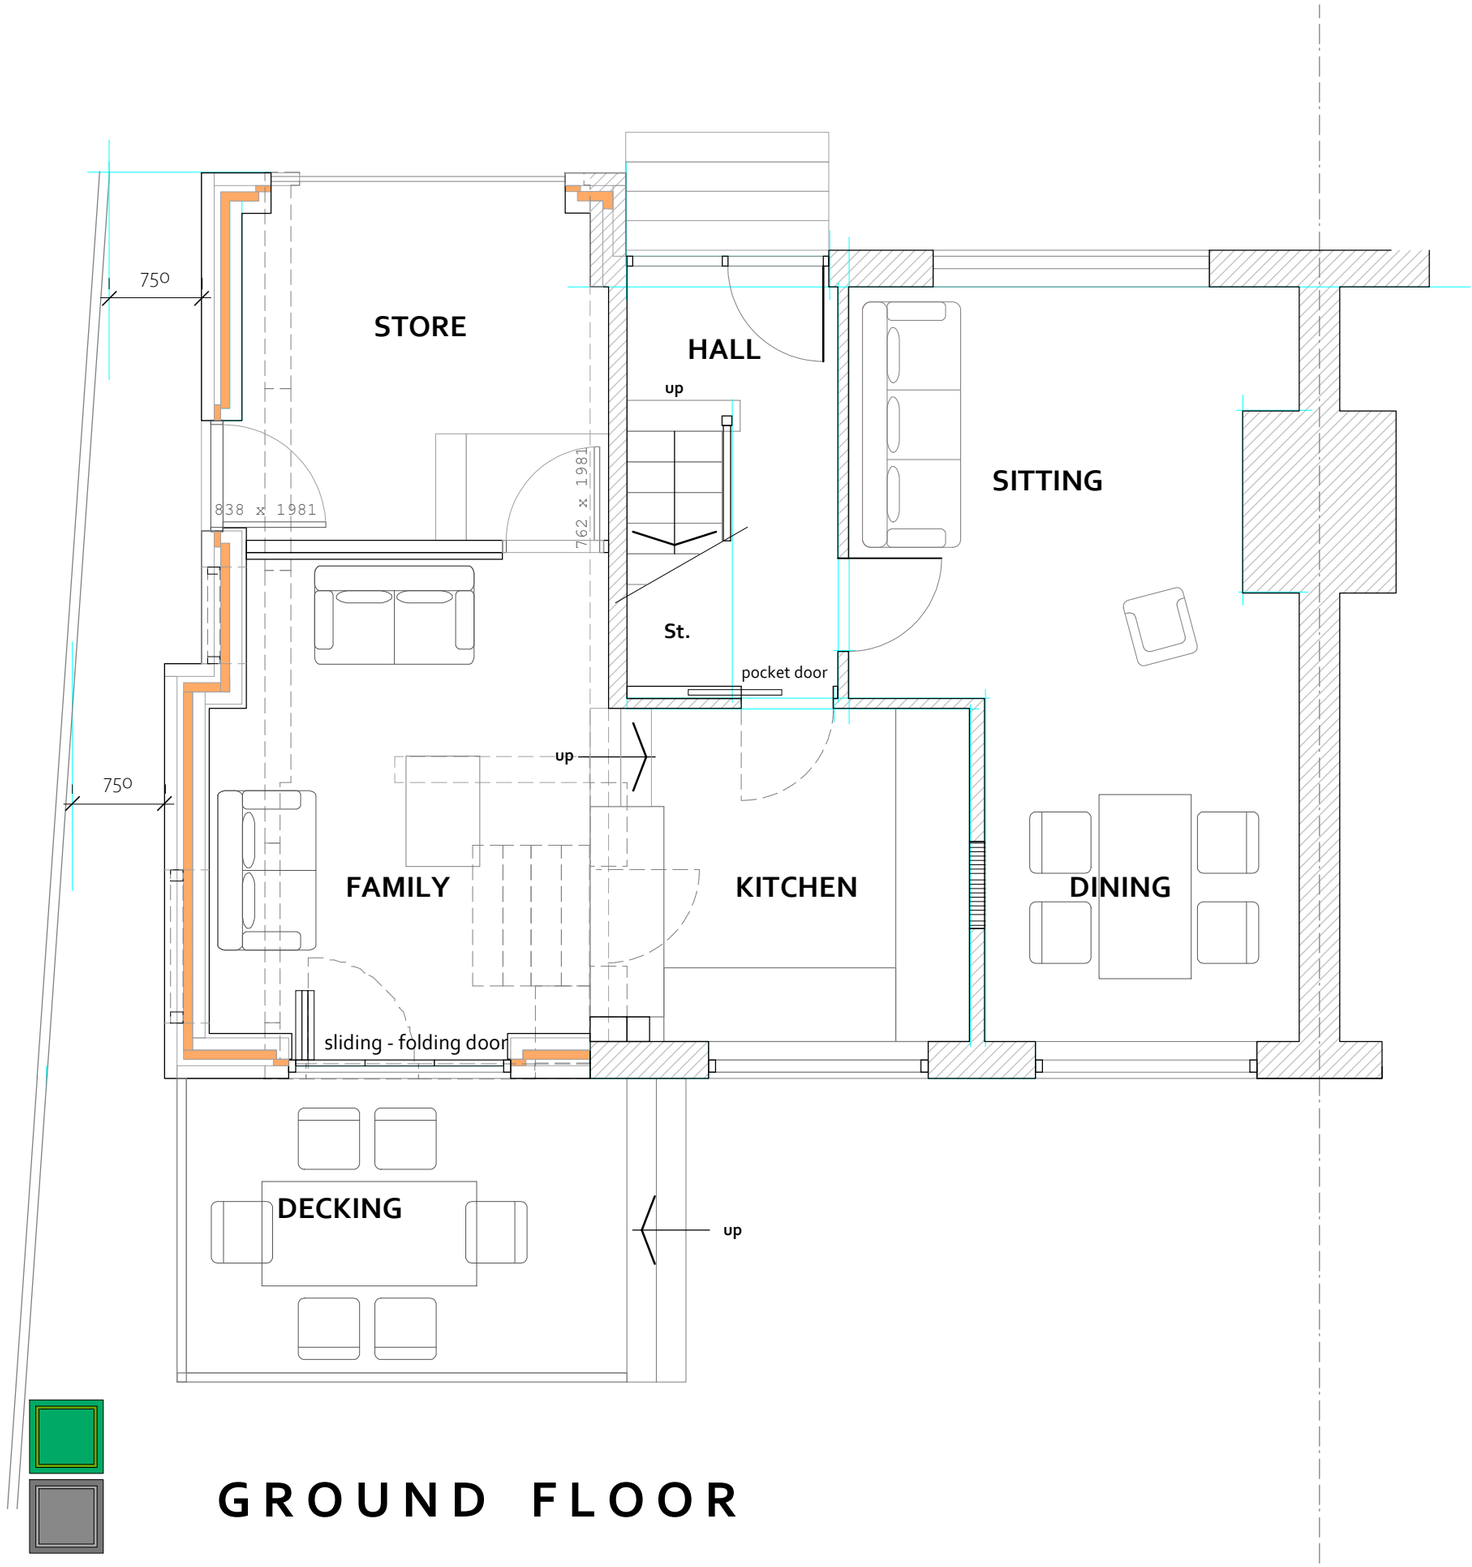


GROUND FLOOR

0 m 1 2 3 4 m

planning+drawing

All dimensions are approximate and to be verified by site measurement.

R05 - Plan amended
R04 - Plan amended
R03 - Plan amended
R02 - Plan amended
R01 - Plan prepared

WOOD ASSOCIATES
architecture+interiors
The Woodshed@Number 11 , Thurstonland , Huddersfield , HD4 6YB

PROJECT

47 TOWN MOOR, THURSTONLAND
HUDDERSFIELD, HD4 6XF

TITLE

PROPOSED PLANS

SCALE	DATE	DRAWING No.
1 :50 @ A3	Dec 2020	18044D-06-R05