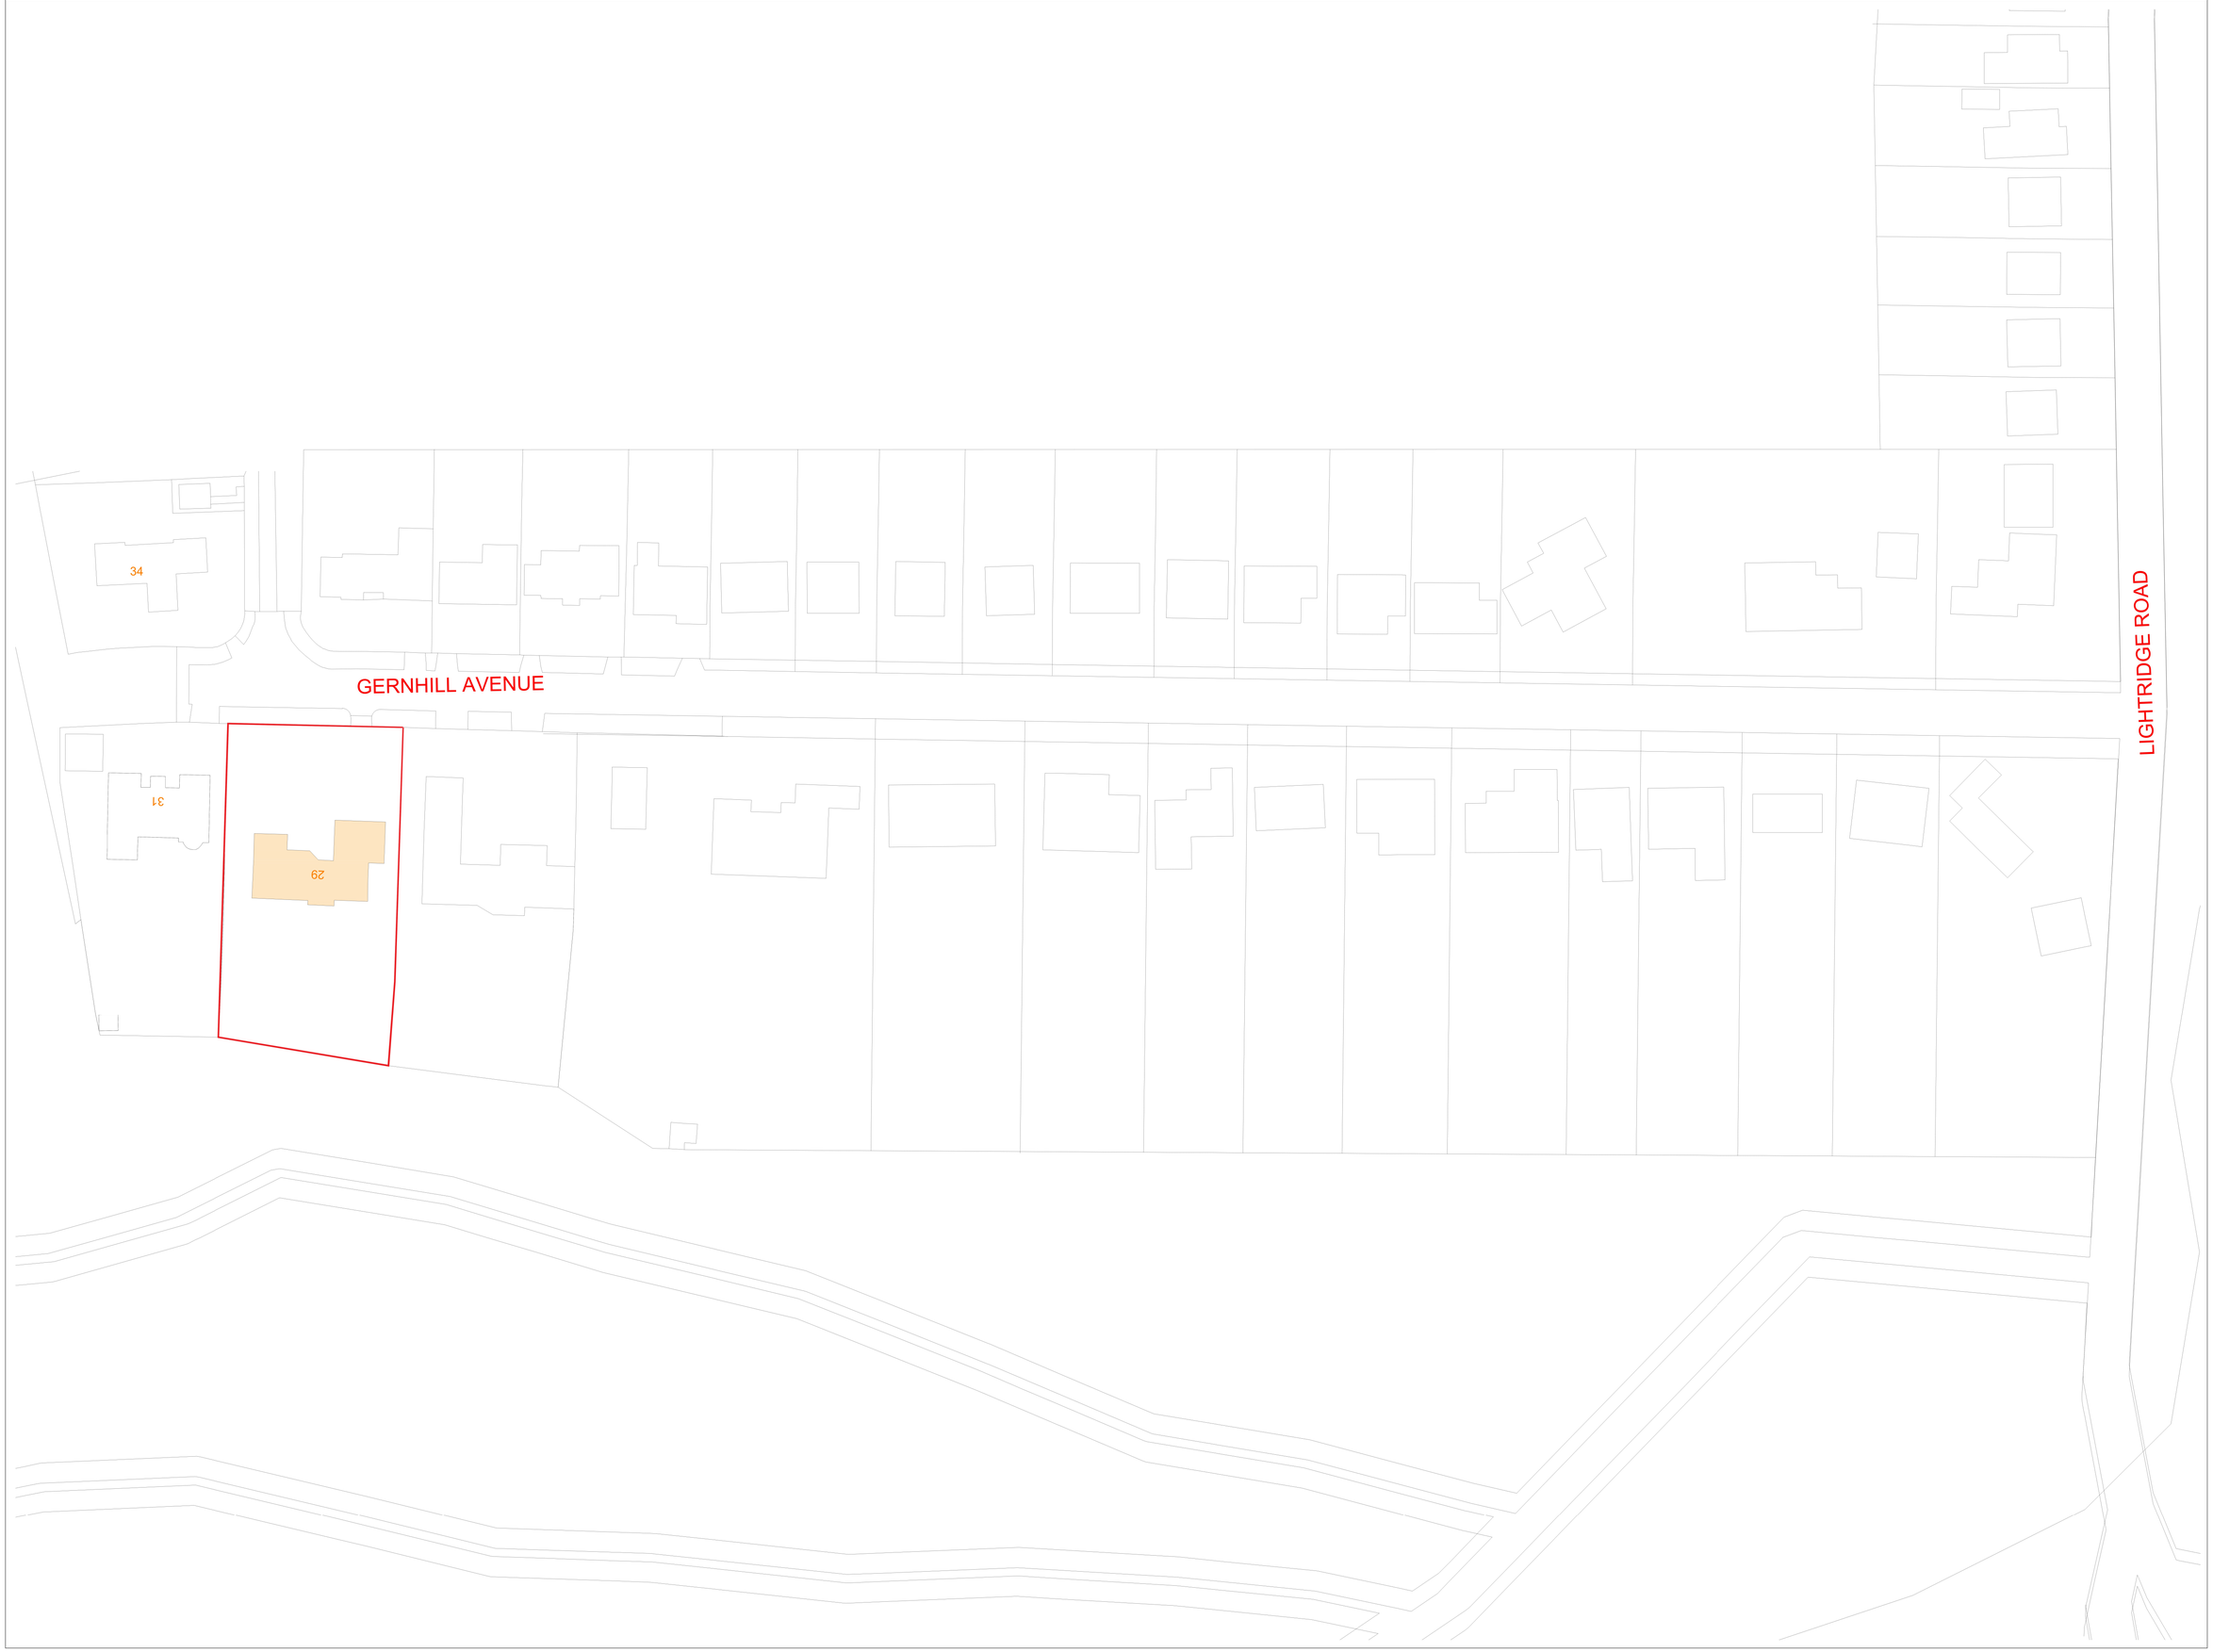


REVISION TABLE

NUMBER	DATE	REVISED BY	DESCRIPTION

SHEET TITLE:
LOCATION PLAN

PROJECT DESCRIPTION:
29 GERNHILL AVENUE
HUDDERSFIELD
HD2 2HR

DRAWINGS PROVIDED BY:
MOHAMMED IQBAL

DATE:
01/03/2021

SCALE:
1:500@A1

SHEET:
P-4