




EXISTING SOUTH EAST FACING ELEVATION
SCALE 1:50




EXISTING NORTH EAST FACING ELEVATION
SCALE 1:50

- EXISTING MATERIALS
- WALLS – RANDOM COURSED NATURAL STONE, BRICK & RENDER
 - ROOF TILES – CONCRETE TILES
 - DOORS – TIMBER & PVCu
 - WINDOWS – WHITE TIMBER & PVCu
 - RAINWATER GOODS – WHITE AND GREY PVCu
 - FASCIA'S – WHITE TIMBER & PVCu

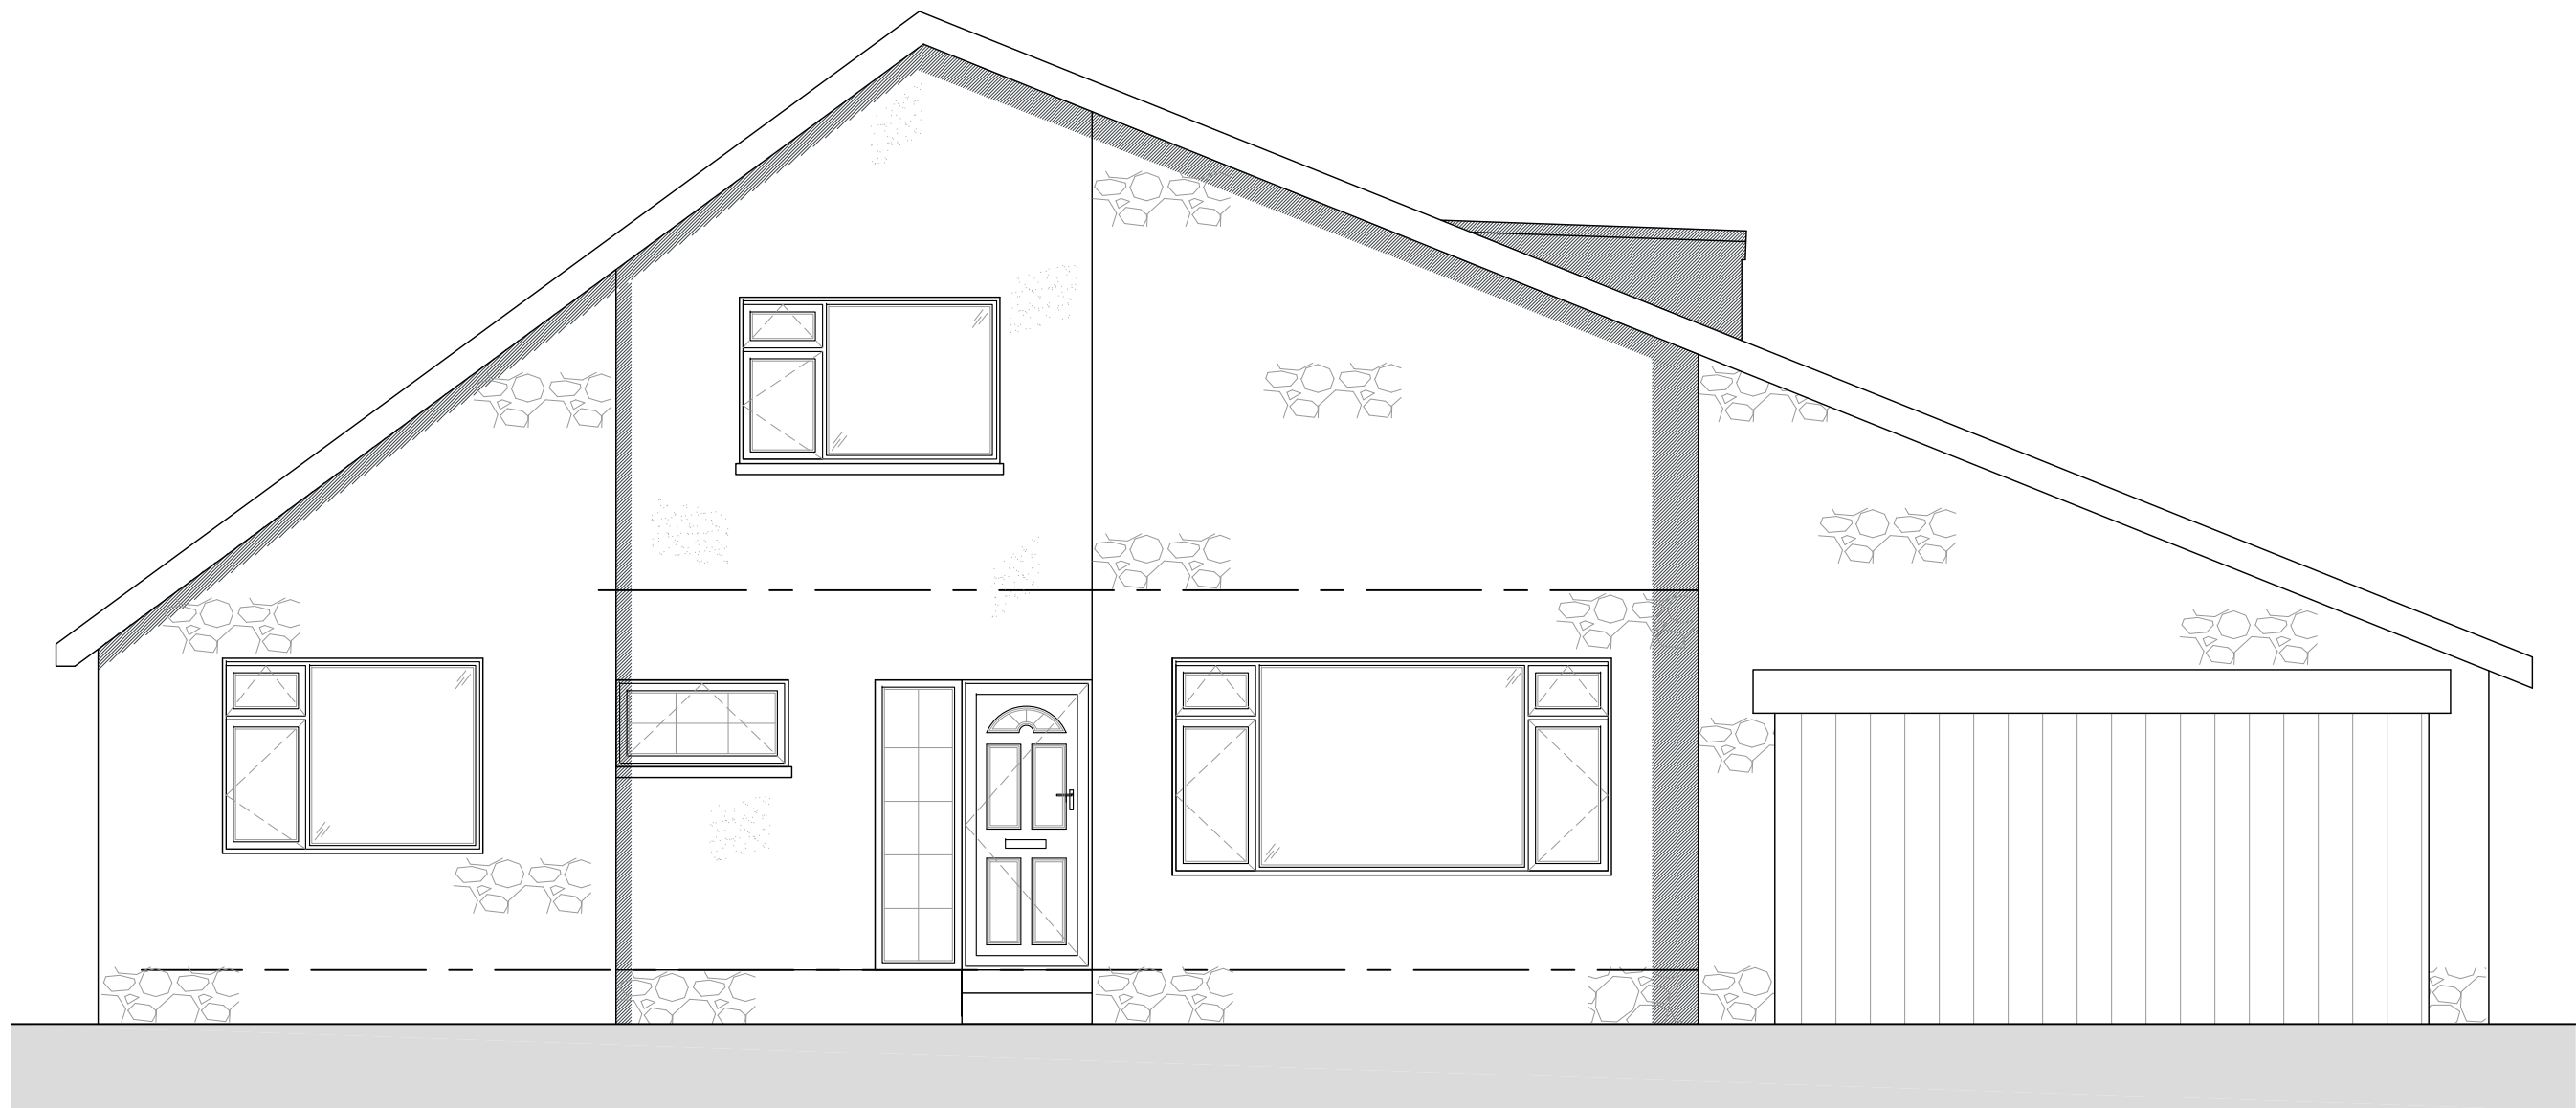

EXISTING SOUTH WEST FACING ELEVATION
SCALE 1:50

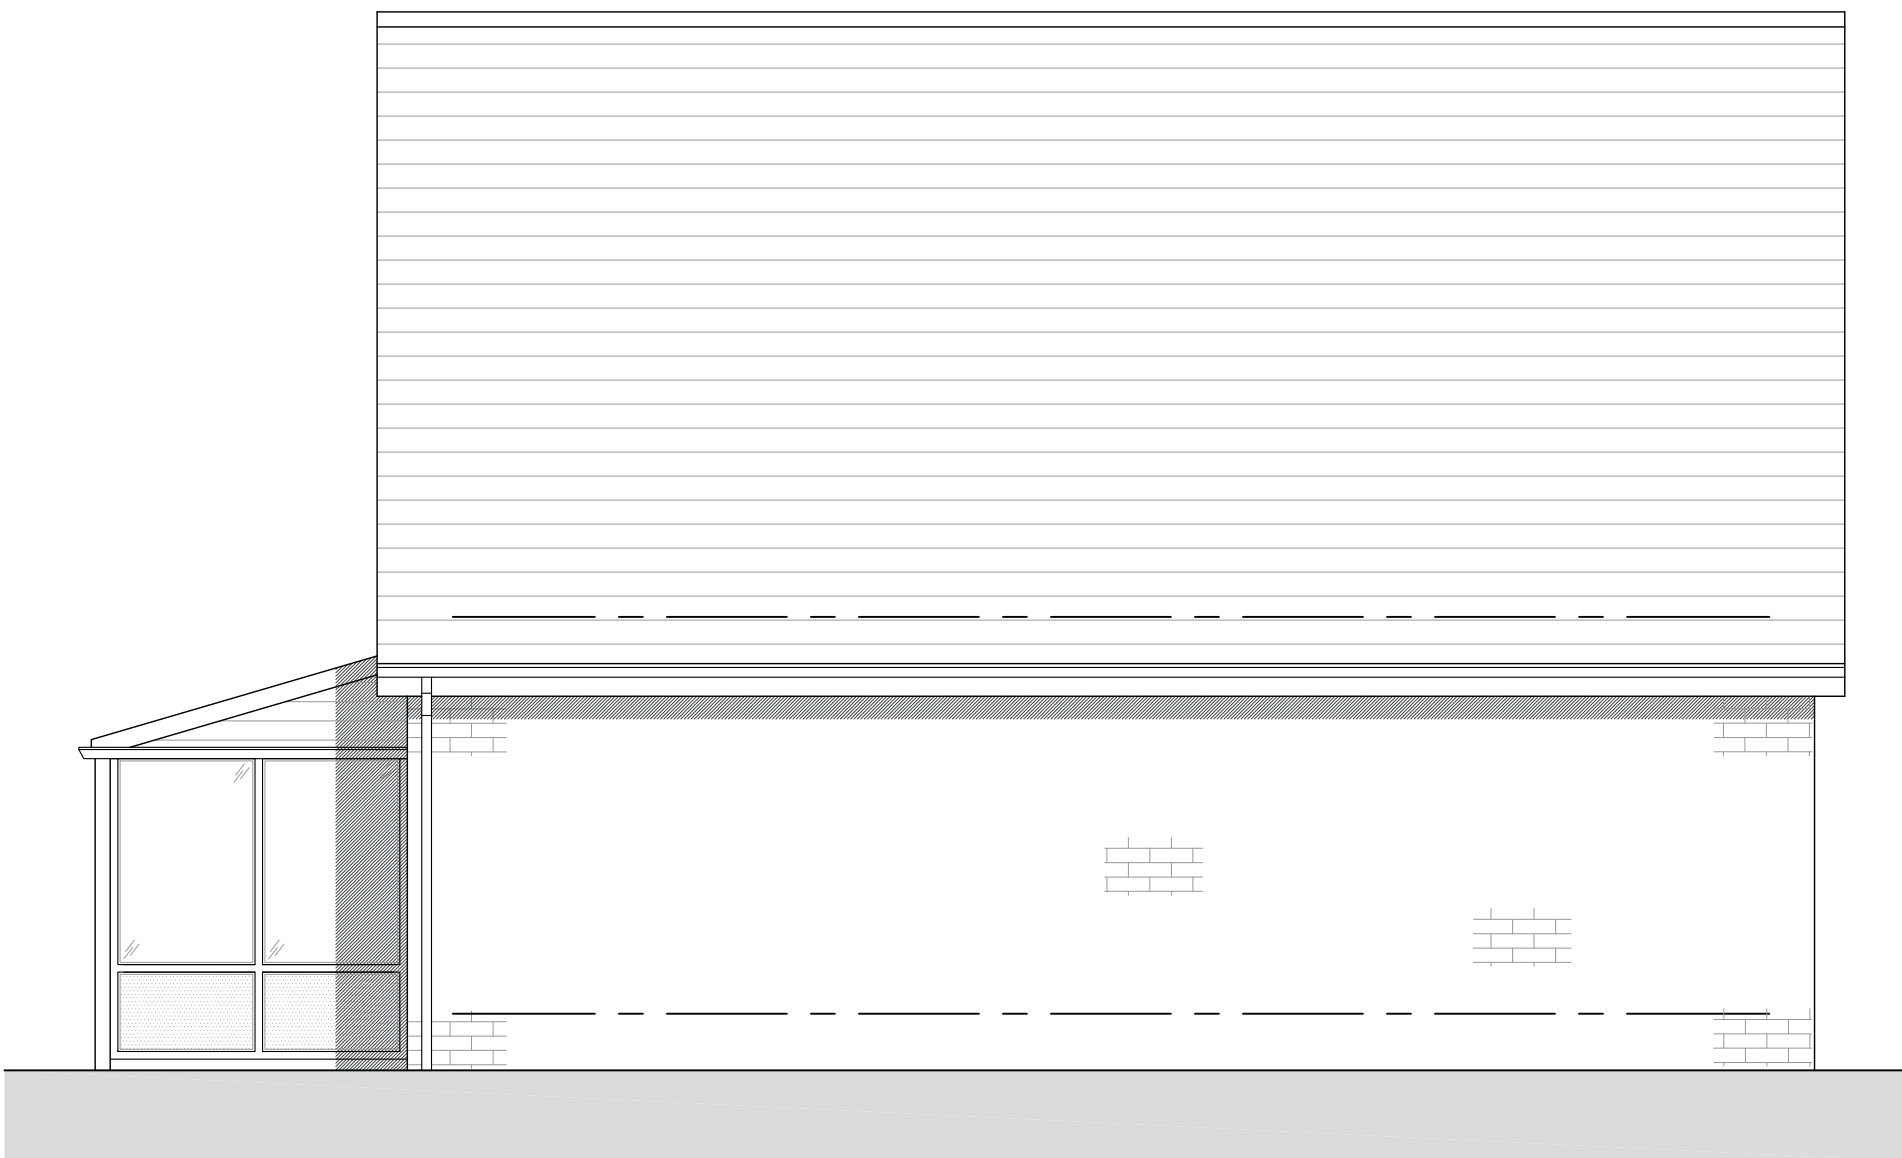

EXISTING NORTH WEST FACING ELEVATION
SCALE 1:50

- NOTES
1. No dimensions to be scaled.
IF IN DOUBT ASK.
 2. All dimensions must be checked and verified on site by the Contractor prior to the commencement of works and Hinchliffe Architecture & Design Ltd. to be notified of any discrepancies.
 3. The copyright of these drawings remains the property of Hinchliffe Architecture & Design Ltd. They must not be reproduced in any way without prior written consent from the originator (Hinchliffe Architecture & Design Ltd.)

	15/02/21	ELEVATION TITLES AMENDED	
Rev.	Date	Description	
Status			
PLANNING			
 hinchliffe architecture & design		Hinchliffe A&D 24 Carr View Road Holmfirth West Yorkshire HD9 1HX 07921 907 142 01484 520 764 info@hinch-architecture.co.uk www.hinch-architecture.co.uk	
Client			
MR & MRS J. HALLIDAY			
Project			
3 BANKFIELD DRIVE HOLMBRIDGE HOLMFIRTH HD9 2PH			
Drawing Title			
EXISTING ELEVATIONS			
Scale (at A1)		Date	
AS SHOWN		23.02.2021	
Drg. no.			Rev.
017-21-PL02			A

