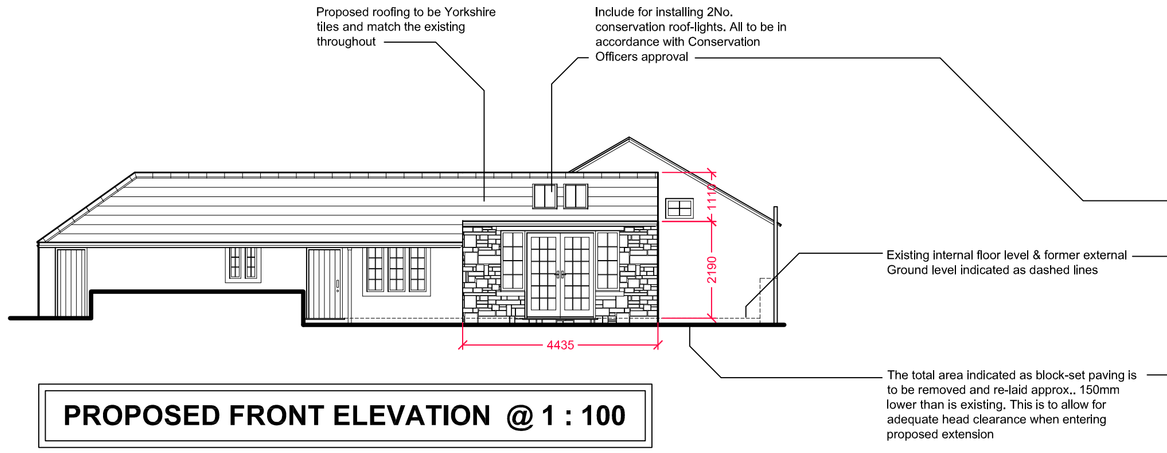

PROPOSED FRONT ELEVATION @ 1 : 100

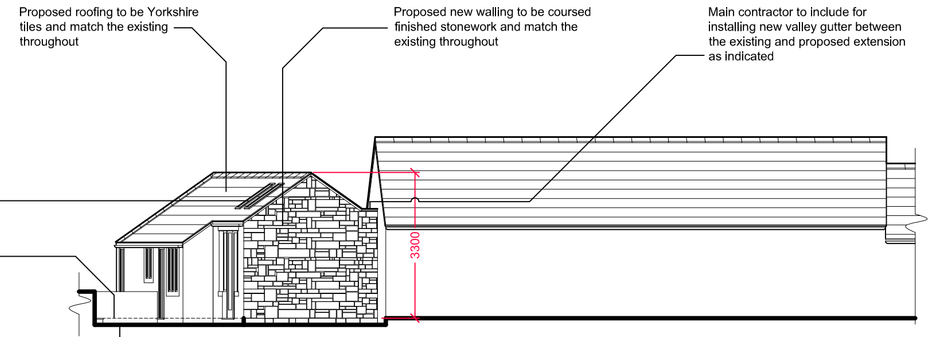

PROPOSED SIDE ELEVATION @ 1 : 100

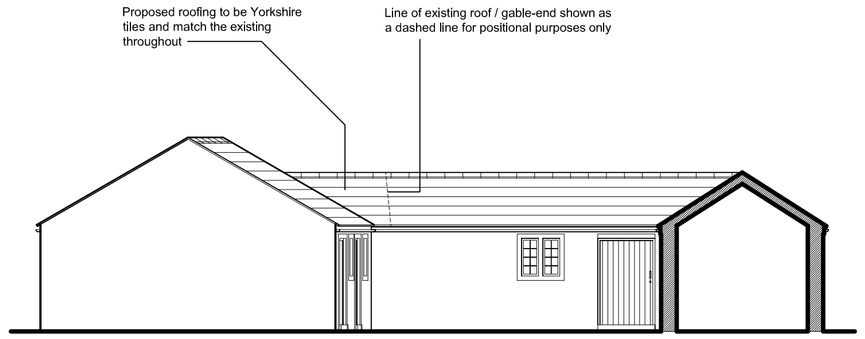

PROPOSED REAR ELEVATION @ 1 : 100

ALL NEW WALLING TO BE TO L. AUTHORITY APPROVAL
ALL NEW ROOFING TO BE TO L. AUTHORITY APPROVAL
ALL NEW FENESTRATION DETAILS TO BE TO
L. AUTHORITY APPROVAL

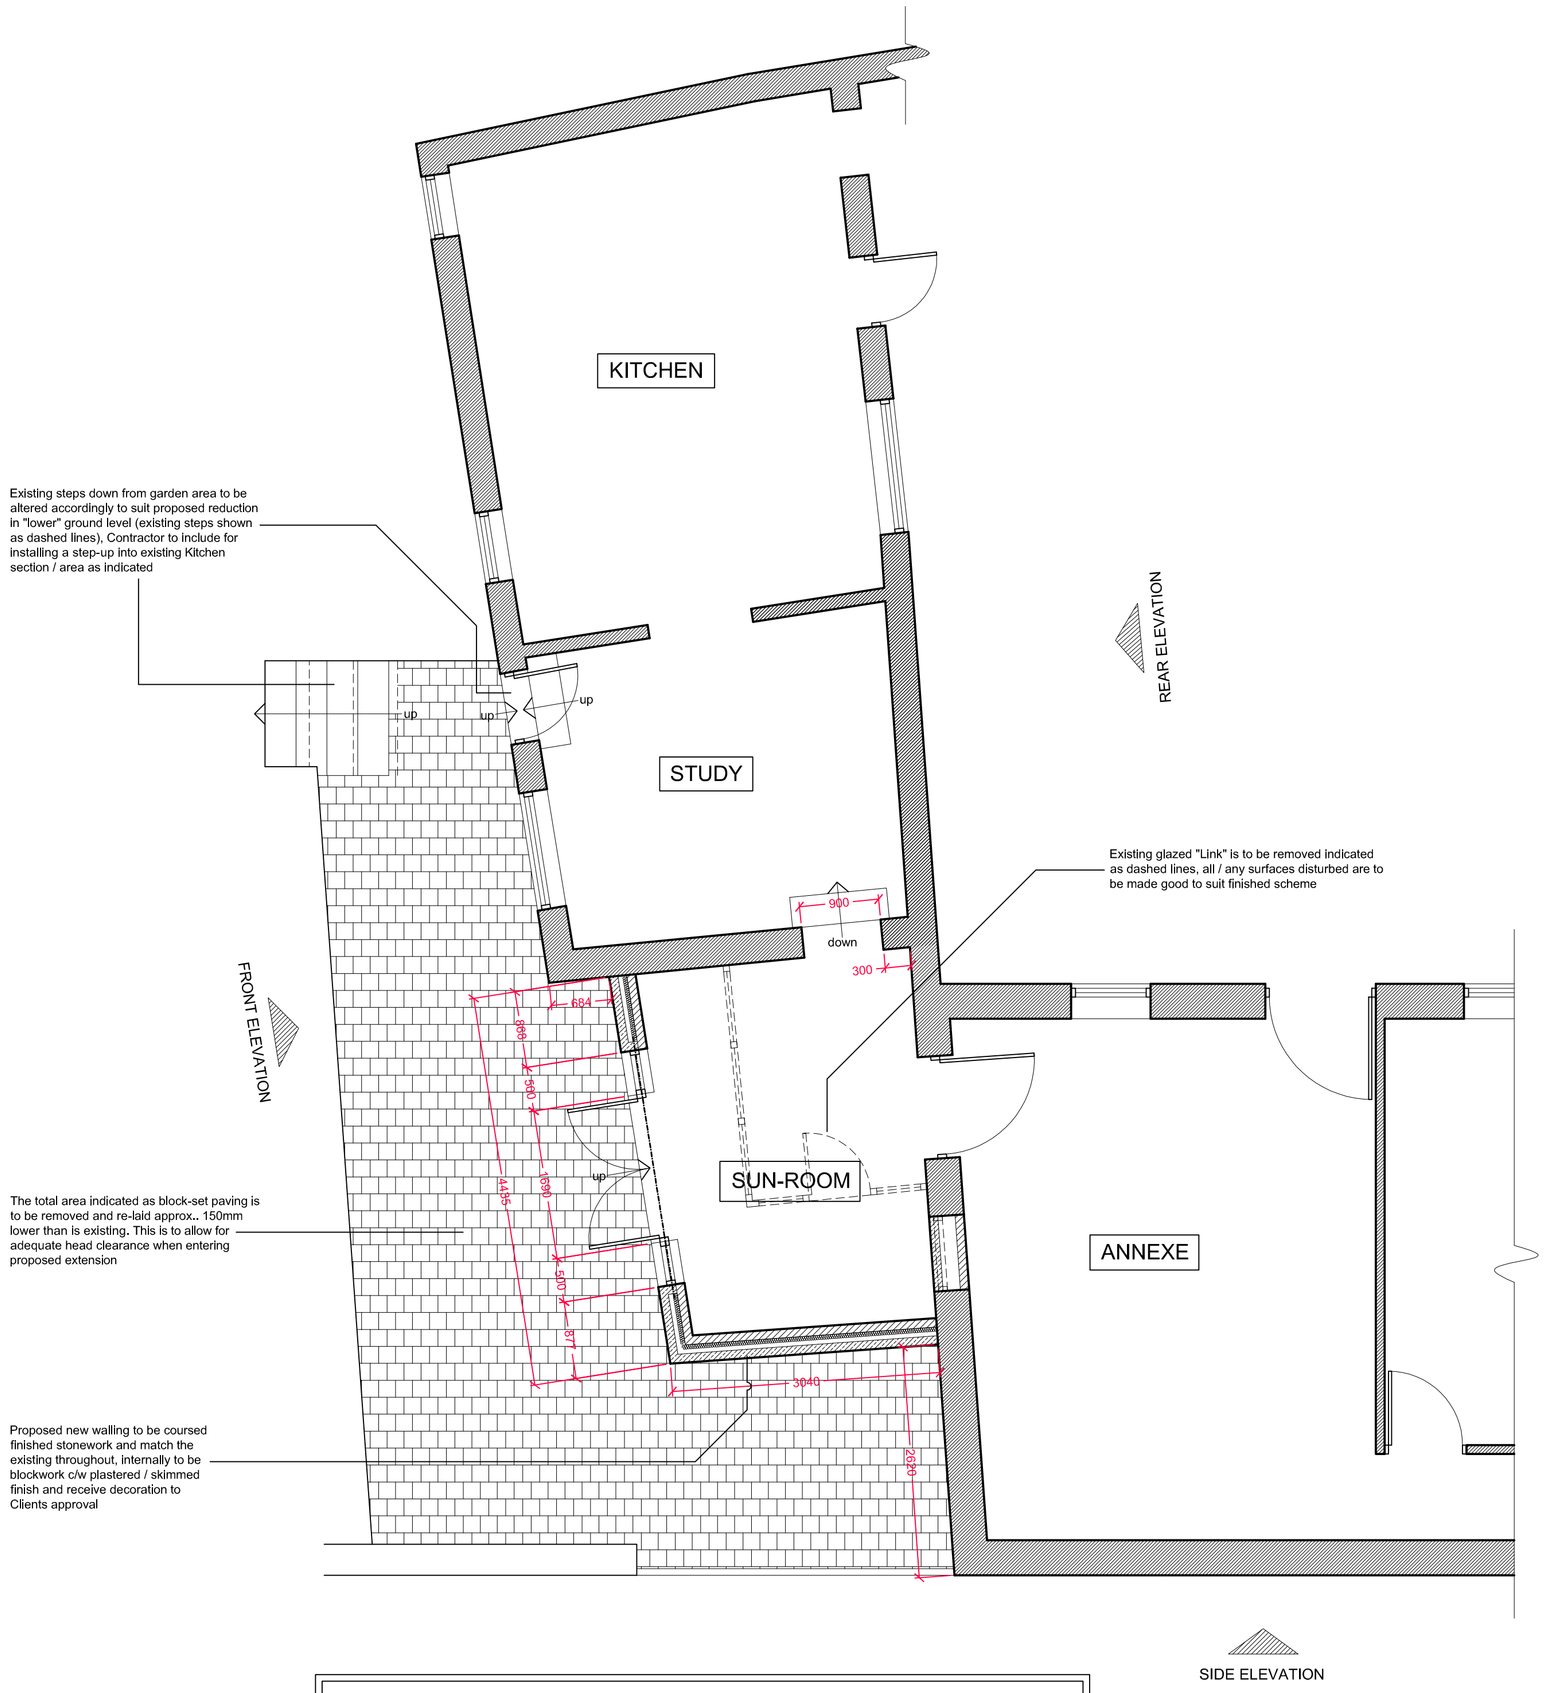

PROPOSED GROUND FLOOR PLAN [Partial] @ 1 : 50

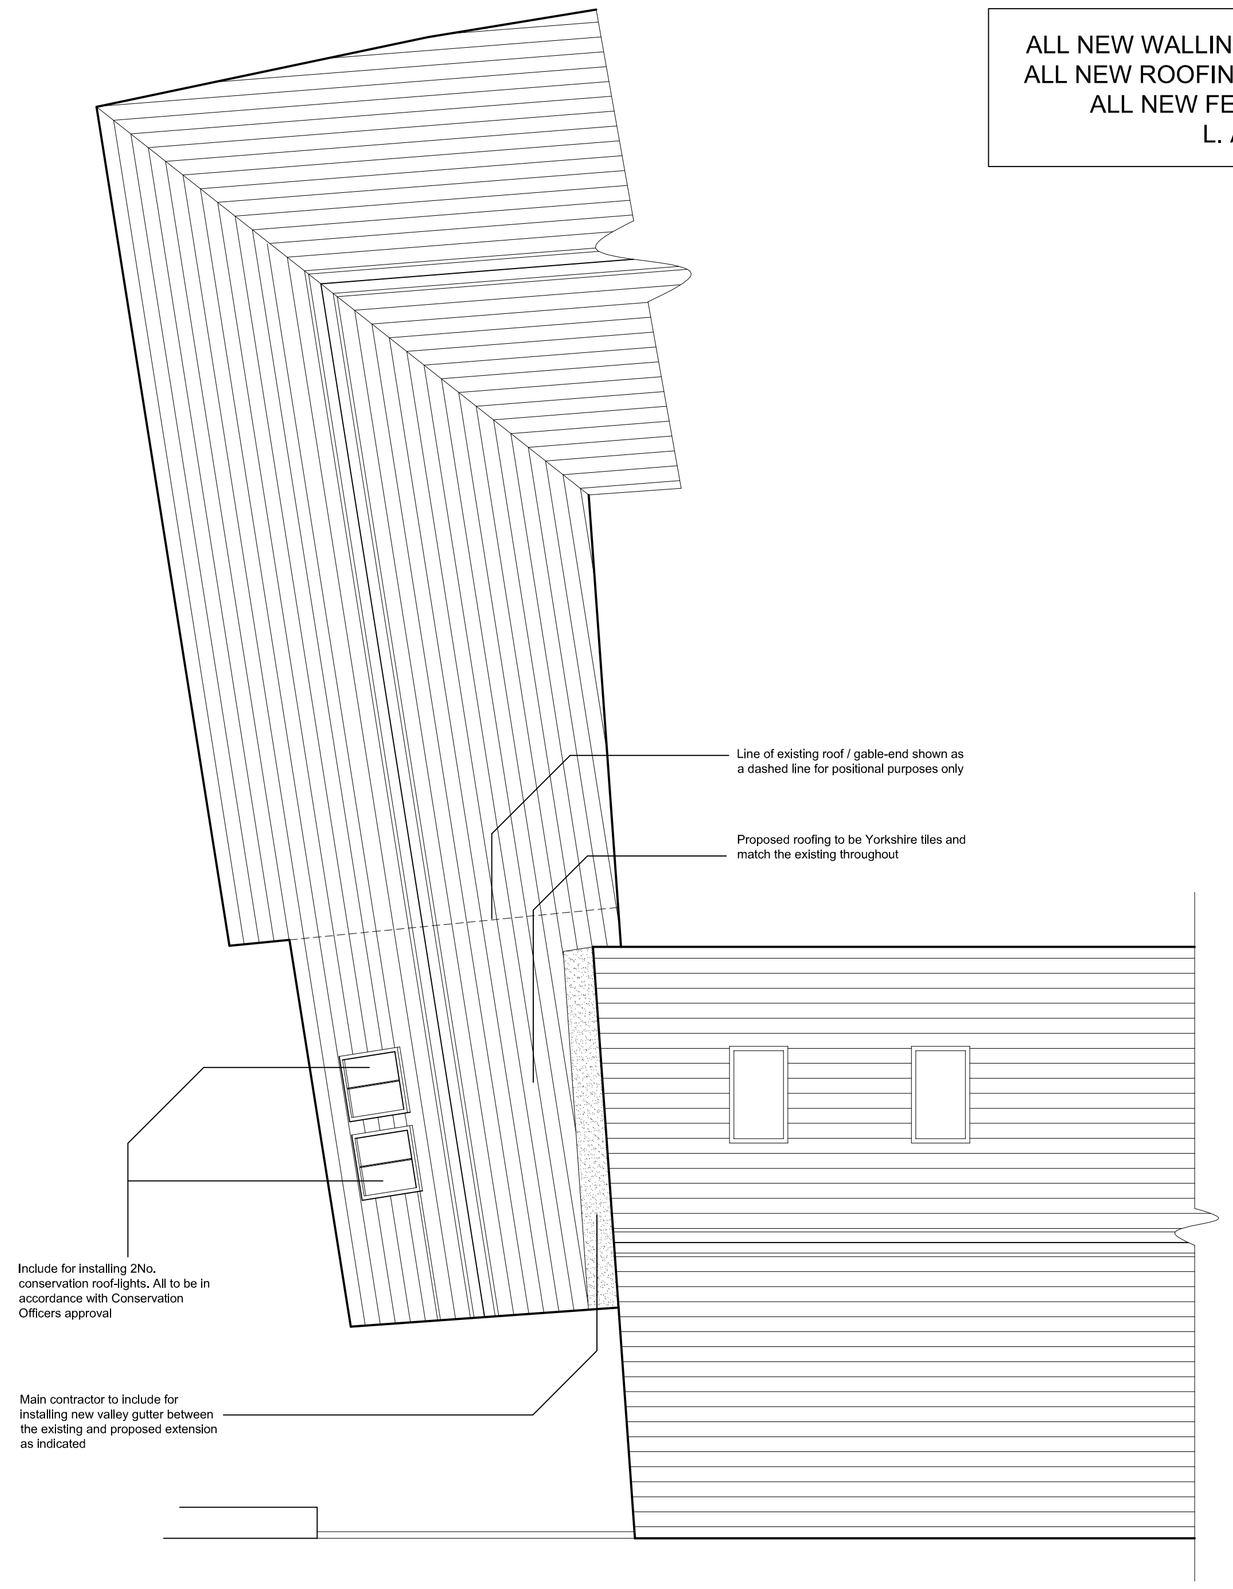

PROPOSED ROOF-SCAPE PLAN [Partial] @ 1 : 50

GENERAL NOTES

REVISIONS

DIMENSIONS ARE TO BE VERIFIED ON SITE AND ANY DISCREPANCIES REPORTED TO THE DESIGNER. IF IN DOUBT ASK ! ALL WORK TO COMPLY TO CURRENT BUILDING REGULATIONS , AND TO BE IN ACCORDANCE WITH BRITISH STANDARDS AND CODES OF PRACTICE.

identity | interior design
partnership

84 TOWN STREET - HORSFORTH - LEEDS - LS18 4AP
tel : 0113 258 5391 fax : 0113 258 0875
e-mail:post@iidp.co.uk
www.iidp.co.uk

PROJECT.

Proposed [rear] Single Storey Extension @
164 Bradley Road,
Bradley,
Huddersfield, HD2 1QT

CLIENT.

Mr. Neil King
164 Bradley Road, Huddersfield, HD2 1QT

SIGNED.

DRAWING TITLE.

Proposed Gr. Floor Plan, Elevations & Roof-Scape [Partial]

DRAWING NO.	SCALE.	DATE.
EI / 20 / 002	1 : 50 / 1 : 100	10 / 2 / 21

DRAWN BY.

Russ Connolly