1:100

1m 2 3 4 5 6 7 8 9 10

NB Ground levels to be assessed/verified, levels taken from information provide by others

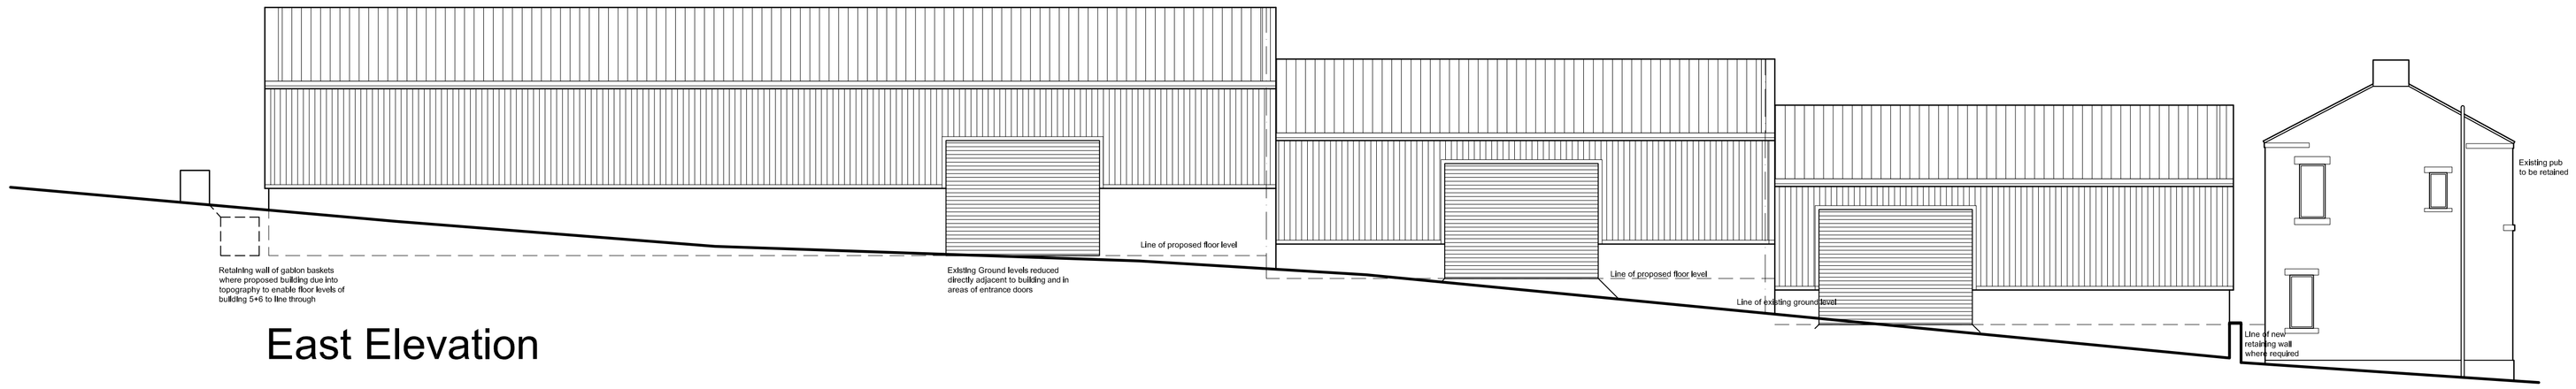

East Elevation

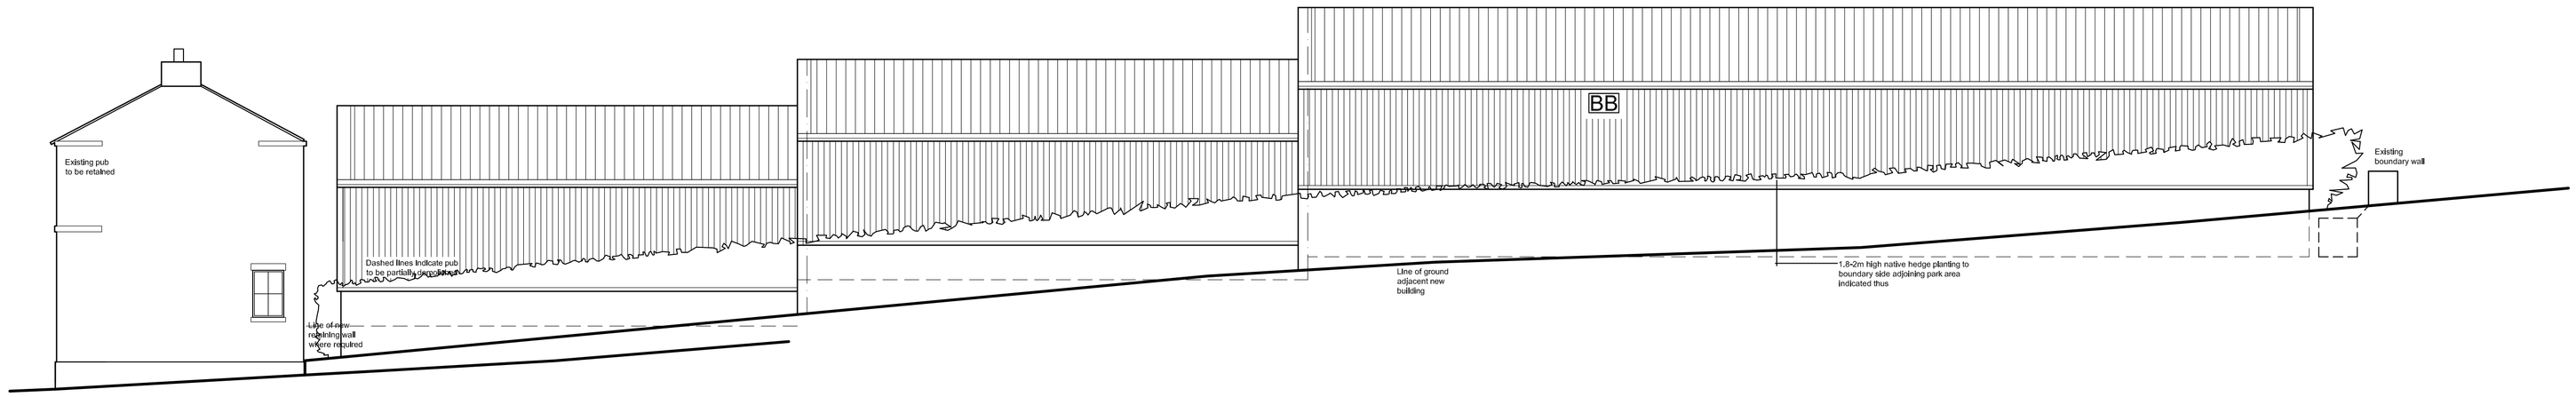

Side Elevation

West Elevation

BB - Denotes bird box fitted at high level. One to the rear of the building on unit 6 and two to the gables of units 5 & 8, 5 bird boxes in total.

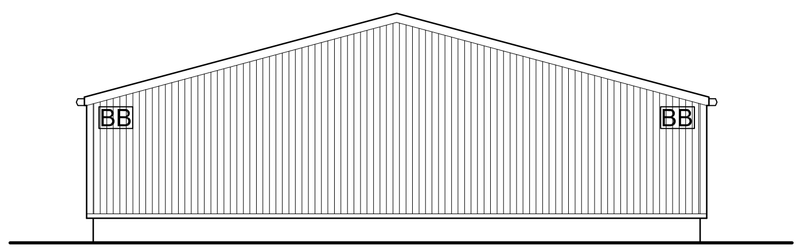

South Elevation

North Elevation

PAUL MATTHEWS ARCHITECTURAL Ltd

ARCHITECTURE | PLANNING | DESIGN

Malkin Farm
Brow Lane
Holmfirth
HD9 2RJ
07946872499
paul@paulmatthewsarchitectural.co.uk
www.paulmatthewsarchitectural.co.uk

Company Registration Number: 09898149 – Company Registered in England and Wales

Project
Commercial Development at Pennine Industrial Equipment Ltd , Manor Croft House, Commercial Road, Skelmanthorpe, Huddersfield, HD8 9DT

Client
Pennine Industrial Equipment Ltd

Drawing Title/Issue
Proposed Unit Elevations

scale	date	sheet size	dwg. no.
1:100	11/2020	A1	20/572/09e

PENNINE INDUSTRIAL EQUIPMENT

Do not scale from drawing, use figured dimensions only.

All dimensions must be checked and verified on site prior to commencement of works and architect to be notified of any discrepancies.

The copyright for these drawings remains the property of Paul MatthewsArchitectural Ltd. They must not be reproduced in any way without prior written consent from the originator (Paul MatthewsArchitecturalLtd).