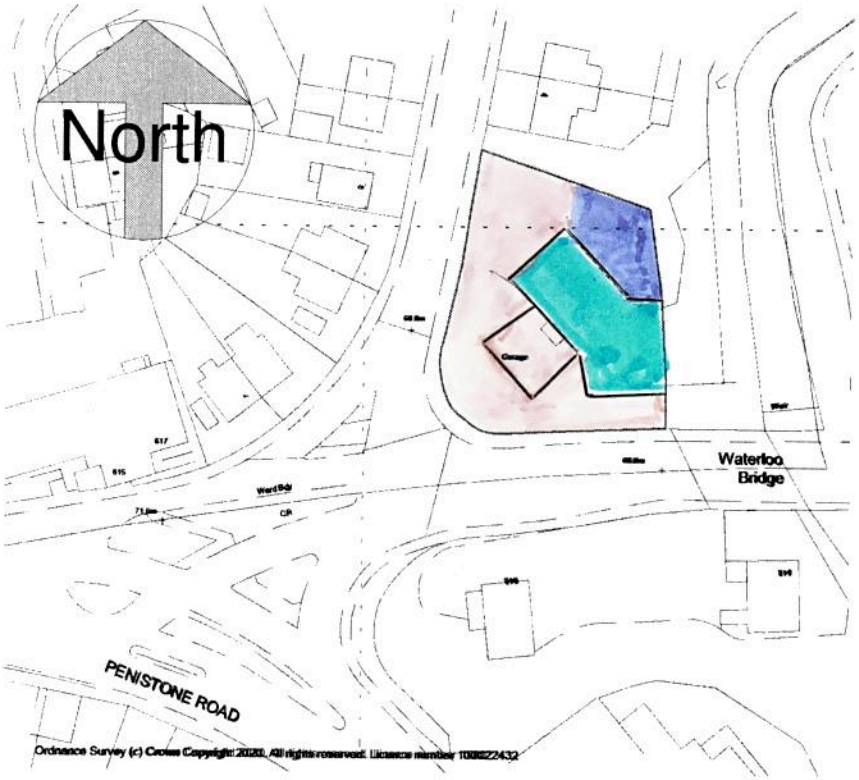


EXISTING BUILDING

CUSTOMER PARKING

STAFF PARKING

EXISTING CANOPY

DB | ARCHITECTS

project: Change of Use

client: Cubic Expressions

Dwg. title: Location Plan

Dwg. no.: 2111 - 1

Scale: 1 : 1250

Date: 18/03/2021

Moor View, Meltham, Holmfirth.
Yorkshire HD9 5RT
01484 850579
dbarchitects@virginmedia.com