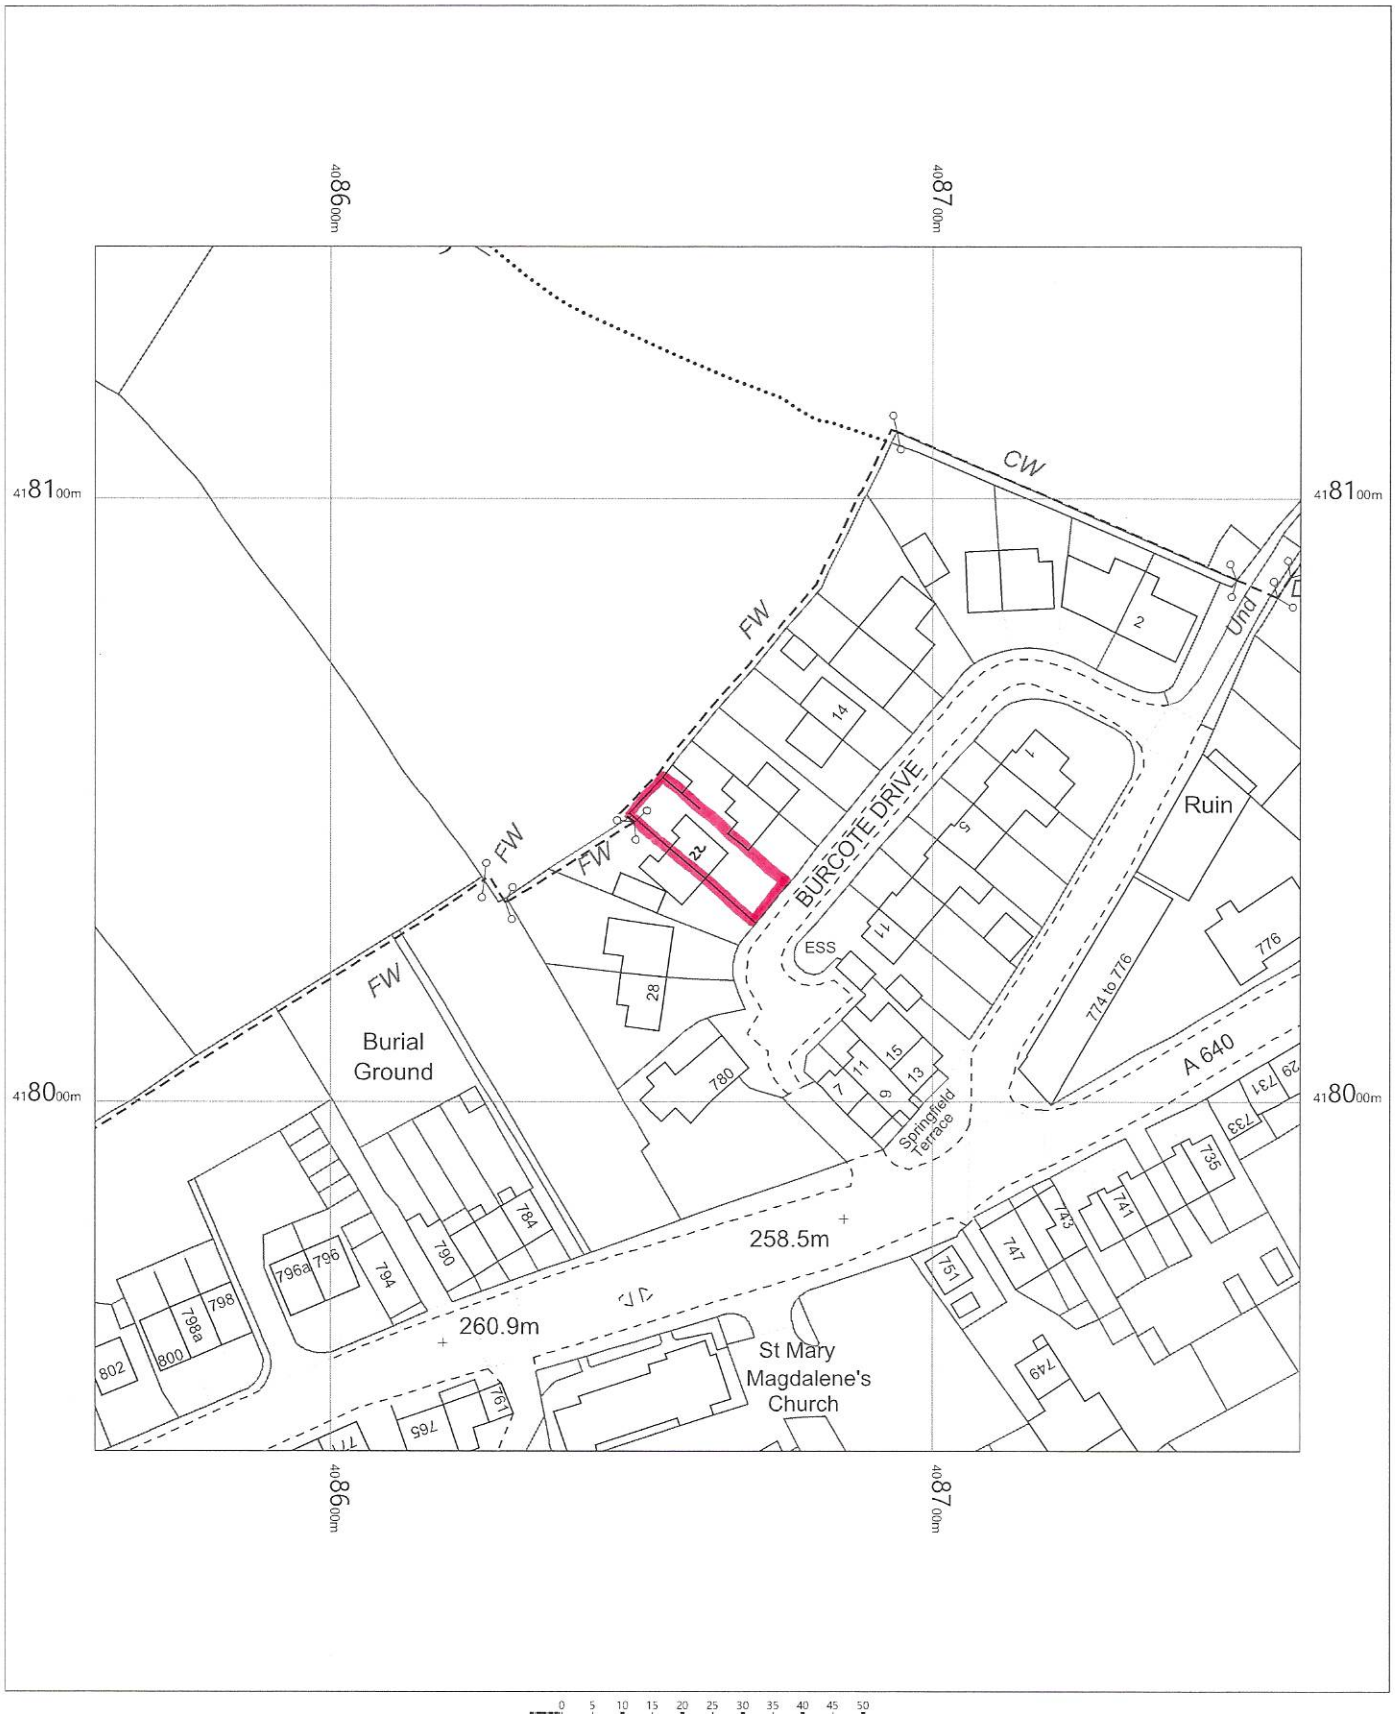


22 Burcote Drive
Outlane
Huddersfield
Kirklees
HD3 3FY

OS MasterMap 1250/2500/10000 scale
Wednesday, February 24, 2021, ID: BW1-00941384
www.blackwellmapping.co.uk

1:1250 scale print at A4, Centre: 408661 E, 418042 N

©Crown Copyright Ordnance Survey. Licence no. 100041041

N

BLACKWELL'S
www.blackwellmapping.co.uk

TEL: 01865 333 677
maps.oxford@blackwell.co.uk